AUGUST 21 | 2026



Southcentral Foundation

VNPCC Expansion and Renovation

furniture and fixtures bid document

contents

INTRODUCTION
PROPOSAL FORM
CLINIC SPACES VOLUME
PUBLIC SPACES VOLUME
FURNITURE PLANS
ELECTRICAL PLANS
MANUFACTURE DETAIL



introduction

1. Project Overview

Thank you for your interest regarding the Southcentral Foundation Benteh Nuutah Valley Native Primary Care Center Expansion and Renovation project located at 1001 S Knik Goose Bay Rd, Wasilla, Alaska 99654.

The project expands and modernizes an existing healthcare facility to enhance customer owner experience, support integrated care teams, and reflect Southcentral Foundation's Nuka System of Care. The furniture package supports clinical, administrative, collaborative, and public spaces.

The project includes new furnishings for selected areas of the existing building and furnishings for the expansion building. The expansion is expected to be complete fall of 2027. The renovation is expected to be complete in fall of 2028.

It is in the best interest of the project to award a furniture dealer early in the construction phase. The dealer will bring insightful information regarding coordination of data and electrical, supply mock-ups, manage owner revisions and will communicate with the contractor to align with the project schedule and logistics.

It is the bidder's responsibility to review all documents and identify discrepancies prior to submitting a proposal.

introduction continued

2. Scope of Work

The successful bidder shall provide:

- Procurement of all specified contract furniture
- Detailed installation drawings, isometrics, three dimensional visuals, material samples for final approval
- Coordination with the project Interior Designers, Owner and General Contractor
- Delivery, receiving, warehousing (if required) and staging
- Complete installation
- Punch list completion and corrective work
- Warranty documentation and closeout materials

The bid should include all labor, supervision, tools, equipment, freight, insurance, building protection, and incidentals required for a complete installation.

3.Bid Documents

The furniture dealer shall base their proposal on the following documents:

- Furniture Specification Sheets and draft manufacture details. Electrical plans show outlets on furniture panels. The oulets are only shown for engineers to calculate circuits only. Dealer to provide all power outlets and in-feed “whip” as required. No outlets are provided by the contractor for furniture.
- Finish Selections
- Project Schedule

It is the bidder’s responsibility to review all documents and identify discrepancies prior to submitting a proposal.

introduction continued

It is the bidders responsibility to specify the workstations / desks and any other complex / part intensive furnishings. Provided detail is for general reference. Contact OFS for support as required.

4. Manufacturers

- Bidders shall price products as specified.
- No substitutions.

5. Project Schedule

Awarded dealer shall:

- Integrate as a member of the project team after award
- Coordinate with the contractor power and data locations relating to furniture systems
- Manage client revisions
- Communicate milestones and schedule aligning with the construction schedule
- Participate in meetings as required

Furniture installation shall not interfere with final construction activities.

6. Site Conditions & Field Verification

The successful bidder shall:

- Field verify dimensions prior to order release
- Coordinate with architectural casework, electrical, and medical equipment
- Confirm power/data integration for furniture as required

No furniture shall be ordered without verified dimensions.

introduction continued

7. Pricing Requirements

The proposal shall clearly identify:

- Pricing as outlined in the furniture specification sheets and as shown on furniture plans. Please fill in the pricing table on each specification sheet.

Complete the proposal form included in this package.

All proposers will receive an invitation for an interview after the proposals are reviewed.

8. Dealer Deliverables

Only the following documents will be accepted.
- Specification sheets with completed pricing tables
- Proposal form

Please save the PDF as:
Company Name - SCF VNPCC Furniture Proposal

introduction continued

9. Installation Standards

The installation shall:

- Be performed by certified installers
- Comply with manufacturer guidelines
- Protect building finished surfaces
- Include final cleaning of all furniture
- Remove debris from site daily, recycle cardboard and other materials

All damaged or defective items shall be replaced at no cost to the Owner.

10. Punch List and Closeout

Dealer shall:

- Attend final walk-through
- Address punch list items
- Submit warranty certificates and closeout documentation

Southcentral Foundation VNPCC - Proposal Form

Company Name

Contact Name

Contact Phone Number

Contact E-Mail Address

Phase 1

Total Product Price

Total Freight Price

Total Installation Price

Total Project Management Fee

Phase 2

Total Product Price

Total Freight Price

Total Installation Price

Total Project Management Fee

Signature **Date**

contents

CLINIC SPACES VOLUME

ACCESSORIES	12-37
SEATING	39-70
DESKS	72-82
LOUNGE	84-92
STORAGE	94-107
TABLES	109-146
WORKSTATIONS	148-151

PUBLIC SPACES VOLUME

ACCESSORIES	3-9
SEATING	10-62
STORAGE	63-65
TABLES	65-78
EXHIBITS	79-82
ELECTRICAL DRAWINGS	
MANUFACTURE DETAIL	



AUGUST 21 | 2026



Southcentral Foundation

VNPCC Expansion

furniture and fixtures bid document
clinic spaces

ACCESSORIES

12-37

A9 Task Light



Manufacturer	Human Scale
Product	Nova Desktop Base Light
Material	
Dimensions	Lower Arm: 15.9″ Upper Arm: 15″ Reach: 32.8″
Notes	Desktop Base 3000K (warm light)


Unit Quantity	**39**
Unit Sell Price $	
Total Sell Price $	
Total Shipping $	
Total Installation $	

A9 Total $	

A9 Task Light

Finishes

A

 

Human Scale
White Powder Coated
Aluminum

A14 Brochure Holder



Manufacturer	Peter Pepper
Product	1 Pocket
Material	Wood, Paint
Dimensions	28"W x 12"H x 4"D
Notes	4 Adjustable Position Magnetic Dividers.

Unit Quantity	11
Unit Sell Price $	
Total Sell Price $	
Total Shipping $	
Total Installation $	

A14 Total $	

A14 Brochure Holder


Finishes

A



Peter Pepper Wood
MA
Natural Maple

B

 

Paint
Bright White

A14.1 Brochure Holder



Manufacturer	Peter Pepper
Product	13115H
Material	Painted Steel
Dimensions	13"W x 11"H x 1 1/2"D
Notes	

Unit Quantity	12
Unit Sell Price $	
Total Sell Price $	
Total Shipping $	
Total Installation $	

A14 .1 Total $	

A14.1 Brochure Holder

Finishes

A



Peter Pepper Products
Pacific Blue

A15, A15.1, A15.2 Marker Board



Manufacturer	Clarus
Product	Float
Material	Magnetic 6MM Low Glare Matte Tempered Glass
Dimensions	A15: 24"W X 36"H, A15.1: 120"W X 48"H, A15.3: 36"W X 48"H
Notes	Include Clarus magnetic marker box in finish white, 4 sets of circle magnets, 1 set of dry-erase markers, & 1 magnetic dry eraser with each marker magnetic board. Frame: Powder Coated Aluminum


Unit Quantity	A15: 70 A15.1: 2 A15.2: 1
Unit Sell Price $	
Total Sell Price $	
Total Shipping $	

Total $	

A15, A15.1, A15.2 Marker Board

Finishes

A

 

Clarus
White

A16.1–16.5 Coat Hook



Manufacturer	Davis
Product	Dots Coat Hook
Material	Paint, Stainless Steel
Dimensions	Diameter 1 15/16″ Height 3 1/2″
Notes	Include Brushed Stainless Steel Hook. Available in a set of 5. Totals are individual hooks, not sets. A16.1: Terracotta A16.2: Teal A16.3: Pistachio A16.4: Rosa A16.5: Mustard


Unit Quantity	**A16.1:84** **A16.2: 58** **A16.3:130** **A16.4:18** **A16.5:10**
Unit Sell Price $	
Total Sell Price $	

A16 Total $	

A16.1–16.5 Coat Hook


Finishes

A

 


Paint
Pistachio

B

 


Paint
Terracota

C

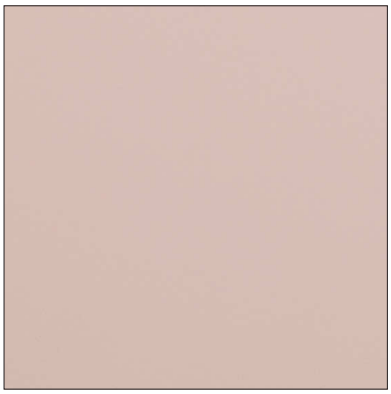


Paint
Rosa

D

 

Paint
Teal

E

 

Paint
Mustard

A17 Glide TV



Manufacturer	Clarus
Product	Glide TV
Material	Magnetic Tempered Glass
Dimensions	138 W" X 60"H
Notes	Add Clarus box tray in white finish, 6 sets of circle magnets, 1 set of dry-erase markers, and 1 magnetic dry eraser with each marker board.


Combination 1: Glass center: finish F. Glass slider: finish E.
Rooms: B2616 & B2626
Combination 2: Glass center: finish D. Glass slider: finish C.
Rooms: B2430
Combination 3: Glass center: finish B. Glass slider: finish A.
Rooms: B1252, B1400, & B2247

Unit Quantity	6
Unit Sell Price $	
Total Sell Price $	
Total Shipping $	
Total Installation $	

A17 Total $	


Finishes

A

 


Benjamin Moore
1579
Greyhound

B

 


Benjamin Moore
1567
Night Train

C

 


Sherwin Williams
7608
Adrift

D

 


Sherwin Williams
7603
Poolhouse

E

 

Sherwin Williams
6344
Peach Fuzz

F

 

Sherwin Williams
6345
Sumptuous Peach

A19 Acoustic Screen



Manufacturer	Buzzi
Product	Blinds Classsic
Material	Aluminium core, BuzziFelt cover
Dimensions	74.80″H x 39.37″W x 14.57″D + Wheels 1.18″H
Notes	Straight base, regular. Finsh A: B2431 Finish B: B2654


Unit Quantity	9
Unit Sell Price $	
Total Sell Price $	
Total Shipping $	
Total Installation $	

A19 Total $	

A19 Acoustic Screen

Finishes

A

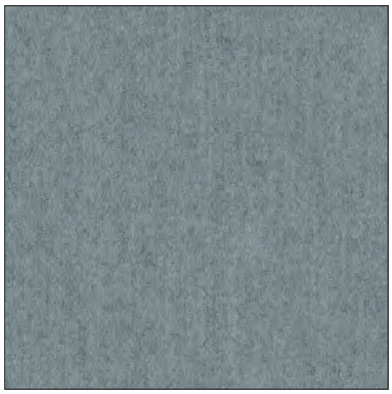

Buzzi Textile
CAT A FA-Electric 16
Electric

B




Buzzi Textile
CAT A FA-Nude 70
Nude

C



Buzzi Base
RAL 9005
Black

A20 Clock

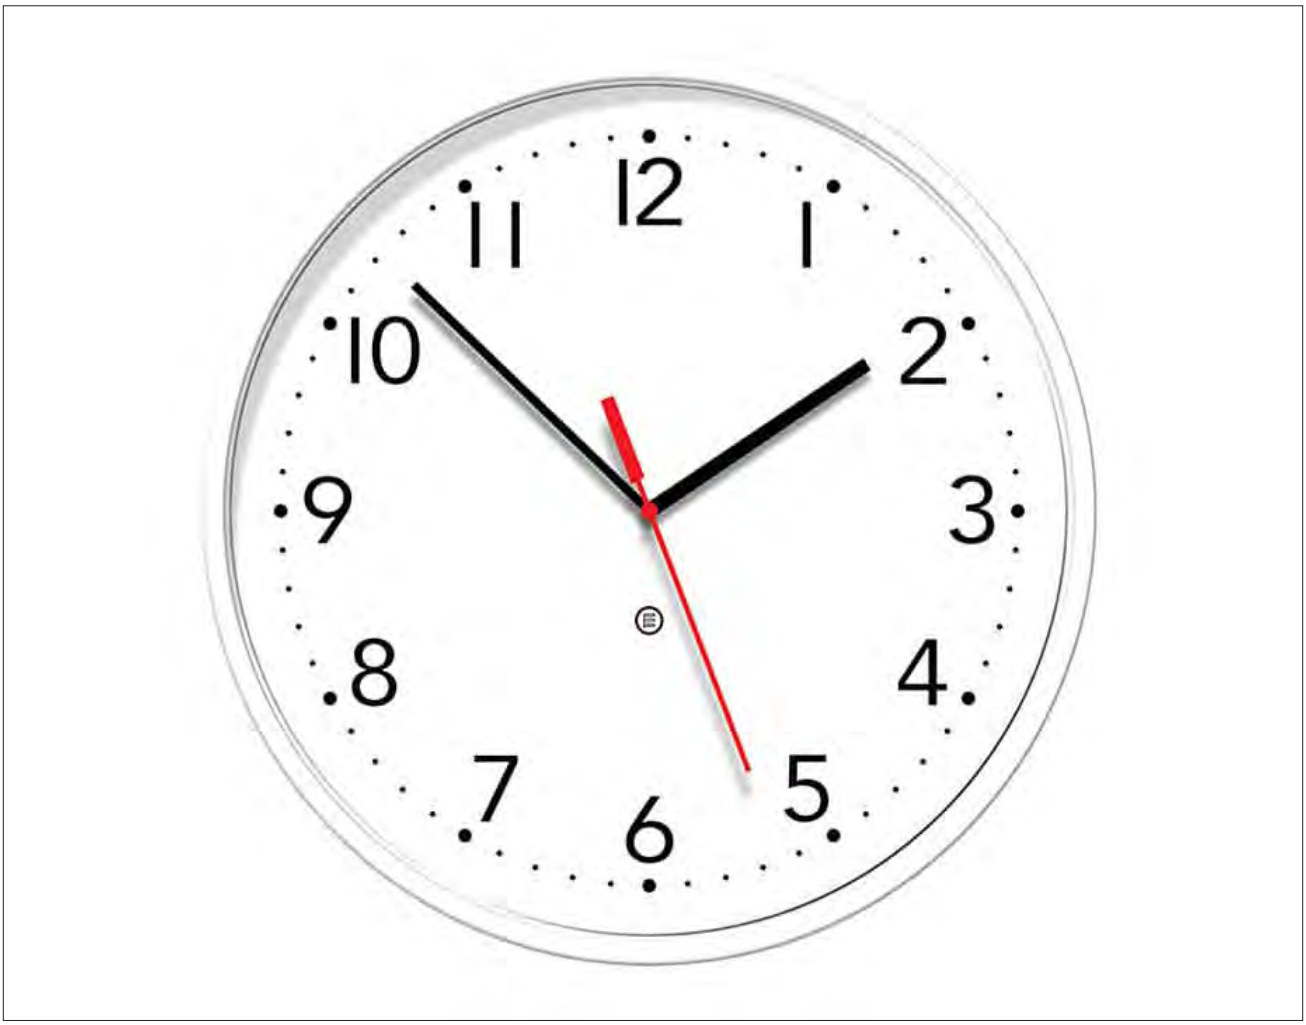

Manufacturer	Peter Pepper
Product	Clock 820
Material	Acrylic Cover
Dimensions	13 7/8″Dia. x 1 5/8″D
Notes	Clock Face Number 36


Unit Quantity	203
Unit Sell Price $	
Total Sell Price $	
Total Shipping $	
Total Installation $	

A20 Total $	

A20 Clock

Finishes

A

 

Peter Pepper Products
Bright White

A21 Floor Lamp



Manufacturer	Jes Lighting
Product	Companion II 58" Floor Lamp
Material	Smooth polymold shade, powder coat base
Dimensions	60"H X 18"W X 10"D
Notes	Dealer to provide 3500K Lamp TriLam Drum Shade UL Certified


Unit Quantity	23
Unit Sell Price $	
Total Sell Price $	
Total Shipping $	
Total Installation $	

A21 Total $	

A21 Floor Lamp

Finishes

A

 

Jes Lighting
Shade
Matte White

B



Jes Lighting
Base
Dove Gray

A22 Waste/Recycle Bin



Manufacturer	Simple Human
Product	20L Slim Open Recycler
Material	Coating: Stainless Steel
Dimensions	16.7″L X 8.7″W X 15.2″H
Notes	Provide 1 Pack of 100 SimpleHuman liners per unit.

Unit Quantity	212
Unit Sell Price $	
Total Sell Price $	
Total Shipping $	
Total Installation $	

A22 Total $	

A22 Waste/Recyle Bin


Finishes

A



Simple Human
Matte Black

A23 White Board

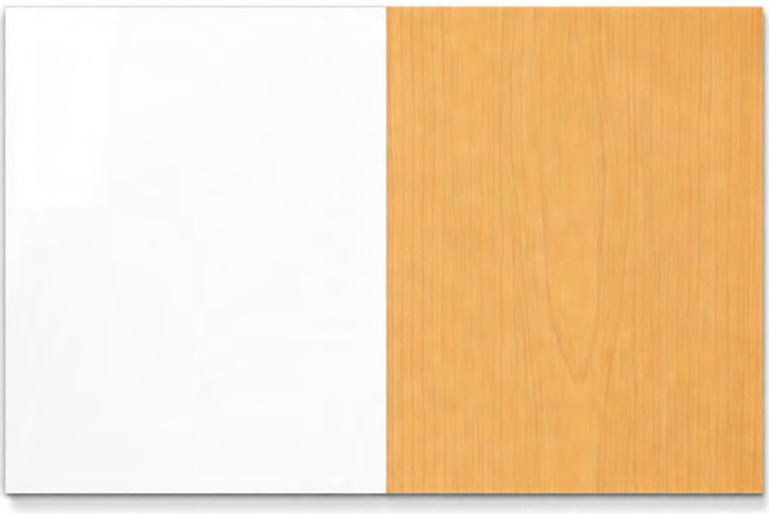

Manufacturer	OFS
Product	Ally Whiteboard
Material	Markerboard and HPL
Dimensions	60″W X 48″H
Notes	Half marker board; Half HLP.


Unit Quantity	15
Unit Sell Price $	
Total Sell Price $	
Total Shipping $	
Total Installation $	

A23 Total $	

A23 Whiteboard

Finishes

A

 

OFS
Whiteboard

B



OFS
Cop-q
Linen Quarter Grain

A25 Kid's Stepping Stool




Manufacturer	School Outfitters
Product	Lil Step Six-Inch Slip Resistant Step
Material	Melamine
Dimensions	22.5″L X 13.5″W X 6″H
Notes	

Unit Quantity	2
Unit Sell Price $	
Total Sell Price $	
Total Shipping $	
Total Installation $	

A25 Total $	

A30 Mirror

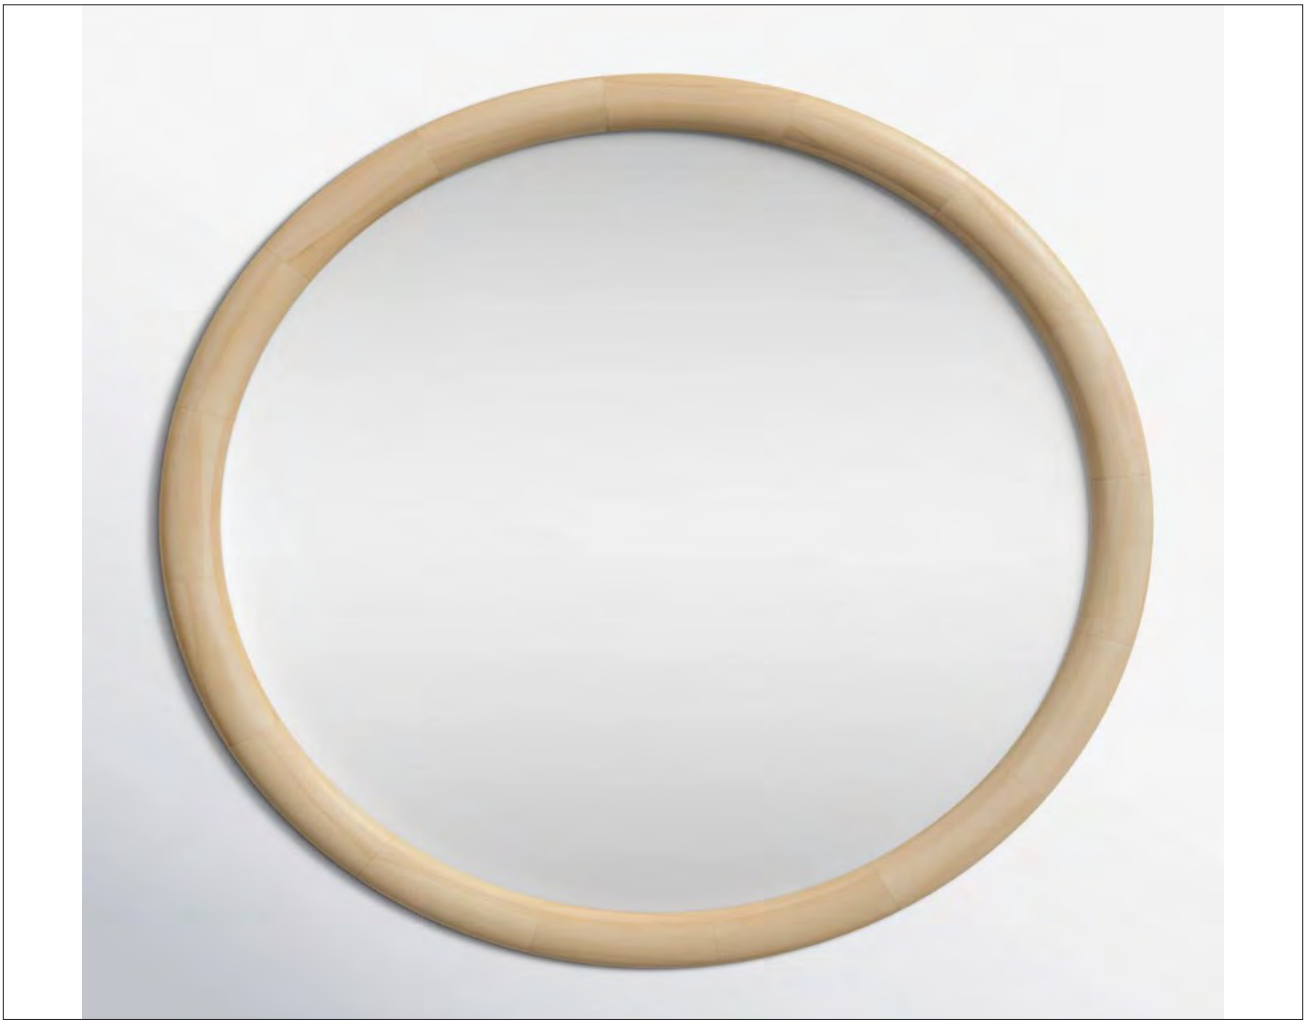

Manufacturer	Joss and Main
Product	Breezewood Wooden Round Wall Mirror
Material	Wood
Dimensions	24″

Notes

Unit Quantity	**16**
Unit Sell Price $	
Total Sell Price $	
Total Shipping $	
Total Installation $	

A30 Total $	

A31 Hooks



Manufacturer	Davis
Product	Ronde All Same Finish (Painted Oak)
Material	Wood
Dimensions	5″ Dia.
Notes	Color to be determined. Quantity is number of hooks not sets.

Unit Quantity	51
Unit Sell Price $	
Total Sell Price $	
Total Shipping $	
Total Installation $	

A31 Total $	

A32 Mirror



Manufacturer	Joss and Main
Product	Aubria Mirror Smoked Acacia
Material	Wood
Dimensions	71″ X 32″W

Notes

Unit Quantity	1
Unit Sell Price $	
Total Sell Price $	
Total Shipping $	
Total Installation $	

A29 Total $	

SEATING
39-70

C3.1 Armless Task Chair



Manufacturer	OFS
Product	Genus Mid Upholstered Back Task 3607 Armless
Material	Upholsered back with mesh backer. Synchro tilt control with side tension knob upholstered seat with molded seat foam, carbon nylon base.Body balance control, seat slider, adjustable lumbar support.
Dimensions	-
Casters	Furniture dealer to review floor finish plan to determine number of chairs to receive hard casters and number of chairs to receive soft casters.
Notes	

Unit Quantity	**40**
Unit Sell Price $	
Total Sell Price $	
Total Shipping $	
Total Installation $	

C3.1 Total $	

C3.1 Armless Task Chair


Finish

A



Maharam Upholstery
Apt 466392
031 Fortress

B

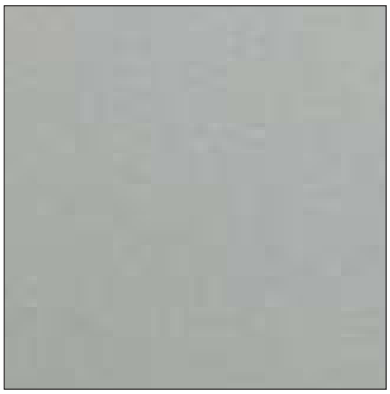

OFS
Base
Polished Aluminum

C3.2 Task Chair



Manufacturer	OFS
Product	Genus 3607
Material	Mid back, upholstered back, mesh backer. tailored seat, carbon frame, synchro tilt control with side tension knob, upholstered seat with molded seat foam, carbon nylon base, 4D pivoting arms, body balance control, seat slider, adjustable lumbar support.
Dimensions	-
Casters	Furniture dealer to review floor finish plan to determine number of chairs to receive hard casters and number of chairs to receive soft casters.
Notes	

Unit Quantity	**423**
Unit Sell Price $	
Total Sell Price $	
Total Shipping $	
Total Installation $	

C3.2 Total $	

C3.2 Task Chair


Finishes

A



Maharam Upholstery
Apt 466392
031 Fortress

B

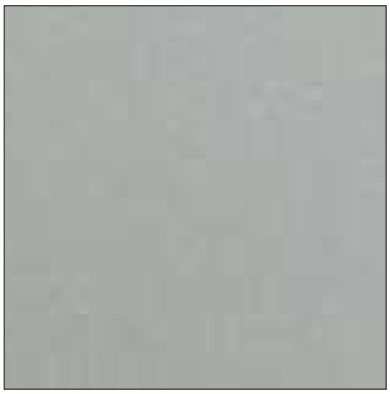

OFS
Base
Polished Aluminum

C4.1 Bariatric Chair



Manufacturer	Carolina
Product	Rule of Three Bariatric
Material	Metal frame, upholstery, resin
Dimensions	32.75”W x 25”D x 31.75”H
Glides	Fitted non-marring glides
Note	500 lbs, weight rating, resin arm cap, clean-thru design, upholstered seat and back, wall saver design, tight cushion, field replaceable parts, removable covers.

Unit Quantity	**61**
Unit Sell Price $	
Total Sell Price $	
Total Shipping $	
Total Installation $	

C4.1 Total $	

C4.1 Bariatric Chair

Finishes

A




Maharam Upholstery
Apt 466392
031 Fortress

B



OFS
Frame Finish
Stone

C

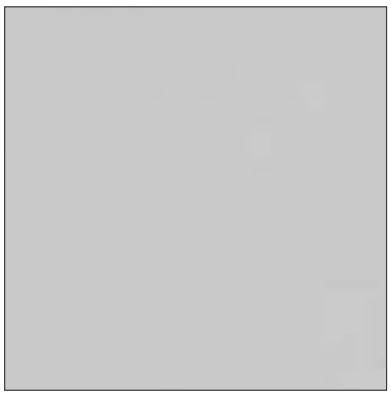

OFS
Resin Arm Cap
Folkstone Grey

C4.2 Chair



Manufacturer	Carolina
Product	Rule of Three Guest Chair
Material	Metal frame, upholstery, resin
Dimensions	23.5”W x 25”D x 31.75”H
Glides	Fitted non-marring glides
Note	Resin arm cap, clean-thru design, upholstered seat and back, wall saver design, tight cushion, field replaceable parts, removable covers.

Unit Quantity	**63**
Unit Sell Price $	
Total Sell Price $	
Total Shipping $	
Total Installation $	

C4.2 Total $	

C4.2 Chair

Finishes

A




Maharam Upholstery
Apt 466392
031 Fortress

B



OFS
Frame Finish
Stone

C

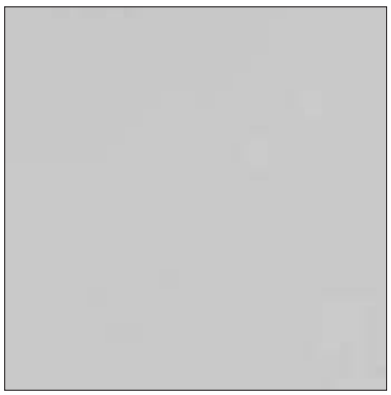

OFS
Resin
Folkstone Grey

C4.3 Armless Chair



Manufacturer	Carolina
Product	Rule of Three Guest Armless Chair
Material	Metal frame, upholstery
Dimensions	23.5″W x 25″D x 31.75″H
Glides	White plastic glide
Note	

Unit Quantity	**50**
Unit Sell Price $	
Total Sell Price $	
Total Shipping $	
Total Installation $	

C4.3 Total $	

C4.3 Armless Chair

Finishes

A



Maharam Upholstery
Apt 466392
031 Fortress

B



OFS
Frame Finish
Stone

C7.1 Stool



Manufacturer	Carolina
Product	Stray 30" Physician's Stool
Material	Polypropylene, nylon resin, upholstery
Dimensions	26"W x 26"D x 25.5"-30.75"H
Casters	W48 Black hard wheel casters
Note	

Unit Quantity	9
Unit Sell Price $	
Total Sell Price $	
Total Shipping $	
Total Installation $	

C7.1 Total $	

C7.1 Stool


Finishes

A




Maharam Upholstery
Apt 466392
031 Fortress

B

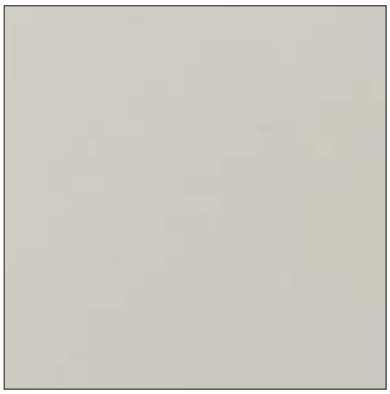

OFS
Seat Back
Chalk FCH

C

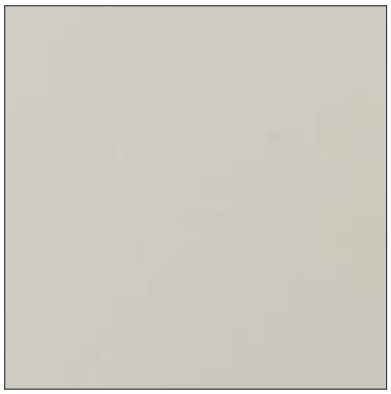

OFS
Base Finish
Chalk Nylon Base B23K

C7.2 Stool



Manufacturer	Carolina
Product	Stray 34" Physician's Stool
Material	Polypropylene, nylon resin, upholstery
Dimensions	26"W x 26"D x 29.25"-36.5"H
Casters	W48 Black hard wheel casters
Note	

Unit Quantity	7
Unit Sell Price $	
Total Sell Price $	
Total Shipping $	
Total Installation $	

C7.2 Total $	

C7.2 Stool


Finishes

A




Maharam Upholstery
Apt 466392
031 Fortress

B

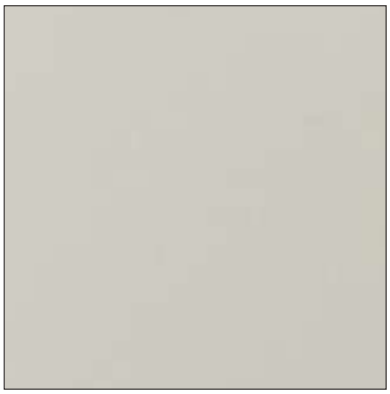

OFS
Seat Back
Chalk FCH

C

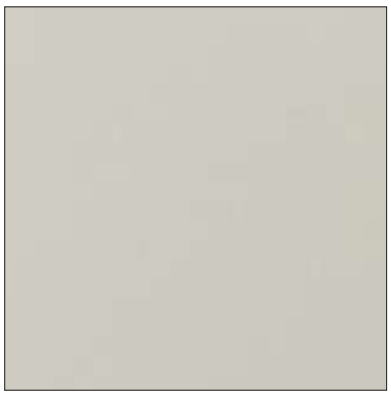

OFS
Base Finish
Chalk Nylon Base B23K

C7.3 Backless Stool



Manufacturer	Carolina
Product	Stray Backless Physician's Stool
Material	Polypropylene, nylon resin, upholstery
Dimensions	26"W x 26"D x 15.5"-20.75"H
Casters	W48 Black Hard Wheels
Note	

Unit Quantity	32
Unit Sell Price $	
Total Sell Price $	
Total Shipping $	
Total Installation $	

C7.3 Total $	

C7.3 Backless Stool


Finishes

A



Maharam Upholstery
Apt 466392
031 Fortress

B

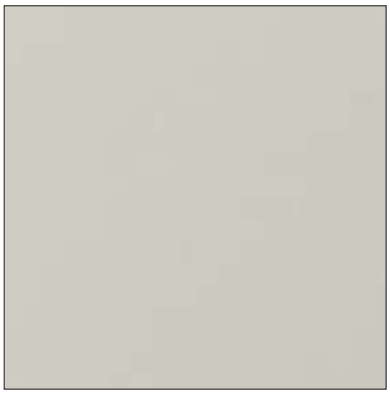

OFS
Base Finish
Chalk Nylon Base B23K

C10.3 Chair with Casters



Manufacturer	OFS
Product	Acen Nesting Office Chair
Material	Polypropylene, nylon, upholstery, steel tubing
Dimensions	23”W x 24”D x 34.75”H
Casters	Hard wheel
Notes	


Unit Quantity	**102**
Unit Sell Price $	
Total Sell Price $	
Total Shipping $	
Total Installation $	

C10.3 Total $	

C10.3 Chair with Casters


Finishes

A

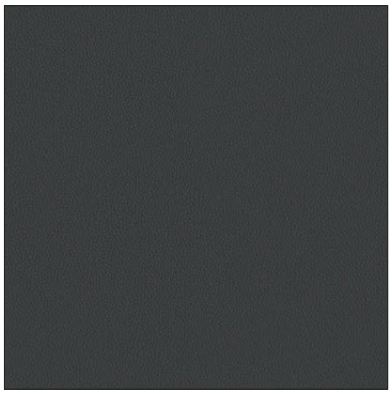

Textile
Luum TouchTone Ash
Seat Upholstery

B

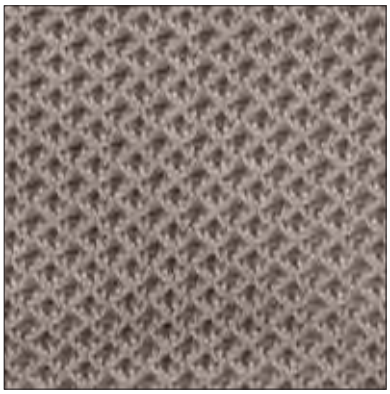

Textile Mesh
OFS Grey
Back Upholstery

C



Metal
Silver
Frame

C14.1 Armless Chair



Manufacturer	OFS
Product	Bistro Chair
Material	Upholstery, metal
Dimensions	22″W x 23″D x 32.75″H
Notes	

Unit Quantity	85
Unit Sell Price $	
Total Sell Price $	
Total Shipping $	
Total Installation $	

C14.1 Total $	

C14.1 Armless Chair

Finishes

A



Maharam Upholstery
Apt 466392
031 Fortress

B



Martin Brattrud
Powder Coat Neutral
Carbon Matte

C21 Bench



Manufacturer	OFS
Product	Ally Storage 90" Credenza Cushion Top
Material	Upholstery, veneer
Dimensions	91.75W x 23"D x 19"H
Notes	No lock

Unit Quantity	10
Unit Sell Price $	
Total Sell Price $	
Total Shipping $	
Total Installation $	

C21 Total $	

C21 Bench

Finishes

A



Maharam Upholstery
Apt 466392
031 Fortress

B



OFS Base
Laminate
Blonde

C



OFS Handles
Polyester Pull
Grey

C22 Task Chair



Manufacturer	OFS
Product	Genus Upholstered Back Conference Task Chair
Material	Upholstery, plastic frame
Dimensions	29.25″ W X 29.25″D X 31.25″
Glides	
Notes	Add pneumatic mechanism.

Unit Quantity	12
Unit Sell Price $	
Total Sell Price $	
Total Shipping $	
Total Installation $	

C22 Total $	

C22 Task Chair

Finishes

A



Maharam Upholstery
Apt 466392
031 Fortress

B



OFS
Base
Polished Aluminum

C24 Counter Chair



Manufacturer	OFS
Product	Cali Counter Stool
Material	Veneer Solid Ash Frame, powder coat foot rail
Dimensions	22.25"W X 22.5"D X 23.25"H
Notes	

Unit Quantity	**11**
Unit Sell Price $	
Total Sell Price $	
Total Shipping $	
Total Installation $	

C24 Total $	

C24 Counter Chair

Finishes

A



OFS
Foot Stand
Luster Grey

B



OFS
Chair
Blonde Ash Veneer

C24.1 Bar Chair



Manufacturer	OFS
Product	Cali Bar Stool
Material	Veneer Solid Ash Frame, powder coat foot rail
Dimensions	19.25"W X 18.75"D X 29.25"H
Notes	

Unit Quantity	8
Unit Sell Price $	
Total Sell Price $	
Total Shipping $	
Total Installation $	

C24.1 Total $	

C24.1 Bar Chair

Finishes

A



OFS
Foot Stand
Luster Grey

B



OFS
Chair
Blonde Ash Veneer

C25 Chair



Manufacturer	Carolina
Product	Blueprint Cafe/Dining Chair
Material	Upholstered seat, metal
Dimensions	21.5”W X 23”D X 32.5”H
Notes	


Unit Quantity	3
Unit Sell Price $	
Total Sell Price $	
Total Shipping $	
Total Installation $	

C25 Total $	

C25 Chair

Finishes

A

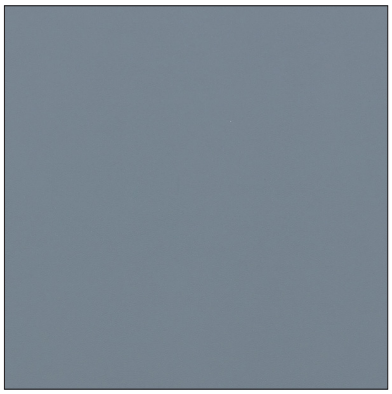

Maharam Upholstery
Apt 466392
014 Fluid

B



OFS Legs
Powder Coat
Warm Grey

C



OFS Pull
Brown

D



OFS Pull Hardware
Bronze (PBRZ)

C26 Chair



Manufacturer	Smith System
Product	Flowform 15" Sofa Rocker (55000)
Material	Foam and hardwood
Dimensions	26.25" X 20.55" X 25.42
Notes	


Unit Quantity	4
Unit Sell Price $	
Total Sell Price $	
Total Shipping $	
Total Installation $	

C26 Total $	

C26 Chair

Finishes

A

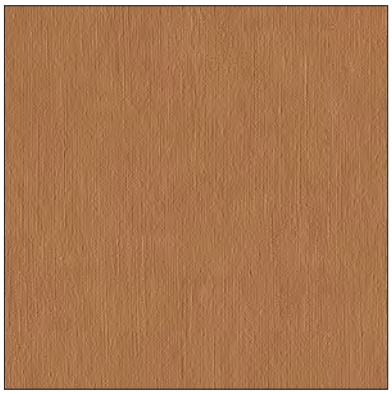

Designtex
Alphabet
3877-701

DESKS

72-82

D3.1 Desk



Manufacturer	OFS
Product	Stacks
Material	HPL, metal base
Dimensions	60″W X 30″D X Adjustable Height
Notes	Add fabric wrapped Panel Finish C in rooms: A1219 & A1513 Finish D in rooms: A1811 & A1812 Finish E in rooms: B2426

Reference detail provided by OFS. Additional information provided regarding power and wire management but not limited to. Some areas require Stacks panels. Review furniture plans and manufacturing detail for locations of furniture spine walls & power.

Unit Quantity	16
Unit Sell Price $	
Total Sell Price $	
Total Shipping $	
Total Installation $	

D3.1 Total $	

D3.1 Desk


Finishes

A




OFS Top & Edge
HPL
Blonde

B

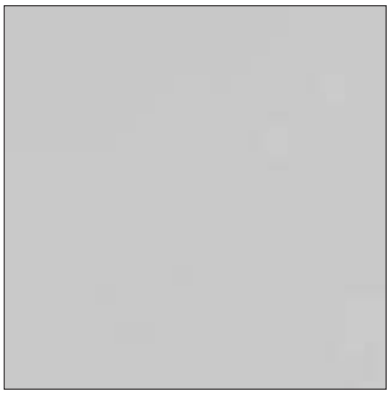


OFS Base
Metal Color
Grey (H7G)

C

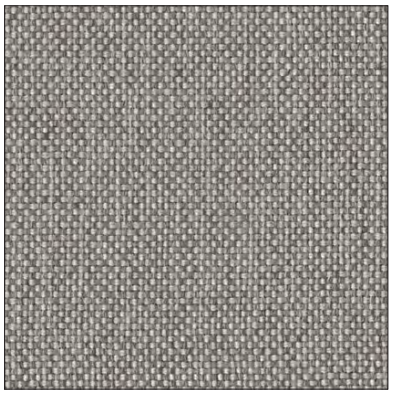


Maharam Desk Panel
Mode 466337
008 Sycamore

D

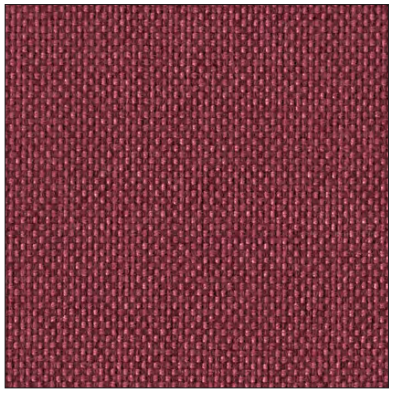

Maharam Desk Panel
Mode 466337
025 Barberry

E

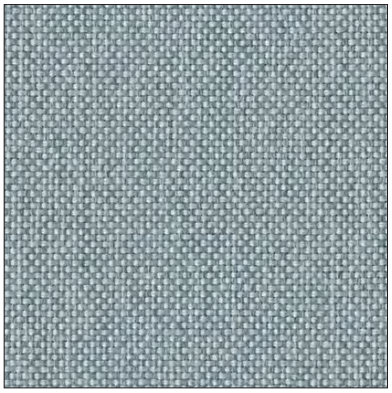

Maharam Desk Panel
Mode 466337
036 Saltwater

D5.1 Desk



Manufacturer	OFS
Product	Staks
Material	HPL, metal base
Dimensions	60″W X 24″D X Adjustable Height
Notes	Add fabric wrapped panel Finish C in rooms: A1105, A1104 Finish D in rooms: B1401, B1201, B2251, B2252, B2201 Finish E in rooms: B2400 Finish F in rooms: B2601, B2653, B2652, B2651, B2650, B2649, B2648, B2647, B2646, B2645, B2644, B2643, B2642, B2641, B2621, B2640, B2639, B2638, B2637, B2636, B2635, B2634, B2633 Reference detail provided by OFS. Additional information provided regarding power and wire management but not limited to. Some areas require Stacks panels.Review furniture plans and manufacturing detail for locations of furniture spine walls & power.

Unit Quantity	**43**
Unit Sell Price $	
Total Sell Price $	
Total Shipping $	
Total Installation $	

D5.1 Total $	

D5.1 Desk


Finishes

A




OFS Top & Edge
HPL
Blonde

B

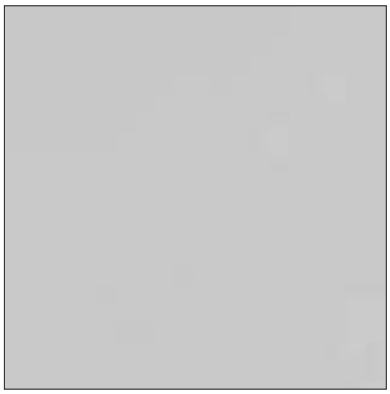

OFS Base
Metal Color
Grey (H7G)

C

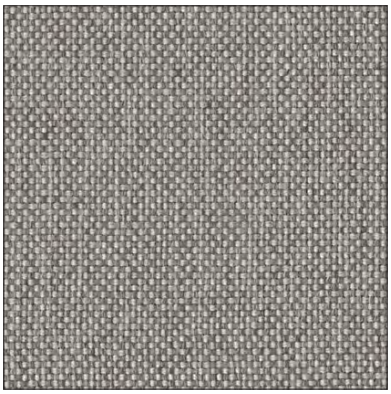


Maharam Desk Panel
Mode 466337
008 Sycamore

D




Maharam Desk Panel
Mode 466337
039 Eucalyptus

E

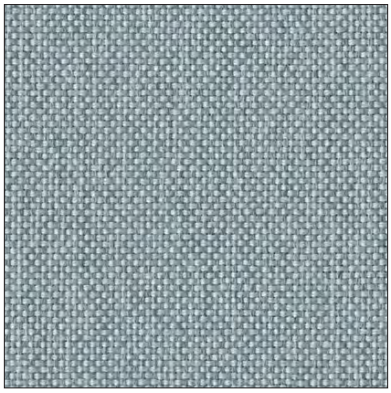

Maharam Desk Panel
Mode 466337
036 Saltwater

F

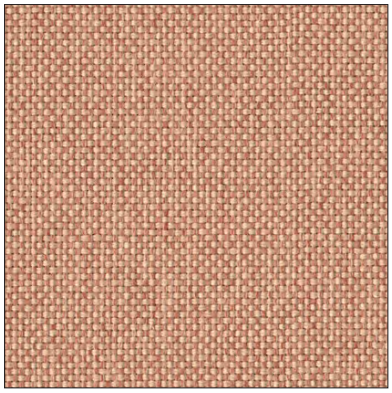

Maharam Desk Panel
Mode 466337
021 Blush

D8 Desk



Manufacturer	OFS
Product	Stacks
Material	HPL, metal base
Dimensions	42″W X 24″D X Adjustable Height
Notes	Add fabric wrapped panel Finish C in rooms: A1452 Finish D in rooms: B2237, B2236, B2233, B2232, B2240, B2241, B2230, B2231, B2219, B2218, B2215, B2214, B2224, B2225, B2212, B2213, B2253 Finish E in rooms: B1632, B1626, B1622, B1621, B1620, B1619, B1618, B1628 Finish F in rooms: B1654 Reference detail provided by OFS. Additional information provided regarding power and wire management but not limited to. Some areas require Stacks panels. Review furniture plans and manufacturing detail for locations of furniture spine walls & power.

Unit Quantity	27
Unit Sell Price $	
Total Sell Price $	
Total Shipping $	
Total Installation $	

D8 Total $	

D8 Desk


Finishes

A




OFS Top & Edge
HPL
Blonde

B

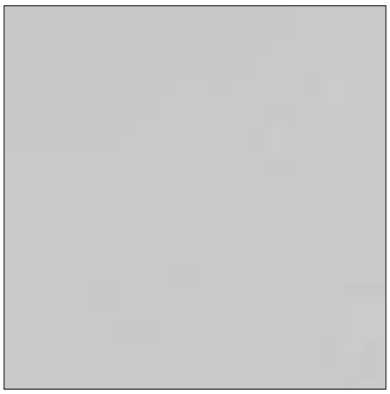

OFS Base
Metal Color
Grey (H7G)

C

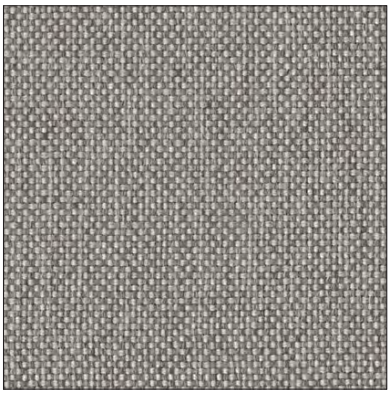


Maharam Desk Panel
Mode 466337
008 Sycamore

D




Maharam Desk Panel
Mode 466337
039 Eucalyptus

E

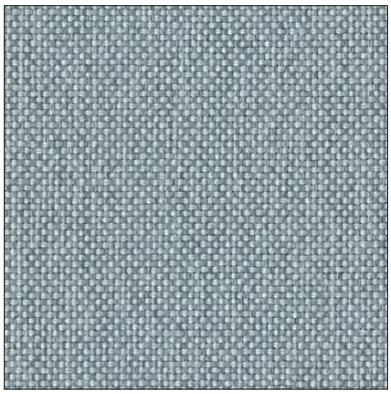


Maharam Desk Panel
Mode 466337
036 Saltwater

F

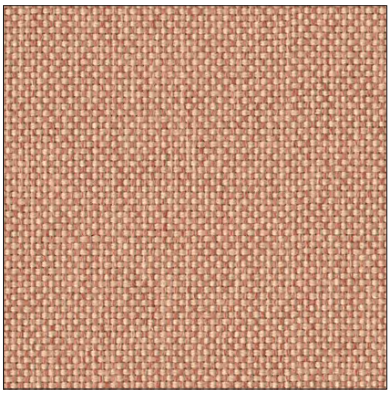

Maharam Desk Panel
Mode 466337
021 Blush

D9 Desk

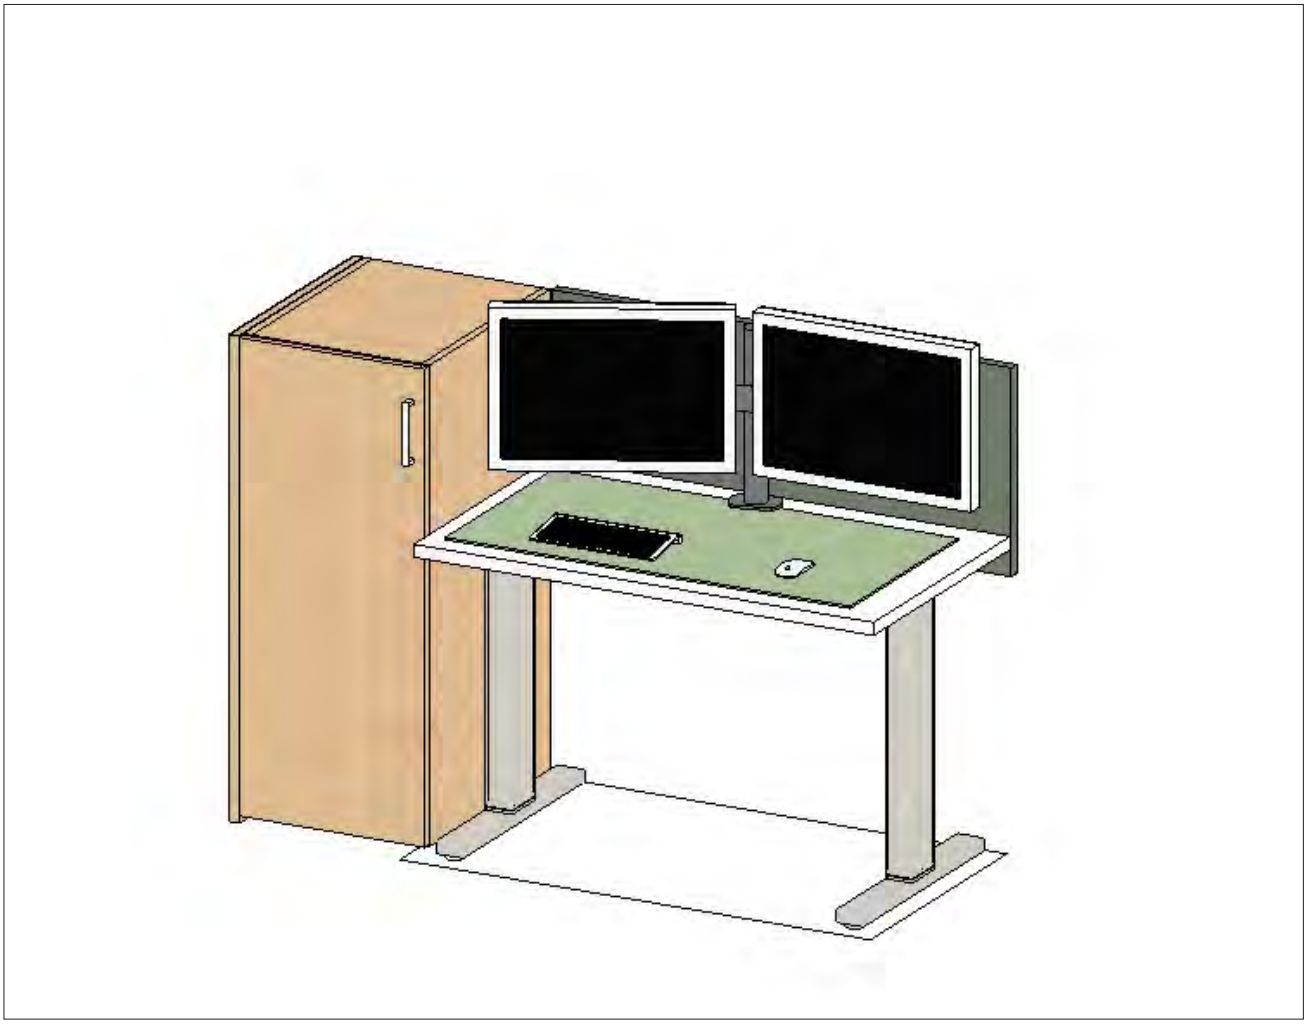

Manufacturer	OFS
Product	Staks Desk & Locker
Material	Thermally fused laminate, metal base
Dimensions	Desk: 42″W X 24″D X 32.5″H Locker: 17″W X 22″D X 41″H
Notes	Finish D: B1409,B1214,B2239 Finish E:B2431,B2432, B2408, B1632, B1801, B1717, B1708 Finish F: B2654 Finish G A1900, A1905, A1604 Finish H: A1301 See added detail from OFS as provided in furniture bid package. Reference detail provided by OFS. Additional information provided regarding power and wire management but not limited to. Some areas require Stacks panels. Review furniture plans and manufacturing detail for locations of furniture spine walls & power.

Unit Quantity	257
Unit Sell Price $	
Total Sell Price $	
Total Shipping $	
Total Installation $	

D9 Total $	

D9 Desk


Finishes

A



OFS Top
HPL
Blonde

B

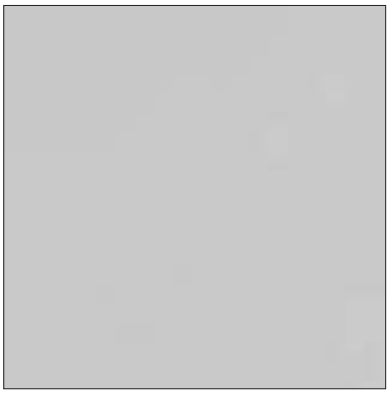

OFS Base
Metal Color
Grey (H7G)

C




OFS Locker
Laminate
Blonde

D




Maharam Desk Panel
Mode 466337
039 Eucalyptus

E

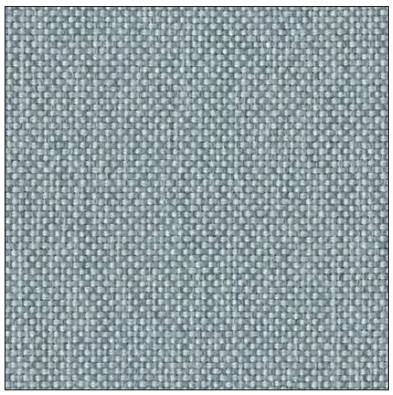

Maharam Desk Panel
Mode 466337
036 Saltwater


F

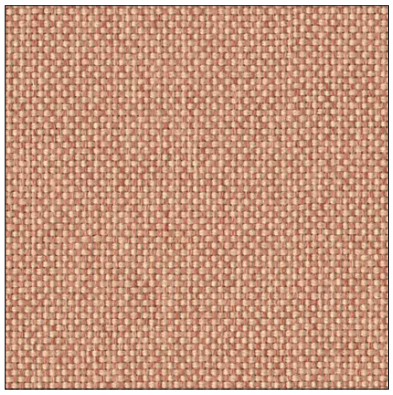

Maharam Desk Panel
Mode 466337
021 Blush


Finishes Cont.

G

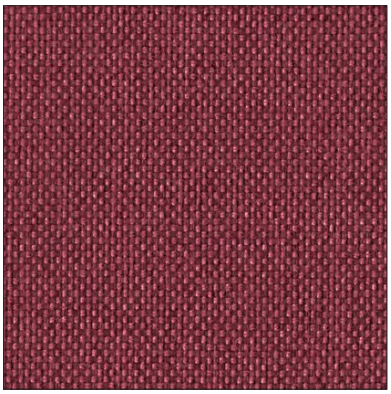

Maharam Desk Panel
Mode 466337
025 Barberry

H

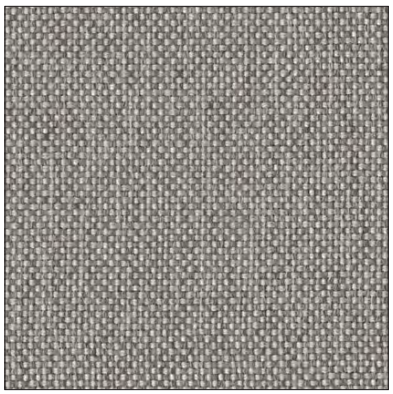

Maharam Desk Panel
Mode 466337
008 Sycamore

D10 Desk



Manufacturer	OFS
Product	Range
Material	Thermally fused laminate, metal base
Dimensions	42″W X 24″D X Adjustable Height
Notes	No privacy panel. Review furniture plans and manufacturing detail for locations of furniture spine walls & power.

Unit Quantity	3
Unit Sell Price $	
Total Sell Price $	
Total Shipping $	
Total Installation $	

D10 Total $	

D10 Desk

Finishes

A



OFS Top & Edge
TFL
Blonde

B



OFS Base
Metal Color
Black (H7B)

LOUNGE

84–92

L9 Lounge Loveseat



Manufacturer	Carolina
Product	Elara Plinth Base Loveseat
Material	Upholstery
Dimensions	61.5″W X 27″D X 30.25″H
Notes	Multiple Textiles


Unit Quantity	**23**
Unit Sell Price $	
Total Sell Price $	
Total Shipping $	
Total Installation $	

L9 Total $	

L9 Lounge Loveseat


Finishes

A

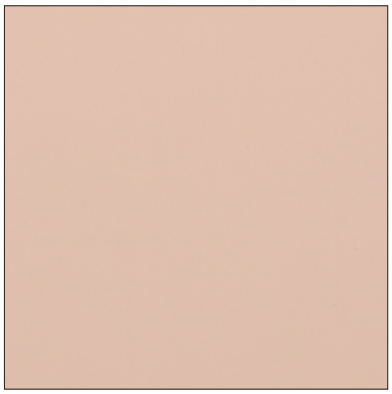

Maharam Upholstery Seat
Apt 466392
029 Bloom

B

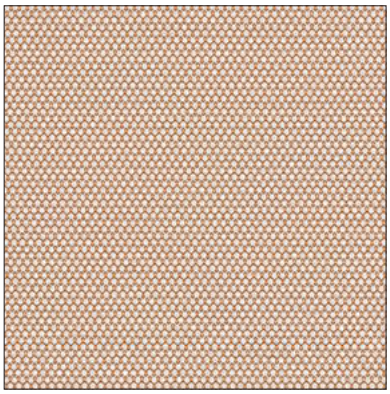

Maharam Upholstery Back
Emit 466378
005 Nectar

C



OFS Base
Base
Luster Grey

L10 Lounge Chair



Manufacturer	Carolina
Product	Elara Plinth Base Chair
Material	Upholstery
Dimensions	32″W X 27″D X 30.25″H
Notes	Multiple Textiles


Unit Quantity	**23**
Unit Sell Price $	
Total Sell Price $	
Total Shipping $	
Total Installation $	

L10 Total $	

L10 Lounge Chair


Finishes

A

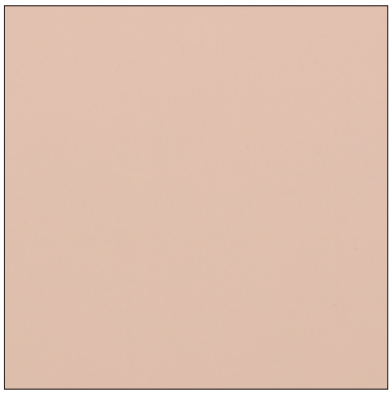

Maharam Upholstery Seat
Apt 466392
029 Bloom

B

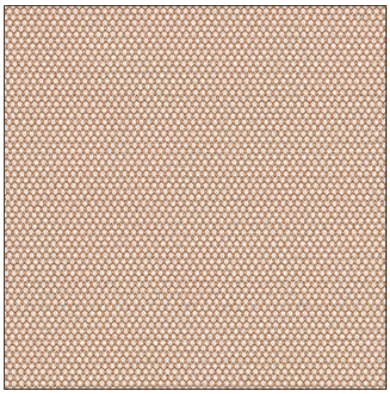

Maharam Upholstery Back
Emit 466378
005 Nectar

C



OFS Base
Base
Luster Grey

L14.1 Banquette



Manufacturer	Martin Brattrud
Product	Las Ondas Banquette
Material	Upholstery, solid wood
Dimensions	50″W X 26.5″D X 36″H
Notes	Finish A&B in rooms: B1449 &B2235 Finish C&D in rooms: A1624 Finish E&F in rooms: A1540 & A1213


Unit Quantity	**26**
Unit Sell Price $	
Total Sell Price $	
Total Shipping $	
Total Installation $	

L14.1 Total $	

L14.1 Banquette


Finishes

A

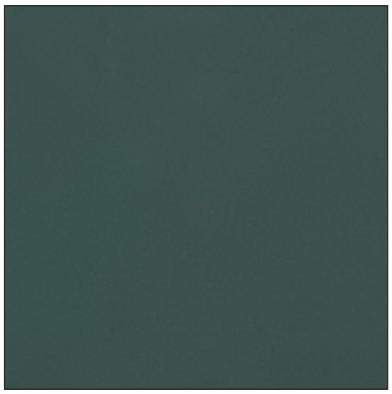


Maharam Upholstery Seat
Apt 466392
018 Jade

B

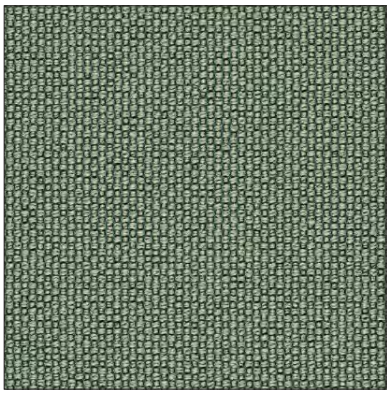


Luum Upholstery Back
Ample
Equilibrium 4034-18

C

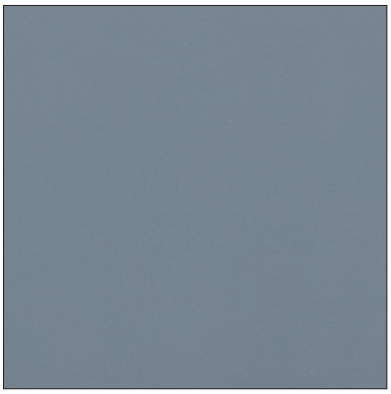

Maharam Upholstery Seat
Apt 466392
014 Fluid

D

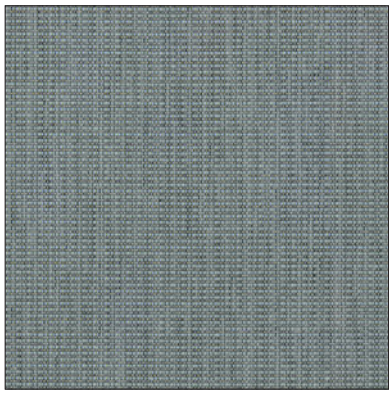

Maharam Upholstery Back
Brindle 466418
011 Watercolor

E



Maharam Upholstery Seat
Apt 466392
031 Fortress

F



Maharam Upholstery Back
Ladder Stripe 466633
004 Path

L14.1 Banquette

Finishes Cont.

G



Martin Bratrud
Wood Legs
Ash8 Natural

L15 Lounge Chair



Manufacturer	Davis
Product	Tote
Material	Upholstery, solid wood
Dimensions	28.5″W X 29.5″D X 28.5″H
Notes	


Unit Quantity	2
Unit Sell Price $	
Total Sell Price $	
Total Shipping $	
Total Installation $	

L15 Total $	

L15 Lounge Chair

Finishes

A

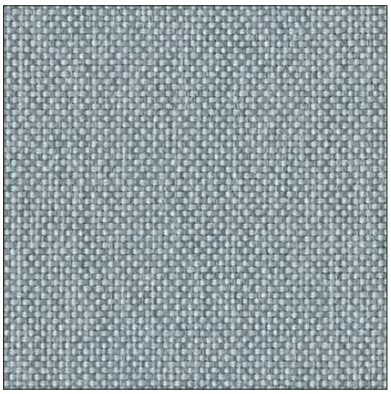

Maharam
Mode 466337
036 Saltwater

A



Leather
Pull
Black Leather

STORAGE

94–107

S9.1 Bookcase



Manufacturer	OFS
Product	Staks 36" Bookcase
Material	TFL, polypropylene
Dimensions	36"W X 14"D X 29"H
Note	One adjustable shelf

Unit Quantity	**23**
Unit Sell Price $	
Total Sell Price $	
Total Shipping $	
Total Installation $	

S9.1 Total $	

S9.1 Bookcase

Finishes

A



OFS
Laminate
Blonde (BE2-F)

S17 Mobile Storage



Manufacturer	OFS
Product	Element Mobile Upholstered Pedestal
Material	Thermally fused laminate
Dimensions	15″W X 20″D X 20″H
Note	Ensure adequate clearance so the box file can slide easily over the desk feet (special). Conceal wheels.

Unit Quantity	**97**
Unit Sell Price $	
Total Sell Price $	
Total Shipping $	
Total Installation $	

S17 Total $	

S17 Mobile Storage

Finishes

A



OFS
Laminate
Blonde

B



Maharam Upholstery Seat
Apt 466392
031 Fortress

C



OFS Pull
Era
Satin Nickel (VK)

S18 Waste Receptacle



Manufacturer	OFS
Product	Mile Marker G2 Custom Cabinetry Waste Basket
Material	Laminate
Dimensions	55”W X 24”D X 36”H
Note	All 3 doors waste pull out drawers. Include trash can. Special. Include solid surface top. Provide decal for trash and recycling.

Unit Quantity	12
Unit Sell Price $	
Total Sell Price $	
Total Shipping $	
Total Installation $	

S18 Total $	

S18 Waste Recptacle with Planter


Finishes

A



OFS Cabinetry
Laminate
Blonde

B

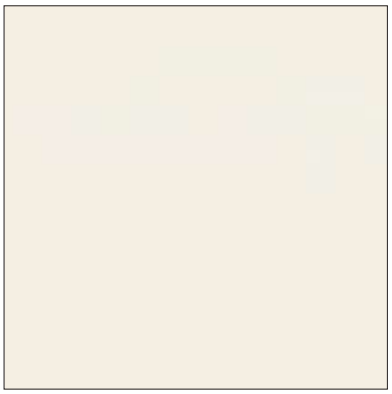

Corian
Solid Surface
Modern White

S19 Lockers



Manufacturer	Carolina
Product	Mile Marker G2 Lockers
Material	Laminate
Dimensions	12″W X 18.25″D X 60″H
Glides	Offer 1/2″ adjustment
Notes	4″ toe kick Add kep pad lock

Unit Quantity	**8**
Unit Sell Price $	
Total Sell Price $	
Total Shipping $	
Total Installation $	

S19 Total $	

S19 Locker

Finishes

A



OFS
Laminate
Blonde BE2-F

B



OFS
Locker Pull
Forte

C



OFS
Powder Coat Pull Finish
Luster Grey

S20 Planter



Manufacturer	OFS
Product	Hydra
Material	Plywood
Dimensions	42″W X 16″D X 29″H
Note	Self irrigation planter liners are included for each opening.

Unit Quantity	**6**
Unit Sell Price $	
Total Sell Price $	
Total Shipping $	
Total Installation $	

S20 Total $	

S20 Planter

Finishes

A



OFS
Laminate
Blonde BE2-F

S21 Storage with Planter



Manufacturer	OFS
Product	Mile Marker G2 Custom Cabinetry Stoage with Planter on top
Material	Laminate
Dimensions	55”W X 24”D X 42”H
Note	Special. Include solid surface top.

Unit Quantity	8
Unit Sell Price $	
Total Sell Price $	
Total Shipping $	
Total Installation $	

S21 Total $	

S21 Storage with Planter


Finishes

A



OFS Cabinetry
Laminate
Blonde

B

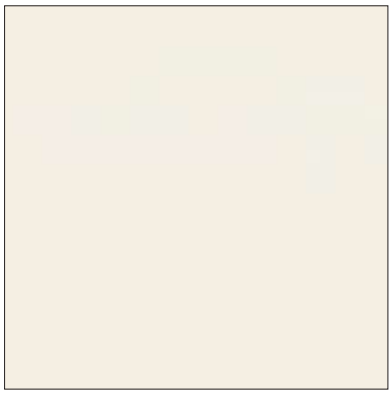

Corian
Solid Surface
Modern White

S22 Lateral File



Manufacturer	OFS
Product	Staks Lateral File with Four Drawer
Material	Laminate
Dimensions	30″W X 22″D X 54″H
Note	Client prefers key pad lock if possible.

Unit Quantity	**10**
Unit Sell Price $	
Total Sell Price $	
Total Shipping $	
Total Installation $	

S22 Total $	

S22 Lateral File

Finishes

A



OFS
Laminate
Blonde

TABLES

109–151

T10.1 Half Round Training Table



Manufacturer	OFS
Product	Applause Training Half Round Table
Material	Laminate
Dimensions	30″W X 60″D X 28″H
Notes	Deuce flip and nest base

Unit Quantity	7
Unit Sell Price $	
Total Sell Price $	
Total Shipping $	
Total Installation $	

T10.1 Total $	

T10.1 Half Round Training Table

Finishes

A



OFS Top
TFL Laminate
Blonde

B



OFS Metal
Warm Grey
Base

T10.2 Training Table



Manufacturer	OFS
Product	Applause Training Straight Table
Material	Laminate
Dimensions	84”W X 30”D Height Adjustable
Notes	Deuce flip and nest base

Unit Quantity	10
Unit Sell Price $	
Total Sell Price $	
Total Shipping $	
Total Installation $	

T10.2 Total $	

T10.2 Training Table

Finishes

A



OFS Top
TFL Laminate
Blonde

B



OFS Metal
Warm Grey
Base

T10.4 Half Round Training Table



Manufacturer	OFS
Product	Applause Training Half Round Table
Material	Laminate
Dimensions	24″W X 48″D X 28″H
Notes	Deuce flip and nest base

Unit Quantity	**11**
Unit Sell Price $	
Total Sell Price $	
Total Shipping $	
Total Installation $	

T10.4 Total $	

T10.4 Half Round Training Table

Finishes

A



OFS Top
TFL Laminate
Blonde

B



OFS Metal
Warm Grey
Base

T10.5 Training Table



Manufacturer	OFS
Product	Applause Training Straight Table
Material	Laminate
Dimensions	60″W X 24″D Height Adjustable
Notes	Deuce flip and nest base

Unit Quantity	2
Unit Sell Price $	
Total Sell Price $	
Total Shipping $	
Total Installation $	

T10.5 Total $	

T10.5 Training Table

Finishes

A



OFS Top
TFL Laminate
Blonde

B



OFS Metal
Warm Grey
Base

T10.6 Training Table



Manufacturer	OFS
Product	Applause Training Straight Table
Material	Laminate
Dimensions	96″W X 24″D Height Adjustable
Notes	Deuce flip and nest base

Unit Quantity	8
Unit Sell Price $	
Total Sell Price $	
Total Shipping $	
Total Installation $	

T10.6 Total $	

T10.6 Training Table

Finishes

A



OFS Top
TFL Laminate
Blonde

B



OFS Metal
Warm Grey
Base

T12.1 Cafe Table



Manufacturer	Martin Brattrud
Product	Medinah Cafe Table
Material	Stainless steel, solid surface
Dimensions	36″W X 30″D X 30″H
Note	Standard is plank tops with angles/ softened edge.


Unit Quantity	**26**
Unit Sell Price $	
Total Sell Price $	
Total Shipping $	
Total Installation $	

T12.1 Total $	

T12.1 Cafe Table

Finishes

A

 

Martin Brattrud Top
Corian
Glacier White (GW)

B



Martin Brattrud Base
Powder Coat
Carbon Matte

T12.2 Cafe Table



Manufacturer	Martin Brattrud
Product	Medinah Cafe Table
Material	Stainless steel, solid surface
Dimensions	36"W X 36"D X 30"H
Note	Standard is plank tops with angles/ softened edge. All other tops are 90 degree block edge.


Unit Quantity	13
Unit Sell Price $	
Total Sell Price $	
Total Shipping $	
Total Installation $	

T12.2 Total $	

T12.2 Cafe Table

Finishes

A

 

Martin Brattrud Top
Corian
Glacier White (GW)

B



Martin Brattrud Base
Powder Coat
Carbon Matte

T15.1 Occasional Table



Manufacturer	Carolina
Product	X&O Occasional Large Table
Material	Fiberboard, partical board, plywood, HPL, solid surface
Dimensions	36”W X 36”D X 15”H
Note	Tapered with plinth base

Unit Quantity	**14**
Unit Sell Price $	
Total Sell Price $	
Total Shipping $	
Total Installation $	

T15.1 Total $	

T15.1 Occasional Table

Finishes

A




OFS Table
High Pressurized Laminate
Blonde

B



OFS Plinth Base
HPL
Grey

C

 

OFS Top
Soild Surface
Cameo White

T15.2 Occasional Table



Manufacturer	Carolina
Product	X&O Occasional Large Table
Material	Fiberboard, partical board, plywood, HPL, solid surface
Dimensions	20”W X 20”D X 20”H
Note	Tapered with plinth base

Unit Quantity	10
Unit Sell Price $	
Total Sell Price $	
Total Shipping $	
Total Installation $	

T15.2 Total $	

T15.2 Occasional Table

Finishes

A




OFS Top
High Pressurized Laminate
Blonde

B



OFS Plinth Base
HPL
Grey

C

 

OFS Top
Soild Surface
Cameo White

T21 Occasional Table



Manufacturer	OFS
Product	Ally Occasional Height Adjustable Table
Material	High pressurized laminate, solid surface
Dimensions	36″W X 36″D X 16.5″-26.5″H
Glides	Non skid plastic glides
Notes	Pneumatic height Finish C in rooms: B1414, B1412, B1411, B1408, B1207, B1211, B1213, B1216, B2206 Finish D in rooms: B1648 Finish E in rooms: B2607, B2608, B2622, B2628, B2627

Unit Quantity	15
Unit Sell Price $	
Total Sell Price $	
Total Shipping $	
Total Installation $	

T21 Total $	

T21 Occasional Table


Finishes

A




OFS Base
High Pressurized Laminate
Blonde

B

 


OFS Top
Solid Surface
Modern White

C

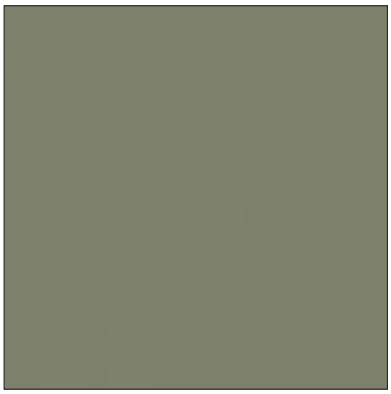

OFS Shroud Finish
Solid Color
Moss

D

 

OFS Shroud Finish
Solid Color
Heron

E



OFS Shroud Finish
Solid Color
Rust

T22 Mobile Table



Manufacturer	Carolina
Product	Stray Mobile Table
Material	Cast aluminum, steel, 3DL
Dimensions	24″W X 19″D X 28″H
Casters	4 locking
Notes	Height adjustable base

Unit Quantity	**18**
Unit Sell Price $	
Total Sell Price $	
Total Shipping $	
Total Installation $	

T22 Total $	

T22 Mobile Table

Finishes

A



OFS
Top Finish
Blonde

B



OFS
Base
Luster Grey

C



OFS
Casters
Black

T23 Side Table



Manufacturer	OFS
Product	Rowen Occasional Pull-Up Table
Material	Solid lumber planked, steel
Dimensions	11"W X 18"D X 25"H
Notes	

Unit Quantity	2
Unit Sell Price $	
Total Sell Price $	
Total Shipping $	
Total Installation $	

T23 Total $	

T23 Mobile Table

Finishes

A



OFS Top
Veneer
Super Matte Oak

B



OFS Base
Powder Coat
Luster Grey

T24 Table



Manufacturer	OFS
Product	Fleet Racetrack Table
Material	Thermally fused laminate
Dimensions	76″W X 36″D X 29″H
Glides	Disc Base
Notes	Add power supply and conseal wires with fabric wire sock.

Unit Quantity	2
Unit Sell Price $	
Total Sell Price $	
Total Shipping $	
Total Installation $	

T24 Total $	

T24 Table

Finishes

A



OFS Top
TFL
Blonde

B



OFS Base
Powder Coat
Luster Grey

T24.1 Table



Manufacturer	OFS
Product	Fleet Racetrack Table
Material	Thermally fused laminate
Dimensions	60″W X 36″D X 29″H
Glides	Disc Base
Notes	Add power supply and conseal wires with fabric wire sock.

Unit Quantity	4
Unit Sell Price $	
Total Sell Price $	
Total Shipping $	
Total Installation $	

T24.1 Total $	

T24.1 Table

Finishes

A



OFS Top
TFL
Blonde

B



OFS Base
Powder Coat
Luster Grey

T26 Mobile Table



Manufacturer	OFS
Product	Stray Caregiver Support Station
Material	High Pressure Laminate
Dimensions	24.375″W X 19.75″D X 39.125″H
Notes	

Unit Quantity	4
Unit Sell Price $	
Total Sell Price $	
Total Shipping $	
Total Installation $	

T26 Total $	

T26 Table

Finishes

A



OFS Top
HPL
Grey

B



OFS Base
Powder Coat
Luster Grey

T27 Dining Table



Manufacturer	OFS
Product	Eleven Wood Recantage Table
Material	High Pressure Laminate
Dimensions	168″W X 42″D X 30″H
Notes	Knife Edge, HPL

Unit Quantity	2
Unit Sell Price $	
Total Sell Price $	
Total Shipping $	
Total Installation $	

T27 Total $	

T27 Table

Finishes

A



OFS Top
HPL
Blonde

B



OFS Base
Solid Wood Ash
Blonde

T28 Child Table



Manufacturer	Davis
Product	Tile Table
Material	Aluminum and powder coat
Dimensions	15″W X 16″D X 17″H
Notes	


Unit Quantity	4
Unit Sell Price $	
Total Sell Price $	
Total Shipping $	
Total Installation $	

T28 Total $	

T28 Child Table

Finishes

A

 

Davis
Powder Coat
Terracotta 71

T29 Bar Table



Manufacturer	Martin Brattrud
Product	Niblick Round Bar Table
Material	Corian and powder coat
Dimensions	30″W X 30″D X 42″H
Notes	


Unit Quantity	4
Unit Sell Price $	
Total Sell Price $	
Total Shipping $	
Total Installation $	

T29 Total $	

T29 Bar Table

Finishes

A

 

Martin Brattrud Top
Corian
Glacier White

B



Martin Brattrud Base
Powder Coat
Carbon Matte

T30 Training Table



Manufacturer	OFS
Product	Applause Training Straight Table
Material	Laminate
Dimensions	66″W X 24″D Height Adjustable
Notes	Deuce flip and nest base

Unit Quantity	2
Unit Sell Price $	
Total Sell Price $	
Total Shipping $	
Total Installation $	

T30 Total $	

T30 Training Table

Finishes

A



OFS Top
TFL Laminate
Blonde

B




OFS Metal
Warm Grey
Base

WORKSTATIONS

148–160

W4.1 Private Office

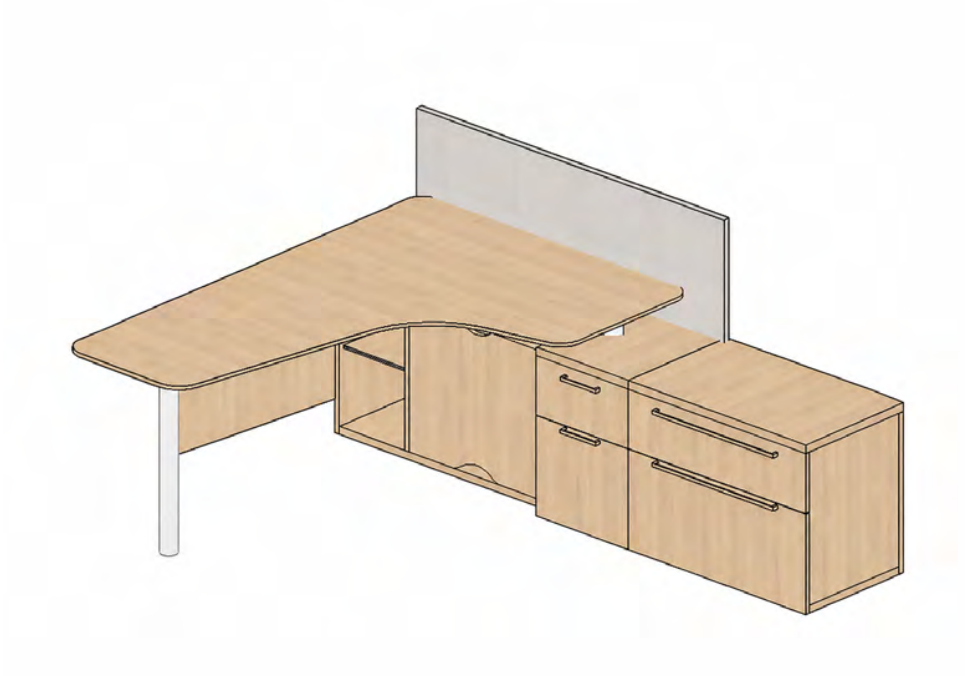

Manufacturer	OFS
Product	Staks Private Office
Material	Thermally Fused Laminate
Dimensions	Reference Furniture Plans
Note	Pull style: parallel. Add recessed modesty panel Tack Board upholstery: Room B2602: Mode 021 Blush Room B1647: Mode 036 Saltwater

Unit Quantity	2
Unit Sell Price $	
Total Sell Price $	
Total Shipping $	
Total Installation $	

W4.1 Total $	

W4.1 Private Office


Finishes

A




OFS
TFL
Blonde

B

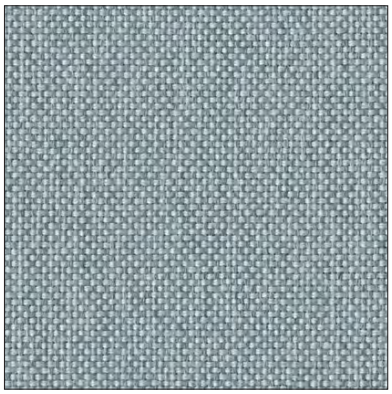


Maharam Desk Panel
Mode 466337
036 Saltwater

C

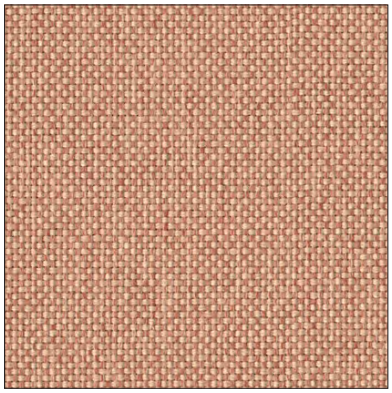

Maharam Desk Panel
Mode 466337
021 Blush

W4.2 Private Office

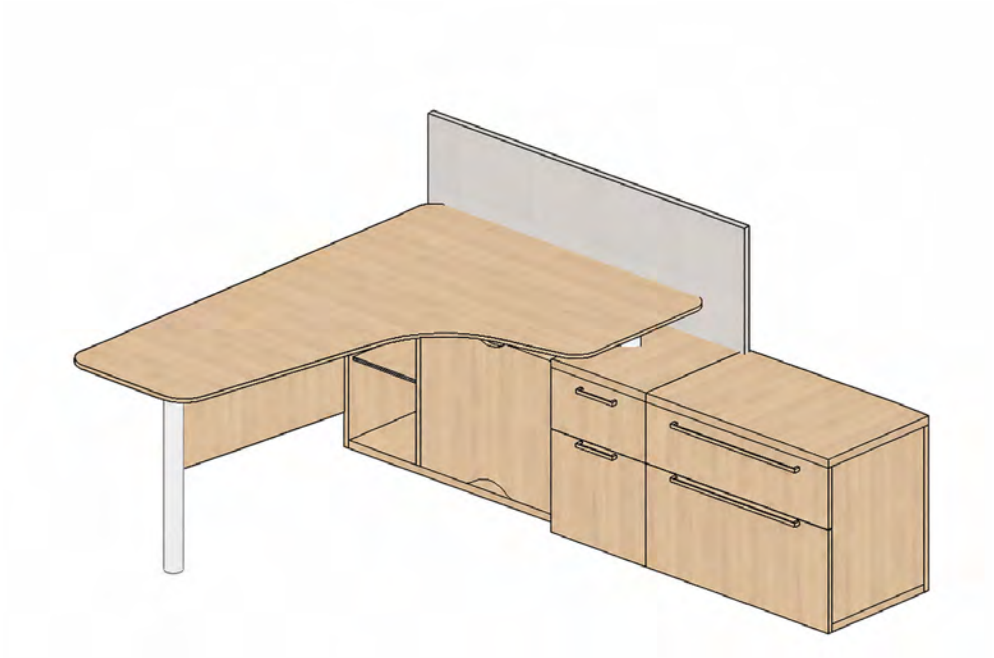

Manufacturer	OFS
Product	Staks Private Office
Material	Thermally Fused Laminate
Dimensions	Reference Furniture Plans
Notes	Pull style: parallel. Add recessed modesty panel Tack Board upholstery: Room B1629: Mode 036 Saltwater

Unit Quantity	1
Unit Sell Price $	
Total Sell Price $	
Total Shipping $	
Total Installation $	

W4.2 Total $	

W4.2 Private Office


Finishes

A



OFS
TFL
Blonde

B

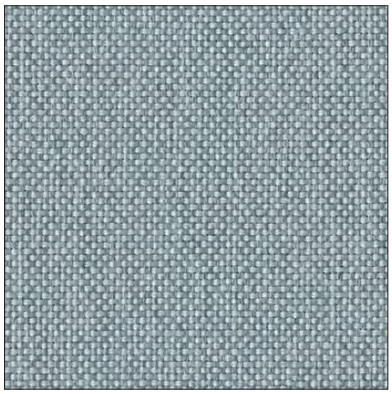

Maharam Desk Panel
Mode 466337
036 Saltwater

REFERENCE

AUGUST 21 | 2026



Southcentral Foundation

VNPCC Expansion

furniture and fixtures bid document package
public spaces

contents

ACCESSORIES	3-9
SEATING	10-62
STORAGE	63-65
TABLES	65-78
EXHIBITS	79-82



ACCESSORIES

3–9

A1.1 security pedestal



Manufacturer	Halcon
Product	MOTUS Mobile Lectern
Material	Wood veneer, painted finish, metal
Dimensions	W 30" D 27.3" H 44.6"
Notes	Slanted surface, Pencil lip, In-Surface Power Grommet with 4 Power/Data Modules. Wood finish on exterior shroud and worksurface; Dealer to confirm lead times.

Unit Quantity	2
Unit Sell Price $	
Total Sell Price $	
Total Shipping $	
Total Installation $	

A1.1 Total $	

A1.1 security pedestal

Finishes

A



Shroud and Worksurface Material
Wood Veneer - Recut White Oak, Rift Cut

B



Pencil Lip/Metal base
Light Bronze

C



Power
Black gloss

A1.2 greeter pedestal



Photo for style representation only; not for size and configuration.

Manufacturer	Halcon
Product	MOTUS ADA Fixed-Height Lectern with Screen
Material	Wood veneer, painted finish, metal
Dimensions	W 48" D 20" H 36" (Non-standard Dimensions)
Notes	Pencil lip, In-Surface Power Grommet with 4 Power/Data Modules. Wood finish on exterior shroud and worksurface Customizations: Lectern **worksurface** height at 30"; Screen height at 36". Unit width 48". Fixed height. Dealer to confirm lead times.

Unit Quantity	2
Unit Sell Price $	
Total Sell Price $	
Total Shipping $	
Total Installation $	

A1.2 Total $	

A1.2 greeter pedestal

Finishes

A



Shroud and Worksurface Material
Wood Veneer - Recut
White Oak, Rift Cut

B



Pencil Lip/Metal base, screen
Light Bronze

C



Power
Black gloss

A13 trash receptacle



Manufacturer	Peter Pepper Products
Product	ReForm Dual RF24
Material	Laminate cabinet with powder coat top
Dimensions	24"w x 32"h x 22"d
Notes	Provide decals for Waste and Recycle, color: White


Unit Quantity	13
Unit Sell Price $	
Total Sell Price $	
Total Shipping $	
Total Installation $	

A13 Total $	

A13 trash receptacle

Finishes

A

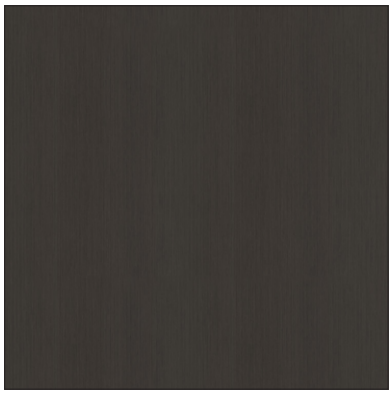

Cabinet Panel Finish
Formica Graphite Twill
Laminate

B



Top/Tray Finish
Soft White
Steel

SEATING

10-62

B1 bench



Manufacturer	Carolina - OFS
Product	Rule of Three 48" Backless Bench
Material	Upholstered with metal legs
Dimensions	48"w x 24"d x 18.5"h
Glides	Plastic glides

Unit Quantity	**13**
Unit Sell Price $	
Total Sell Price $	
Total Shipping $	
Total Installation $	

B1 Total $	

Finishes

A



Textile
Momentum Silica Leather
Umber
Upholstery

B



Metal Powder Coat
Ion Super Matte
Legs

B2 bench



Manufacturer	Landscape Forms
Product	Bancal 88" Backless Bench
Material	Wood with Powdercoated metal legs
Dimensions	88"w x 20"d x 18"h
Notes	No power or lighting. No embedded legs.

Unit Quantity	4
Unit Sell Price $	
Total Sell Price $	
Total Shipping $	
Total Installation $	

B2 Total $	

B2 bench

Finishes

A



Wood
Domestically Sourced
Thermally Modified Ash
Seat

B



Metal Powder Coat
Onyx
Legs

C3.3 task stool



Manufacturer	OFS
Product	Genus High-Back, Counter-height Task Stool with arms and foot ring.
Material	Upholstery on backrest, hard shell behind backrest, platinum aluminum base
Dimensions	27.5”w x 27.5”d x 44/51.5”h, 20.75/28.25” sh
Casters	No casters; use glides
Notes	4D pivoting arms, graphite arm pad, profile body balance, seat slider, lumbar support


Unit Quantity	2
Unit Sell Price $	
Total Sell Price $	
Total Shipping $	
Total Installation $	

C3.3 Total $	

C3.3 task stool


Finishes

A

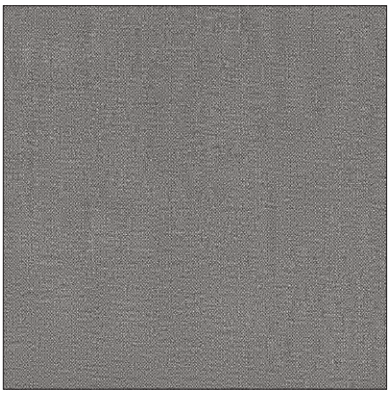

Stinson Upholstery
Oxford 2.0
OXF 233 Incense

B

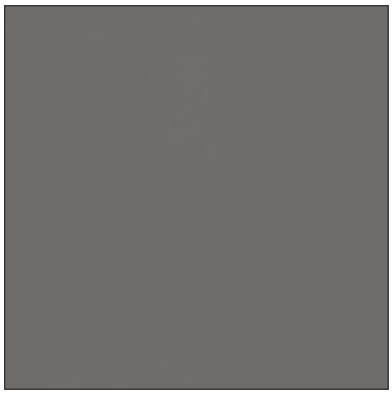

OFS
Frame
Graphite

C3.4 task chair



Manufacturer	OFS
Product	Genus
Material	Upholstered on backrest, hard shell behind backrest, platinum aluminum base
Dimensions	27.5”w x 27.5”d x 39.75/43.75”h, 16.5/20.5”sh
Casters	Heavy-duty nylon twin wheel casters
Notes	4D pivoting arms, graphite arm pad, profile body balance, seat slider, lumbar support


Unit Quantity	2
Unit Sell Price $	
Total Sell Price $	
Total Shipping $	
Total Installation $	

C3.2 Total $	

C3.4 task chair


Finishes

A

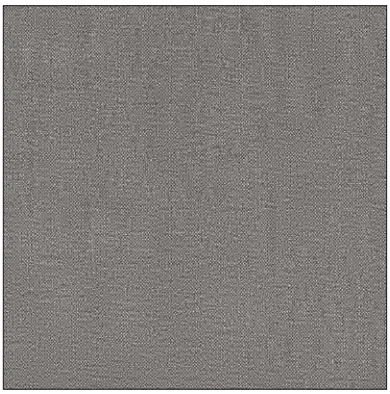

Stinson Upholstery
Oxford 2.0
OXF 233 Incense

B

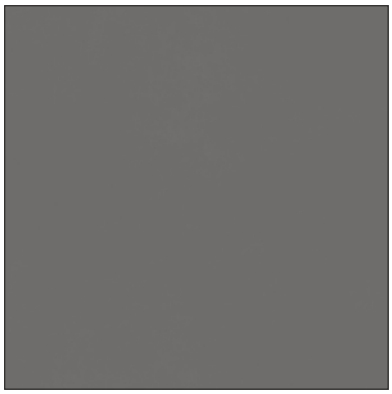

OFS
Frame
Graphite

C8.B guest chair



Manufacturer	Carolina - OFS
Product	Blueprint Armless Guest Chair
Material	Upholstered with metal legs
Dimensions	21.5”w x 23”d x 32.5”h, 19” sh
Other	Pull handle


Unit Quantity	15
Unit Sell Price $	
Total Sell Price $	
Total Shipping $	
Total Installation $	

C8.B Total $	

C8.B guest chair


Finishes

A

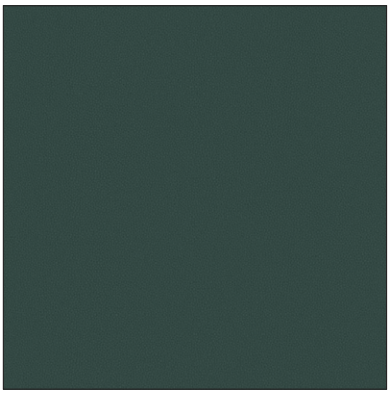

Textile
Luum Touchstone Linden
Seat Upholstery

B

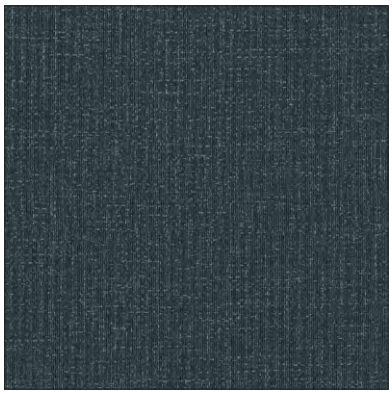

Textile
DesignTex Ease Ivy
Back (inside and outside)
Upholstery

C



Metal
Warm Grey
Frame

D



Leather
Saddle
Pull Handle

E



Metal
Bronze
Pull Handle Hardware

C12 training chair



Manufacturer	OFS
Product	Acen Nesting Chair with Arms
Material	Upholstered with metal legs
Dimensions	23.75”w x 24”d x 34.75”h, 18” sh
Other	Nylon Glides


Unit Quantity	**119**
Unit Sell Price $	
Total Sell Price $	
Total Shipping $	
Total Installation $	

C12 Total $	

C12 training chair


Finishes

A

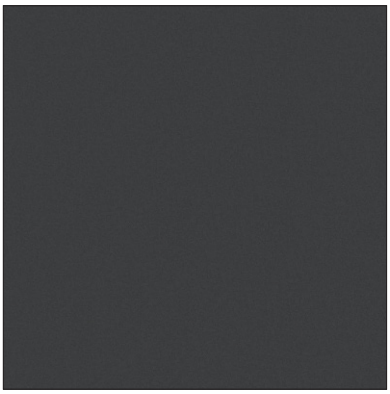

Textile
Luum Touchstone Ash
Seat Upholstery

B

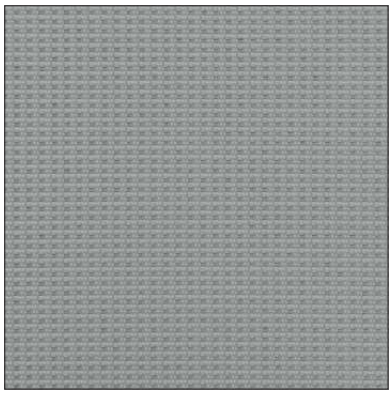

Textile - Mesh
OFS Gray
Back Upholstery

C



Metal
Silver
Frame

C13 cafe arm chair



Manufacturer	Davis
Product	Reed Arm Stacking Chair
Material	Polypropylene Seat, Back and arms with solid oak frame
Dimensions	22.5”w x 21.75”d x 32.5”h, 18” sh
Other	Plastic Glides


Unit Quantity	**20**
Unit Sell Price $	
Total Sell Price $	
Total Shipping $	
Total Installation $	

C13 Total $	

C13 cafe arm chair

Finishes

A

 

Polypropylene
RD-Clay
Seat and Back Plastic

B



Wood
12 Golden Oak
Frame

C14 cafe chair



Manufacturer	Davis
Product	Reed Armless Stacking Chair
Material	Polypropylene Seat and Back with solid oak frame
Dimensions	19”w x 21.75”d x 32.5”h, 18” sh
Other	Plastic Glides


Unit Quantity	8
Unit Sell Price $	
Total Sell Price $	
Total Shipping $	
Total Installation $	

C14 Total $	

C14 cafe chair

Finishes

A

 

Polypropylene
RD-Clay
Seat and Back Plastic

B



Wood
12 Golden Oak
Frame

L1 modular lounge



Manufacturer	Kwalu
Product	Casale Curved Modular Lounge
Material	Upholstered lounge with Non-Porous Polymer legs
Dimensions	71.5″w x 35″d x 34″h and 64″sw x 19″sh
Other	Include ganging brackets and power grommet 740B

Unit Quantity	**20**
Unit Sell Price $	
Total Sell Price $	
Total Shipping $	
Total Installation $	

L1 Total $	

L1 modular lounge


Finishes

A




Textile
Momentum Silica Leather
Rustic
Seat Upholstery

B

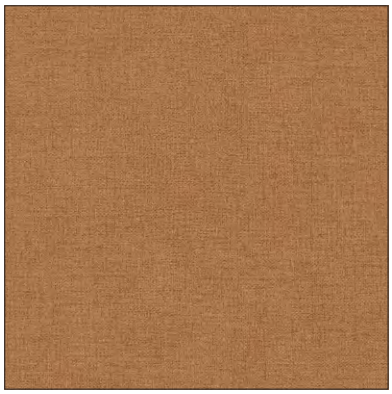

Textile
DesignTex Fawn Ease
Back Upholstery

C

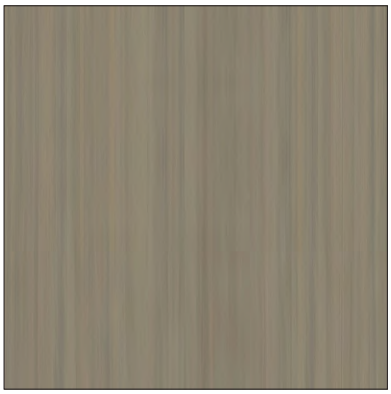

Non-Porous Polymer
Protea Medium Oak Legs

L1.A modular lounge



Manufacturer	Kwalu
Product	Casale Curved Modular Lounge
Material	Upholstered lounge with Non-Porous Polymer legs
Dimensions	71.5″w x 35″d x 34″h and 64″sw x 19″sh
Other	Include ganging brackets and power grommet 740B

Unit Quantity	**11**
Unit Sell Price $	
Total Sell Price $	
Total Shipping $	
Total Installation $	

L1.A Total $	

L1.A modular lounge


Finishes

A




Textile
Momentum Silica Leather
Umber
Seat Upholstery

B

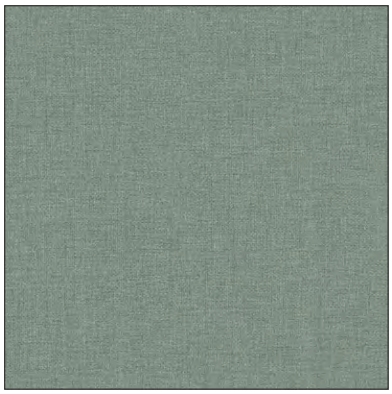

Textile
DesignTex Ease Rosemary
Back Upholstery

C

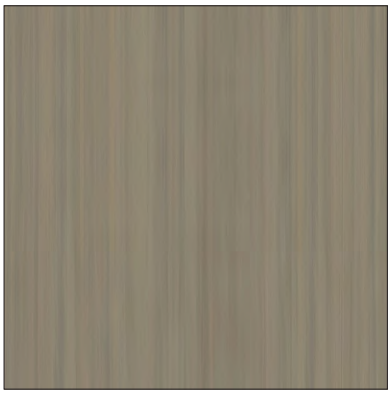

Non-Porous Polymer
Protea Medium Oak Legs

L1.2 modular lounge



Manufacturer	Kwalu
Product	Casale Modular Armless 2-Seater Lounge
Material	Upholstered lounge with Non-Porous Polymer legs
Dimensions	45”w x 30”d x 34”h x 19”sh
Other	Clear Plastic glides

Unit Quantity	**20**
Unit Sell Price $	
Total Sell Price $	
Total Shipping $	
Total Installation $	

L1.2 Total $	

L1.2 modular lounge


Finishes

A




Textile
Momentum Silica Leather
Umber
Seat Upholstery

B

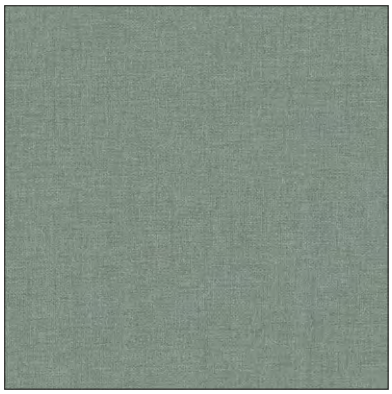

Textile
DesignTex Ease Rosemary
Back Upholstery

C

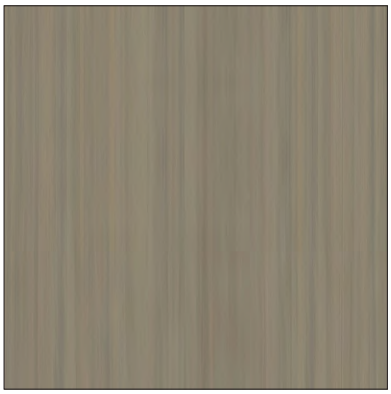

Non-Porous Polymer
Protea Medium Oak
Legs

L2 guest chair



Manufacturer	Kwalu
Product	Valdina Flex Guest Chair, Short Back
Material	Upholstered Chair with Non-Porous Polymer Legs
Dimensions	26”w x 27”d x 35”h, 19”sh
Other	

Unit Quantity	**51**
Unit Sell Price $	
Total Sell Price $	
Total Shipping $	
Total Installation $	

L2 Total $	

L2 guest chair


Finishes

A




Textile
Momentum Silica Leather
Umber
Seat Upholstery

B

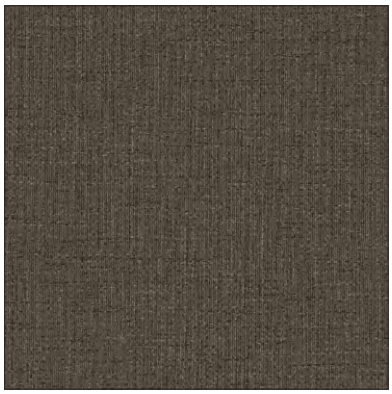

Textile
DesignTex Ease Tree Bark
Back Upholstery

C

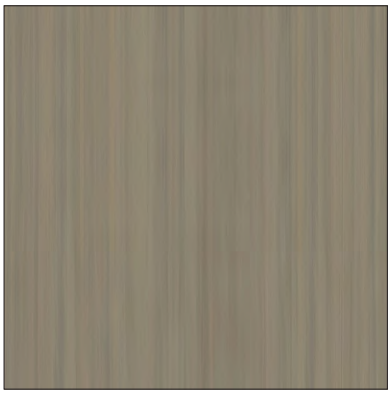

Non-Porous Polymer
Protea Medium Oak
Legs

L2.1 mother/baby chair



Manufacturer	Kwalu
Product	Valdina Bariatric Chair, Short Back - 34"W
Material	Upholstered Chair with Non-Porous Polymer Legs
Dimensions	34"w x 27"d x 35"h, 19"sh
Other	

Unit Quantity	**31**
Unit Sell Price $	
Total Sell Price $	
Total Shipping $	
Total Installation $	

L2.1 Total $	

L2.1 mother/ baby chair


Finishes

A




Textile
Momentum Silica Leather
Umber
Seat Upholstery

B

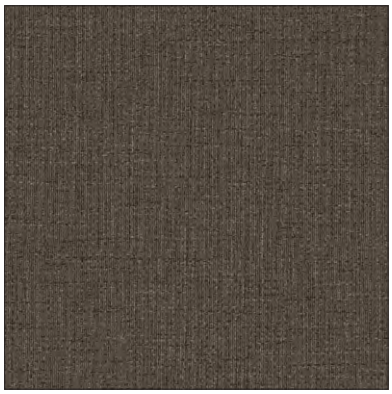

Textile
DesignTex Ease Tree Bark
Back Upholstery

C

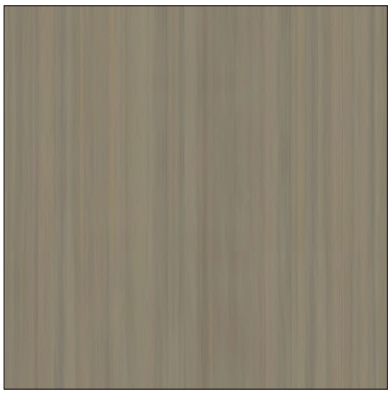

Non-Porous Polymer
Protea Medium Oak
Legs

L5 mobile lounge



Manufacturer	Davis
Product	Tote Lounge with stationary base
Material	Upholstered lounge chair
Dimensions	38.5”w x 36”d x 30.5”
Other	Plastic Adjustable Glides; Add leather pull handle


Unit Quantity	72
Unit Sell Price $	
Total Sell Price $	
Total Shipping $	
Total Installation $	

L5 Total $	

L5 mobile lounge

Finishes

A

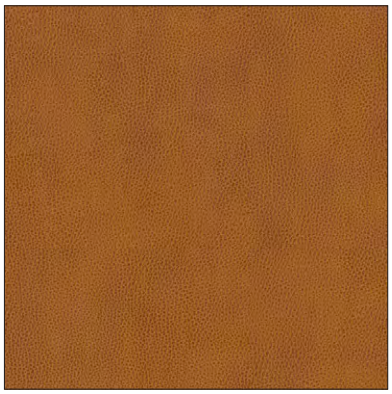

Textile
Architex Ryder Bristol
Upholstery

B



Leather
Black leather
Pull handle

L8 mother/baby chair



Manufacturer	OFS - Carolina
Product	Saven High Back Rocker Chair with Stationary Arms, Item #1480W
Material	Upholstered rocker with metal legs
Dimensions	30.75”w x 29.5”d x 46.5”h, 16.75”sh
Other	Solid surface arm caps


Unit Quantity	4
Unit Sell Price $	
Total Sell Price $	
Total Shipping $	
Total Installation $	

L8 Total $	

L8 mother/ baby chair

Finishes

A

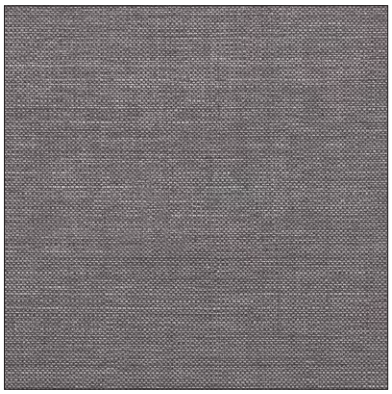

Textile
Maharam Lumen 007 Rhino
Seat Upholstery

B



Textile
Momentum Twill Epu Blue-Sage
Back & Arm Upholstery

C



Metal
Warm Grey
Legs

D



Solid Surface
Medea
Arm Caps

L8.1 ottoman



Manufacturer	OFS - Carolina
Product	Saven Ottoman
Material	Upholstered ottoman with metal legs
Dimensions	16″w x 7″h x 14″d
Other	


Unit Quantity	4
Unit Sell Price $	
Total Sell Price $	
Total Shipping $	
Total Installation $	

L8.1 Total $	

L8.1 ottoman

Finishes

A

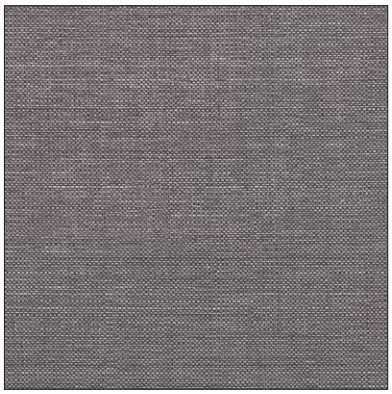

Textile
Maharam Lumen 007 Rhino
Upholstery

B



Metal
Warm Grey
Legs

L12A kids seating



Manufacturer	SixInch
Product	Bear Pouf
Material	FlexPlus Coated Foam
Dimensions	12.5”w x 29.5”d x 16”h
Color	FlexPlus Dark Grey
Other	No casters

Unit Quantity	5
Unit Sell Price $	
Total Sell Price $	
Total Shipping $	
Total Installation $	

L12A Total $	

L12A kids seating

Finishes

A



Coated Foam
FlexPlus Coated Dark Grey
Body

L12B kids seating




Manufacturer	SixInch
Product	Bear Pouf
Material	FlexPlus Coated Foam
Dimensions	12.5”w x 29.5”d x 16”h
Color	FlexPlus Anthracite
Other	No casters

Unit Quantity	5
Unit Sell Price $	
Total Sell Price $	
Total Shipping $	
Total Installation $	

L12B Total $	

Finishes

A

 

Coated Foam
FlexPlus Coated Anthracite
Body

L12C kids seating



Manufacturer	SixInch
Product	Bear Pouf
Material	FlexPlus Coated Foam
Dimensions	12.5”w x 29.5”d x 16”h
Color	FlexPlus Turquoise
Other	No casters


Unit Quantity	3
Unit Sell Price $	
Total Sell Price $	
Total Shipping $	
Total Installation $	

L12C Total $	

L12C kids seating

Finishes

A

 

Coated Foam
FlexPlus Coated Turquoise
Body

L12D kids seating




Manufacturer	SixInch
Product	Bear Pouf
Material	FlexPlus Coated Foam
Dimensions	12.5”w x 29.5”d x 16”h
Color	FlexPlus Fern
Other	No casters

Unit Quantity	3
Unit Sell Price $	
Total Sell Price $	
Total Shipping $	
Total Installation $	

L12D Total $	

Finishes

A

 

Coated Foam
FlexPlus Coated Fern
Body

L13A kids seating



Manufacturer	SixInch
Product	Fox Pouf
Material	FlexPlus Coated Foam
Dimensions	12.5"w x 32.5"d x 16.5"h
Color	FlexPlus Dark Grey
Other	No casters

Unit Quantity	5
Unit Sell Price $	
Total Sell Price $	
Total Shipping $	
Total Installation $	

L13A Total $	

L13A kids seating

Finishes

A



Coated Foam
FlexPlus Coated Dark Grey
Body

L13B kids seating



Manufacturer	SixInch
Product	Fox Pouf
Material	FlexPlus Coated Foam
Dimensions	12.5”w x 32.5”d x 16.5”h
Color	FlexPlus Camel
Other	No casters


Unit Quantity	5
Unit Sell Price $	
Total Sell Price $	
Total Shipping $	
Total Installation $	

L13B Total $	

L13B kids seating

Finishes

A

 

Coated Foam
FlexPlus Coated Camel
Body

L13C kids seating




Manufacturer	SixInch
Product	Fox Pouf
Material	FlexPlus Coated Foam
Dimensions	12.5”w x 32.5”d x 16.5”h
Color	FlexPlus Turquoise
Other	No casters

Unit Quantity	3
Unit Sell Price $	
Total Sell Price $	
Total Shipping $	
Total Installation $	

L13C Total $	

Finishes

A

 

Coated Foam
FlexPlus Coated Turquoise
Body

L13D kids seating




Manufacturer	SixInch
Product	Fox Pouf
Material	FlexPlus Coated Foam
Dimensions	12.5"w x 32.5"d x 16.5"h
Color	FlexPlus Fern
Other	No casters

Unit Quantity	3
Unit Sell Price $	
Total Sell Price $	
Total Shipping $	
Total Installation $	

L13D Total $	

Finishes

A

 

Coated Foam
FlexPlus Coated Fern
Body

L16 ottoman



Manufacturer	Davis
Product	Rho 55″ ottoman
Material	Upholstered ottoman
Dimensions	55″w x 55″d x 17-1/2″h
Other	Plastic Adjustable Glides, contrasting open chain stitch copper


Unit Quantity	**6**
Unit Sell Price $	
Total Sell Price $	
Total Shipping $	
Total Installation $	

L16 Total $	

L16 ottoman


Finishes

A

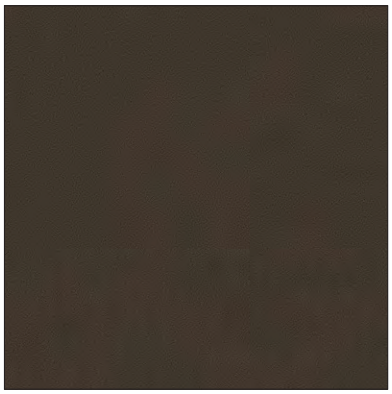

Textile
Architex Reel Leather
Sumatra
Upholstery

C

 

Chain Stitching color
Davis Copper
Chain Stitching Detail

L16.1 ottoman



Manufacturer	Davis
Product	Rho 37.5″ ottoman
Material	Upholstered ottoman
Dimensions	37-1/2″w x 37-1/2″d x 15″h
Other	Plastic Adjustable Glides, contrasting open chain stitch copper


Unit Quantity	12
Unit Sell Price $	
Total Sell Price $	
Total Shipping $	
Total Installation $	

L16.1 Total $	

L16.1 ottoman


Finishes

A

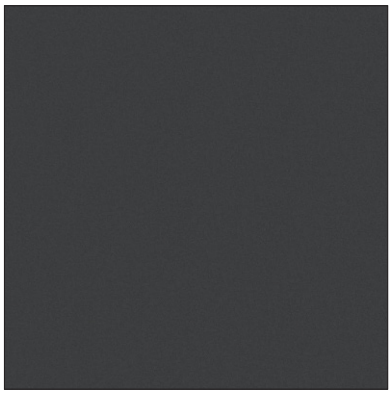

Textile
Luum Touchstone Ash
Upholstery

B

 

Chain Stitching color
Davis Copper
Chain Stitching Detail

STORAGE
63-65

S15.1 av storage credenza



Manufacturer	Halcon
Product	CREW Straight Credenza Wood soft rectangular work surface (14dx72w) 4H Curved credenza case (14 x 72w) 4H 2 door cabinet w/ adjustable shelf (30w) 1 door cabinet w/ adjustable shelf (12w) 4H 2 door cabinet w/ adjustable shelf (30w) Plinth base (for curved 72w curved credenza) 4H finished back (for 72w curved credenza) Dealer to confirm lead times.
Material	Wood Veneer with Metal Base
Dimensions	72" W X 14" D X 33" H
Note	Custom Depth; attach credenza to wall. Refer to Exhibit C.

Unit Quantity	2
Unit Sell Price $	
Total Sell Price $	
Total Shipping $	
Total Installation $	

S15.1 Total $	

S15.1 av storage credenza

Finishes

A



Wood Veneer
Recut White Oak Rift Cut
Credenza Body

B



Metal Base
Light Bronze Metallic

TABLES
66–78

T2 side table



Manufacturer	OFS
Product	Denro 16"H. Table
Material	Natural Wood
Color	White Oak
Dimensions	Diameter 12-14" x 16"H
Other	Adjustable levelers

Unit Quantity	**19**
Unit Sell Price $	
Total Sell Price $	
Total Shipping $	
Total Installation $	

T2 Total $	

T2 side table

Finishes

A



Wood
White Oak

T3 side table



Manufacturer	OFS
Product	Denro 20"H. Table
Material	Natural Wood
Color	White Oak
Dimensions	Diameter 12-14" x 20"H
Other	Adjustable levelers

Unit Quantity	**91**
Unit Sell Price $	
Total Sell Price $	
Total Shipping $	
Total Installation $	

T3 Total $	

T3 side table

Finishes

A



Wood
White Oak

T9 meeting table



Manufacturer	OFS
Product	Applause Rectangle Nesting Flip Top Table with Deuce Base Flip-and-Nest Center Column Base
Material	Laminate top with Metal Base
Dimensions	30″d x 60″w
Other	With Black locking Casters and Connector Brackets No Wire Management

Unit Quantity	**30**
Unit Sell Price $	
Total Sell Price $	
Total Shipping $	
Total Installation $	

T9 Total $	

T9 meeting table

Finishes

A



Laminate
Linen
Table Top

B



Metal
Warm Grey
Table Base

T13 cafe table



Manufacturer	OFS
Product	Rowan Round Cafe Table - seated height
Material	Solid Surface Top with Metal Powder Coat Base
Dimensions	30”dia. x 29”h
Other	


Unit Quantity	**11**
Unit Sell Price $	
Total Sell Price $	
Total Shipping $	
Total Installation $	

T13 Total $	

T13 cafe table

Finishes

A

 

Solid Surface
Corian Cameo White
Table Top

B



Powder Coat Metal
Warm Grey Metallic
Table Base

T16 side table



Manufacturer Kwalu
Product Brianza Drum End Table
Material Top: Solid Surface, Body: Non-Porous Polymer
Dimensions 22.5" Dia. x 22"h
Other:

Unit Quantity	5
Unit Sell Price $	
Total Sell Price $	
Total Shipping $	
Total Installation $	

T16 Total $	

T16 side table


Finishes

A



Polymer
Protea Fusion Silver Ash
Body

B

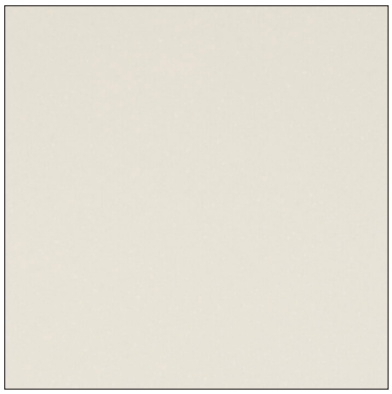

Solid Surface
Asteroid White
Top

T17 coffee table



Manufacturer	Kwalu
Product	Brianza Drum Coffee Table
Material	Top: Solid Surface, Body: Non-Porous Polymer
Dimensions	28″ Dia. x 18″h
Other:	

Unit Quantity	15
Unit Sell Price $	
Total Sell Price $	
Total Shipping $	
Total Installation $	

T17 Total $	

T17 coffee table


Finishes

A



Polymer
Protea Fusion Silver Ash
Body

B

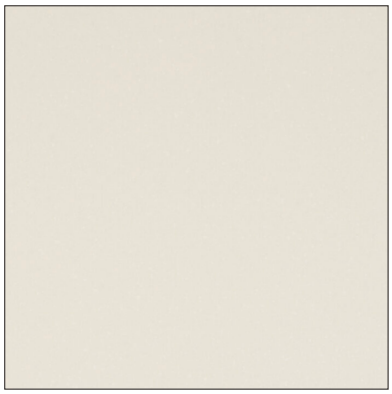


Solid Surface
Asteroid White
Top

EXHIBITS 79-82



1 VNPCC OVERALL FURNITURE PLAN LEVEL 1
[2/A003] Scale: 1" = 20'-0"

KEYPLAN

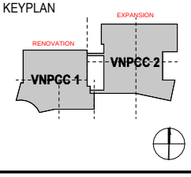

nbbj

KB Architects

PRIME & ARCHITECT OF RECORD
KPB Architects, Inc.
500 L Street, STE 400, Anchorage, AK 99501
PH 907.274.7443

DESIGN ARCHITECT & MEDICAL PLANNER
NBBJ, Inc.
223 Yale Avenue North, Seattle, WA 98109
PH 206.223.5555

CIVIL ENGINEER
EBSC Engineering, LLC
11301 Olive Lane, Anchorage, AK 99515
PH 907.222-1085

STRUCTURAL ENGINEER
Reid Middleton, Inc.
4300 B Street, STE 302, Anchorage, AK 99503
PH 907.562.3439

MECHANICAL & ELECTRICAL ENGINEERS
RSA Engineering, Inc.
670 Fireweed Lane, STE 200, Anchorage, AK 99503
PH 907.276.0521

MEDICAL EQUIPMENT PLANNER
I-Science
20280 North 59th Avenue, STE 115-45, Glendale, AZ 85310
PH 614-406-9346

ACOUSTICAL ENGINEER
Tenor Engineering Group
811 1st Ave, Seattle, WA 98104
PH 206.899.5400

KITCHEN CONSULTANT
Young Carubo
8055 East Tufts Avenue, STE 1320, Denver, CO 80237
PH 303-649-1600

COST ESTIMATOR
JMB Consulting Group LLC
4320 39th Avenue West, Seattle, WA 98199
PH 206-708-7280

WIND & SNOW DRIFT CONSULTANTS
RWDI
600 Southgate Drive, Guelph, Ontario, N1G 4P6
PH 519-823-1318

Southcentral Foundation

Benteh Nuutah Valley Native Primary Care Center Expansion

1001 S Knik Goose Bay Rd,
Wasilla, AK 99654

CONFORMED DOCUMENTS

REVISIONS

MARK	DATE	DESCRIPTION


SCALE 1" = 20'-0"	PROJECT ARCHITECT NBBJ/KPB
PROJECT NUMBER NBBJ-103026.00 KPB-22047.01	
DATE 08/21/2026	

SHEET NAME
LEVEL 1 - OVERALL FURNITURE PLAN

SHEET NUMBER
A901

8/19/2026 4:07:51 PM
Autodesk Docs://BNV\NPCC Expansion\ARCH_SCF VNPCC EXPANSION_R24.rvt
A901

ARCH E1 FULL SIZE: 30"x42" - HALF SIZE: 15"x21"

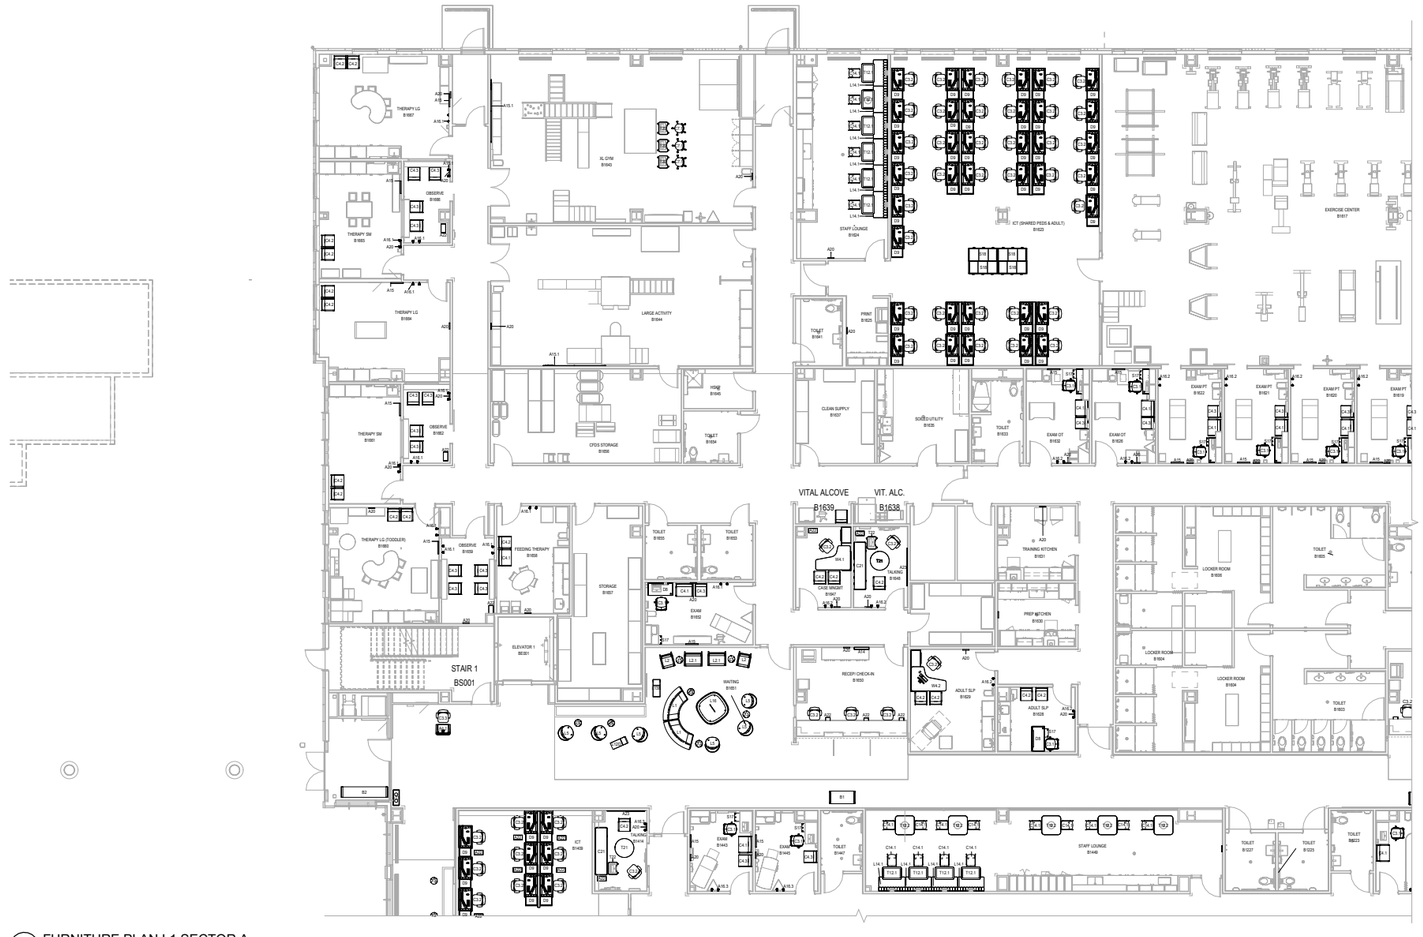

1 FURNITURE PLAN L1 SECTOR A

[2IA003] Scale: 1/8" = 1'-0"

8/19/2026 4:07:57 PM
Autodesk Docs://BNVNPCC Expansion/ARCH_SCF VNPCC EXPANSION_R24.rvt

A902

nbbj

KB Architects

PRIME & ARCHITECT OF RECORD
KPB Architects, Inc.
500 L Street, STE 400, Anchorage, AK 99501
PH 907.274.7443

DESIGN ARCHITECT & MEDICAL PLANNER
NBBJ, Inc.
223 Yale Avenue North, Seattle, WA 98109
PH 206.223.5555

CIVIL ENGINEER
EBSC Engineering, LLC
11301 Olive Lane, Anchorage, AK 99515
PH 907.222-1085

STRUCTURAL ENGINEER
Reid Middleton, Inc.
4300 B Street, STE 302, Anchorage, AK 99503
PH 907.562.3439

MECHANICAL & ELECTRICAL ENGINEERS
RSA Engineering, Inc.
670 Fireweed Lane, STE 200, Anchorage, AK 99503
PH 907.276.0521

MEDICAL EQUIPMENT PLANNER
i-Science
20280 North 59th Avenue, STE 115-45, Glendale, AZ 85310
PH 614-406-6046

ACOUSTICAL ENGINEER
Tenor Engineering Group
811 1st Ave, Seattle, WA 98104
PH 206.899.5400

KITCHEN CONSULTANT
Young Carubo
8055 East Tufts Avenue, STE 1320, Denver, CO 80237
PH 303.649.1600

COST ESTIMATOR
JMB Consulting Group LLC
4320 39th Avenue West, Seattle, WA 98199
PH 206-708-7280

WIND & SNOW DRIFT CONSULTANTS
RWDI
600 Southgate Drive, Guelph, Ontario, N1G 4P6
PH 519-823-1318

Southcentral Foundation

Benteh Nuutah Valley Native Primary Care Center Expansion

1001 S Knik Goose Bay Rd,
Wasilla, AK 99654


CONFORMED DOCUMENTS

REVISIONS

MARK	DATE	DESCRIPTION

SCALE 1/8" = 1'-0"
PROJECT ARCHITECT NBBJ/KPB
PROJECT NUMBER NBBJ-103026.00 / KPB-22047.01
DATE 08/21/2026


KEYPLAN

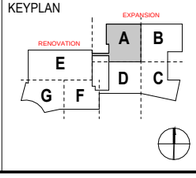


SHEET NAME
LEVEL 1 - FURNITURE PLAN SECTOR - A

SHEET NUMBER
A902

ARCH E1 FULL SIZE 30"x42" - HALF SIZE: 15"x21"

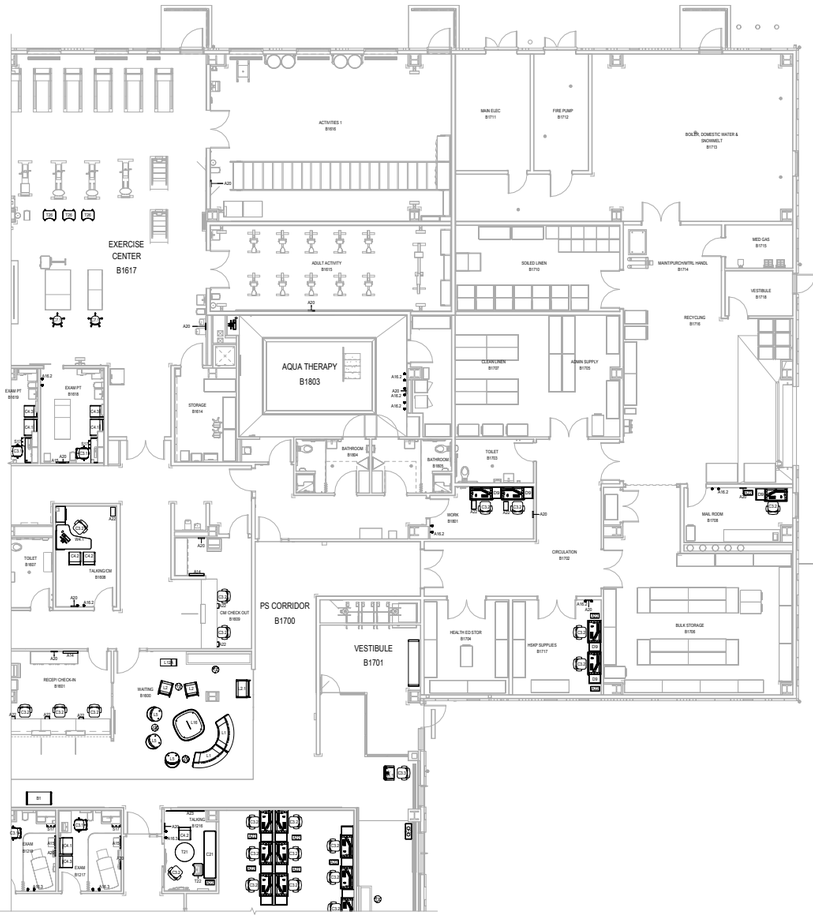


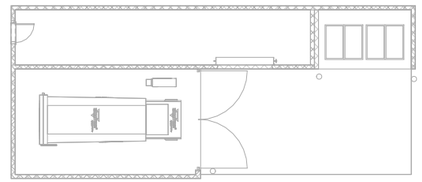

1 FURNITURE PLAN L1 SECTOR B

[2/A003] Scale: 1/8" = 1'-0"

KEYPLAN

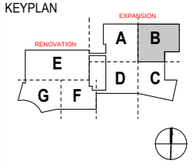

nbbj

KB Architects

PRIME & ARCHITECT OF RECORD
KPB Architects, Inc.
500 L Street, STE 400, Anchorage, AK 99501
PH 907.274.7443

DESIGN ARCHITECT & MEDICAL PLANNER
NBBJ, Inc.
223 Yale Avenue North, Seattle, WA 98109
PH 206.223.5555

CIVIL ENGINEER
EBSC Engineering, LLC
11301 Olive Lane, Anchorage, AK 99515
PH 907.222-1085

STRUCTURAL ENGINEER
Reid Middleton, Inc.
4300 B Street, STE 302, Anchorage, AK 99503
PH 907.562-3439

MECHANICAL & ELECTRICAL ENGINEERS
RSA Engineering, Inc.
670 Fireweed Lane, STE 200, Anchorage, AK 99503
PH 907.276.0521

MEDICAL EQUIPMENT PLANNER
I-Science
20280 North 59th Avenue, STE 115-45, Glendale, AZ 85310
PH 614-406-6046

ACOUSTICAL ENGINEER
Tenor Engineering Group
811 1st Ave, Seattle, WA 98104
PH 206-899-5400

KITCHEN CONSULTANT
Young Carubo
8055 East Tufts Avenue, STE 1320, Denver, CO 80237
PH 303-649-1600

COST ESTIMATOR
JMB Consulting Group LLC
4320 20th Avenue West, Seattle, WA 98199
PH 206-708-7280

WIND & SNOW DRIFT CONSULTANTS
RWDI
600 Southgate Drive, Guelph, Ontario, N1G 4P6
PH 519-823-1318

Southcentral Foundation

Benteh Nuutah Valley Native Primary Care Center Expansion

1001 S Knik Goose Bay Rd,
Wasilla, AK 99654

CONFORMED DOCUMENTS

REVISIONS

MARK	DATE	DESCRIPTION


SCALE	1/8" = 1'-0"
PROJECT ARCHITECT	NBBJ/KPB
PROJECT NUMBER	NBBJ-103026.00 KPB-22047.01
DATE	08/21/2026

SHEET NAME
LEVEL 1 - FURNITURE PLAN SECTOR - B

SHEET NUMBER
A903

8/19/2026 4:08:00 PM
Autodesk Docs://BNVNPCC Expansion/ARCH_SCF VNPCC EXPANSION_R24.rvt
A903


ARCH E1 FULL SIZE: 30"x42" - HALF SIZE: 15"x21"

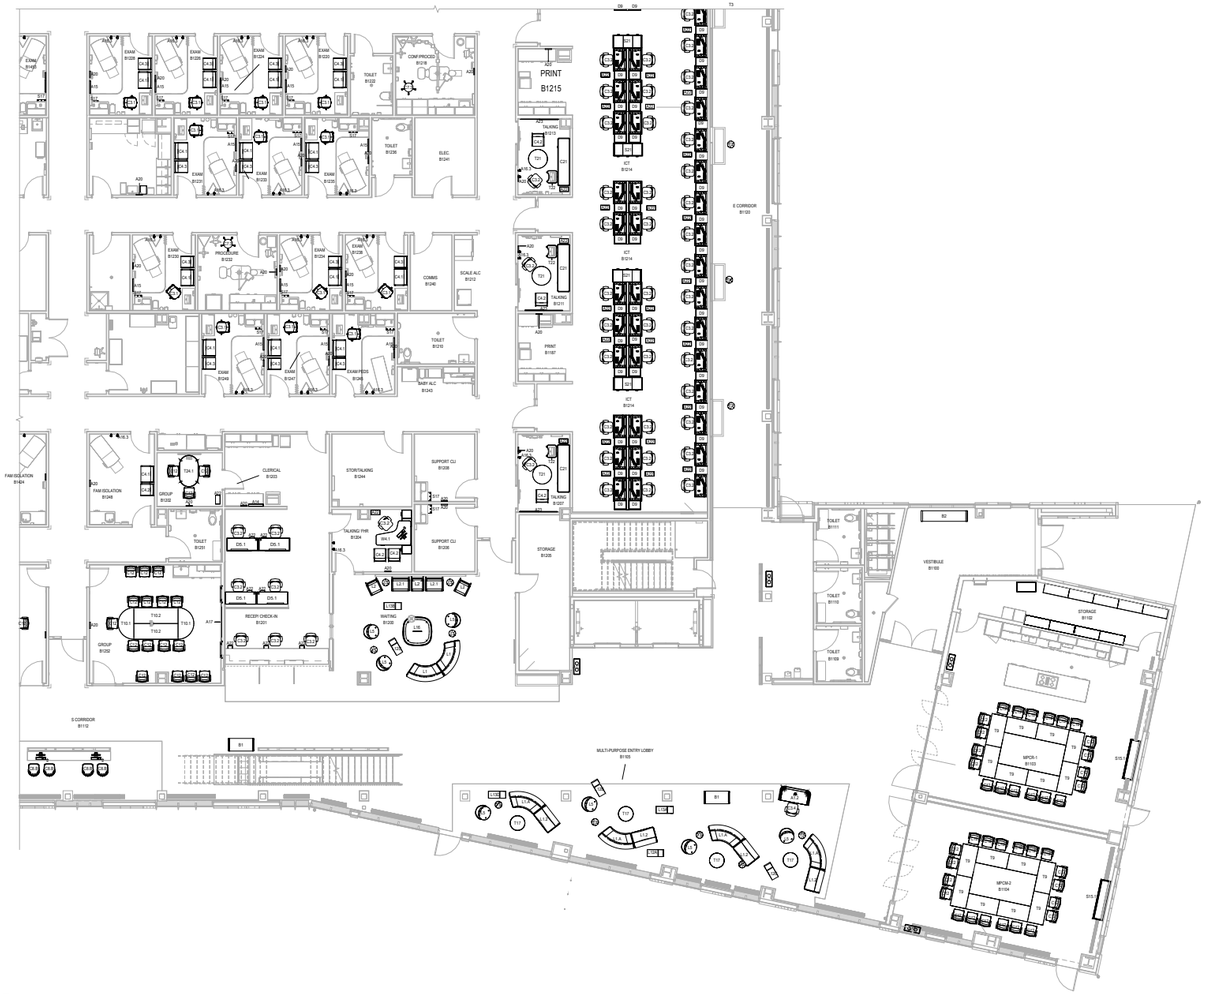

1 FURNITURE PLAN L1 SECTOR C

[2/A003] Scale: 1/8" = 1'-0"

KEYPLAN

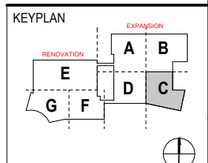

nbbj

KB Architects

PRIME & ARCHITECT OF RECORD
KPB Architects, Inc.
500 L Street, STE 400, Anchorage, AK 99501
PH 907.274.7443

DESIGN ARCHITECT & MEDICAL PLANNER
NBBJ, Inc.
223 Yale Avenue North, Seattle, WA 98109
PH 206.223.5555

CIVIL ENGINEER
EBSC Engineering, LLC
11301 Olive Lane, Anchorage, AK 99515
PH 907.222.1085

STRUCTURAL ENGINEER
Reid Middleton, Inc.
4300 B Street, STE 302, Anchorage, AK 99503
PH 907.562.3439

MECHANICAL & ELECTRICAL ENGINEERS
RSA Engineering, Inc.
670 Fireweed Lane, STE 200, Anchorage, AK 99503
PH 907.276.0521

MEDICAL EQUIPMENT PLANNER
I-Science
20280 North 59th Avenue, STE 115-45, Glendale, AZ 85310
PH 614-406-9346

ACOUSTICAL ENGINEER
Tenor Engineering Group
811 1st Ave, Seattle, WA 98104
PH 206.899.5400

KITCHEN CONSULTANT
Young Carubo
8055 East Tufts Avenue, STE 1320, Denver, CO 80237
PH 303.649.1600

COST ESTIMATOR
JMB Consulting Group LLC
4320 39th Avenue West, Seattle, WA 98199
PH 206-708-7280

WIND & SNOW DRIFT CONSULTANTS
RWDI
600 Southgate Drive, Guelph, Ontario, N1G 4P6
PH 519-823-1318

Southcentral Foundation

Benteh Nuutah Valley Native Primary Care Center Expansion

1001 S Knik Goose Bay Rd,
Wasilla, AK 99654

CONFORMED DOCUMENTS

REVISIONS

MARK	DATE	DESCRIPTION


SCALE 1/8" = 1'-0"
PROJECT ARCHITECT NBBJ/KPB
PROJECT NUMBER NBBJ-103026.00 KPB-22047.01
DATE 08/21/2026

SHEET NAME
LEVEL 1 - FURNITURE PLAN SECTOR - C

SHEET NUMBER
A904


8/19/2026 4:08:06 PM
Autodesk Docs://BNVNPCC Expansion/ARCH_SCF VNPCC EXPANSION_R24.rvt

ARCH E1 FULL SIZE: 30"x42" - HALF SIZE: 15"x21"

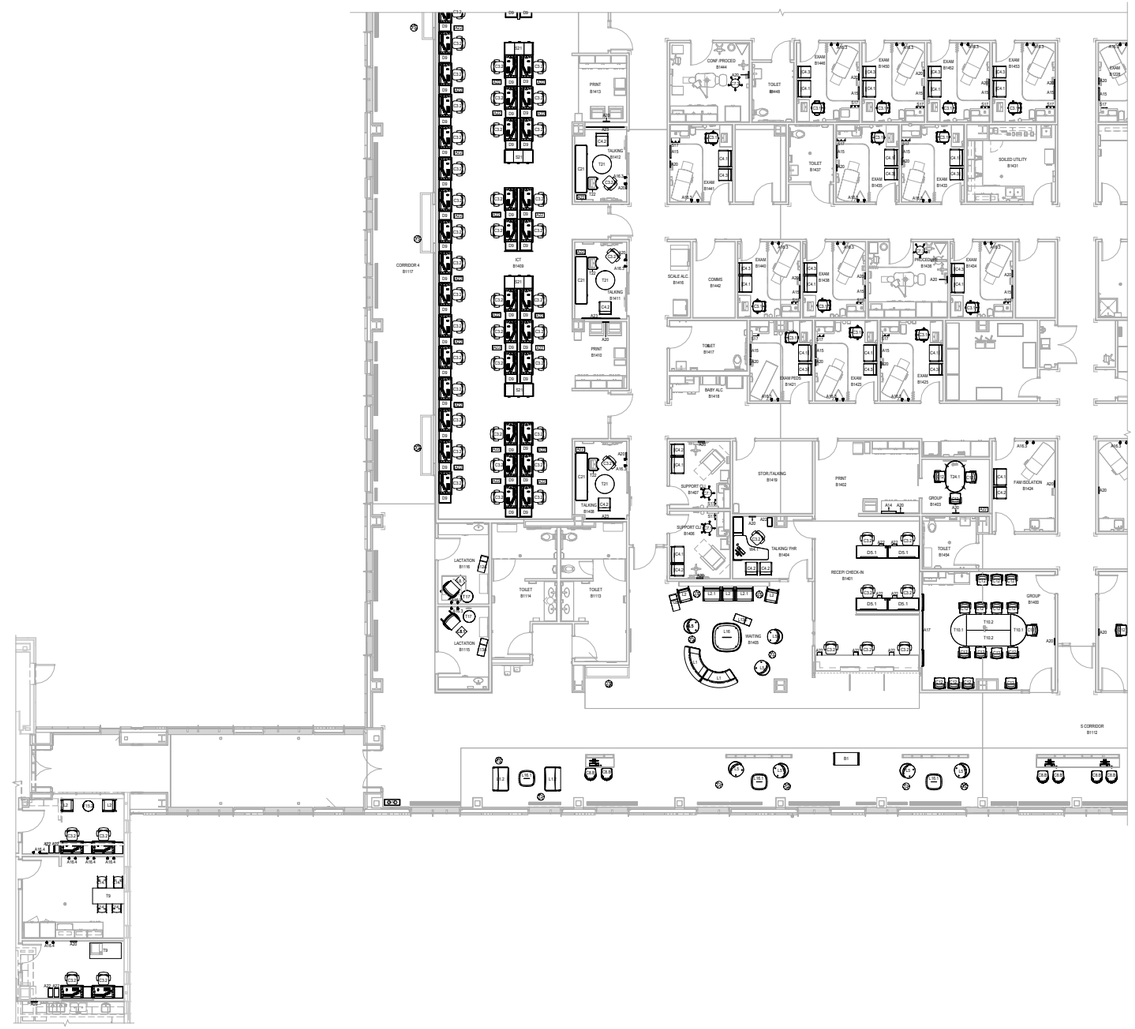

1 FURNITURE PLAN L1 SECTOR D
[2/A003] Scale: 1/8" = 1'-0"

KEYPLAN

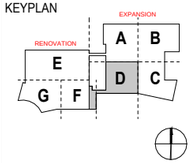

nbbj

KB Architects

PRIME & ARCHITECT OF RECORD
KPB Architects, Inc.
500 L Street, STE 400, Anchorage, AK 99501
PH 907.274.7443

DESIGN ARCHITECT & MEDICAL PLANNER
NBBJ, Inc.
223 Yale Avenue North, Seattle, WA 98109
PH 206.223.5555

CIVIL ENGINEER
EBSC Engineering, LLC
11301 Olive Lane, Anchorage, AK 99515
PH 907.222.1085

STRUCTURAL ENGINEER
Reid Middleton, Inc.
4300 B Street, STE 302, Anchorage, AK 99503
PH 907.562.3439

MECHANICAL & ELECTRICAL ENGINEERS
RSA Engineering, Inc.
670 Fireweed Lane, STE 200, Anchorage, AK 99503
PH 907.276.0521

MEDICAL EQUIPMENT PLANNER
I-Science
20280 North 59th Avenue, STE 115-45, Glendale, AZ 85310
PH 614-406-9346

ACOUSTICAL ENGINEER
Tenor Engineering Group
811 1st Ave, Seattle, WA 98104
PH 206.899.5400

KITCHEN CONSULTANT
Young Carubo
8055 East Tufts Avenue, STE 1320, Denver, CO 80237
PH 303.649.1600

COST ESTIMATOR
JMB Consulting Group LLC
4220 39th Avenue West, Seattle, WA 98199
PH 206-708-7280

WIND & SNOW DRIFT CONSULTANTS
RWDI
600 Southgate Drive, Guelph, Ontario, N1G 4P6
PH 519-823-1318

Southcentral Foundation

Benteh Nuutah Valley Native Primary Care Center Expansion

1001 S Knik Goose Bay Rd,
Wasilla, AK 99654

CONFORMED DOCUMENTS

REVISIONS

MARK	DATE	DESCRIPTION

SCALE 1/8" = 1'-0"
PROJECT ARCHITECT NBBJ/KPB
PROJECT NUMBER NBBJ-103026.00 KPB-22047.01
DATE 08/21/2026

SHEET NAME
LEVEL 1 - FURNITURE PLAN SECTOR - D

SHEET NUMBER
A905

8/19/2026 4:08:11 PM
Autodesk Docs://BNV NPCC Expansion/ARCH_SCF VNPCC EXPANSION_R24.rvt

A905


ARCH E1 FULL SIZE: 30"x42" - HALF SIZE: 15"x21"



1 FURNITURE PLAN L1 SECTOR E

[2/A003] Scale: 1/8" = 1'-0"

KEYPLAN

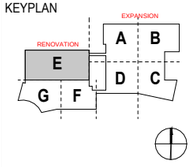

nbbj

KB Architects

PRIME & ARCHITECT OF RECORD
KPB Architects, Inc.
500 L Street, STE 400, Anchorage, AK 99501
PH 907.274.7443

DESIGN ARCHITECT & MEDICAL PLANNER
NBBJ, Inc.
223 Yale Avenue North, Seattle, WA 98109
PH 206.223.5555

CIVIL ENGINEER
EBSC Engineering, LLC
11301 Olive Lane, Anchorage, AK 99515
PH 907.222-1085

STRUCTURAL ENGINEER
Reid Middleton, Inc.
4300 B Street, STE 302, Anchorage, AK 99503
PH 907.562.3439

MECHANICAL & ELECTRICAL ENGINEERS
RSA Engineering, Inc.
670 Fireweed Lane, STE 200, Anchorage, AK 99503
PH 907.276.0521

MEDICAL EQUIPMENT PLANNER
I-Science
20280 North 59th Avenue, STE 115-45, Glendale, AZ 85310
PH 614-406-6046

ACOUSTICAL ENGINEER
Tenor Engineering Group
811 1st Ave, Seattle, WA 98104
PH 206.899.5400

KITCHEN CONSULTANT
Young Carubo
8055 East Tufts Avenue, STE 1320, Denver, CO 80237
PH 303.649.1600

COST ESTIMATOR
JMB Consulting Group LLC
4220 39th Avenue West, Seattle, WA 98199
PH 206-708-7280

WIND & SNOW DRIFT CONSULTANTS
RWDI
600 Southgate Drive, Guelph, Ontario, N1G 4P6
PH 519-823-1318

Southcentral Foundation

Benteh Nuutah Valley Native Primary Care Center Expansion

1001 S Knik Goose Bay Rd,
Wasilla, AK 99654

CONFORMED DOCUMENTS

REVISIONS

MARK	DATE	DESCRIPTION


SCALE 1/8" = 1'-0"	PROJECT ARCHITECT NBBJ/KPB
PROJECT NUMBER NBBJ-103026.00 KPB-22047.01	
DATE 08/21/2026	

SHEET NAME
LEVEL 1 - FURNITURE PLAN SECTOR - E (FUTURE)

SHEET NUMBER
A906

8/19/2026 4:08:14 PM
Autodesk Docs://BNV/NPCC Expansion/ARCH_SCF VNPCC EXPANSION_R24.rvt
A906


ARCH E1 FULL SIZE: 30"x42" - HALF SIZE: 15"x21"

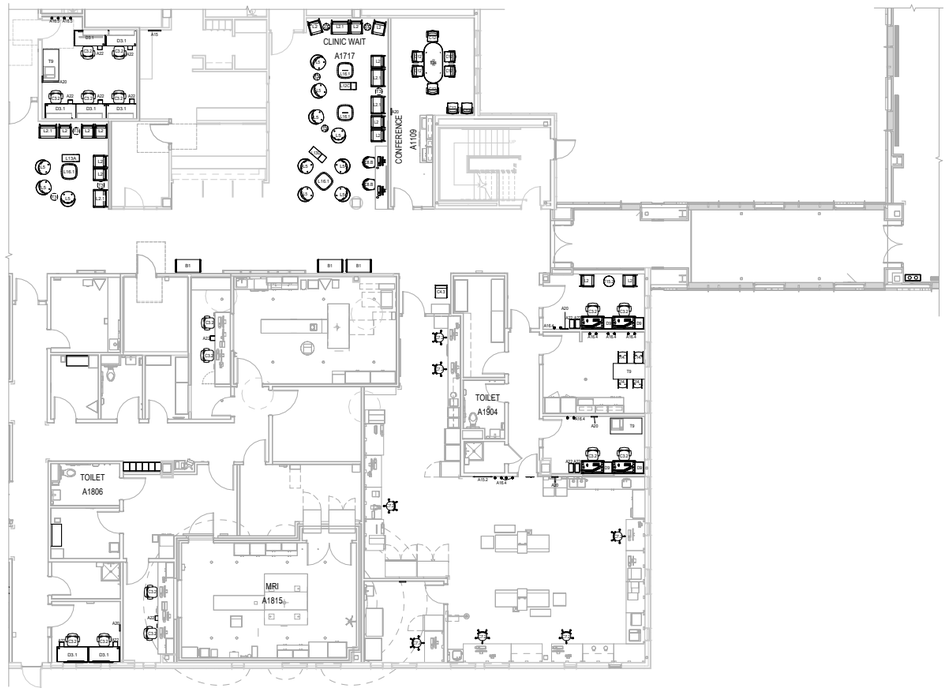

1 FURNITURE PLAN L1 SECTOR F

[2IA003] Scale: 1/8" = 1'-0"

KEYPLAN

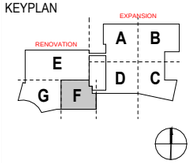

nbbj

KB Architects

PRIME & ARCHITECT OF RECORD
KPB Architects, Inc.
500 L Street, STE 400, Anchorage, AK 99501
PH 907.274.7443

DESIGN ARCHITECT & MEDICAL PLANNER
NBBJ, Inc.
223 Yale Avenue North, Seattle, WA 98109
PH 206.223.5555

CIVIL ENGINEER
EBSC Engineering, LLC
11301 Olive Lane, Anchorage, AK 99515
PH 907.222-1085

STRUCTURAL ENGINEER
Reid Middleton, Inc.
4300 B Street, STE 302, Anchorage, AK 99503
PH 907.562-3439

MECHANICAL & ELECTRICAL ENGINEERS
RSA Engineering, Inc.
670 Fireweed Lane, STE 200, Anchorage, AK 99503
PH 907.276.0521

MEDICAL EQUIPMENT PLANNER
I-Science
20280 North 59th Avenue, STE 115-45, Glendale, AZ 85310
PH 614-406-6046

ACOUSTICAL ENGINEER
Tenor Engineering Group
811 1st Ave, Seattle, WA 98104
PH 206-899-5400

KITCHEN CONSULTANT
Young Carubo
8055 East Tufts Avenue, STE 1320, Denver, CO 80237
PH 303-649-1600

COST ESTIMATOR
JMB Consulting Group LLC
4320 39th Avenue West, Seattle, WA 98199
PH 206-708-7280

WIND & SNOW DRIFT CONSULTANTS
RWDI
600 Southgate Drive, Guelph, N1G 4P6
PH 519-823-1318

Southcentral Foundation

Benteh Nuutah Valley Native Primary Care Center Expansion

1001 S Knik Goose Bay Rd,
Wasilla, AK 99654

CONFORMED DOCUMENTS

REVISIONS

MARK	DATE	DESCRIPTION

SCALE 1/8" = 1'-0"	PROJECT ARCHITECT NBBJ/KPB
PROJECT NUMBER NBBJ-103026.00	KPB-22047.01
DATE 08/21/2026	

SHEET NAME
LEVEL 1 - FURNITURE PLAN SECTOR - F (FUTURE)

SHEET NUMBER
A907


8/19/2026 4:08:16 PM
Autodesk Docs://BNV/NPCC Expansion/ARCH_SCF VNPCC EXPANSION_R24.rvt
A907

ARCH E1 - FULL SIZE: 30"x42" - HALF SIZE: 15"x21"



1 FURNITURE PLAN L1 SECTOR G
[2/A003] Scale: 1/8" = 1'-0"

KEYPLAN

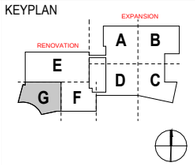

PRIME & ARCHITECT OF RECORD
KPB Architects, Inc.
500 L Street, STE 400, Anchorage, AK 99501
PH 907.274.7443

DESIGN ARCHITECT & MEDICAL PLANNER
NBBJ, Inc.
223 Yale Avenue North, Seattle, WA 98109
PH 206.223.5555

CIVIL ENGINEER
EBSC Engineering, LLC
11301 Olive Lane, Anchorage, AK 99515
PH 907.222-1085

STRUCTURAL ENGINEER
Reid Middleton, Inc.
4300 B Street, STE 302, Anchorage, AK 99503
PH 907.562.3439

MECHANICAL & ELECTRICAL ENGINEERS
RSA Engineering, Inc.
670 Fireweed Lane, STE 200, Anchorage, AK 99503
PH 907.276.0521

MEDICAL EQUIPMENT PLANNER
I-Science
20280 North 59th Avenue, STE 115-45, Glendale, AZ 85310
PH 614-406-9346

ACOUSTICAL ENGINEER
Tenor Engineering Group
811 1st Ave, Seattle, WA 98104
PH 206.899.5400

KITCHEN CONSULTANT
Young Carubo
8055 East Tufts Avenue, STE 1320, Denver, CO 80237
PH 303-649-1600

COST ESTIMATOR
JMB Consulting Group LLC
4320 39th Avenue West, Seattle, WA 98199
PH 206-708-7280

WIND & SNOW DRIFT CONSULTANTS
RWDI
600 Southgate Drive, Guelph, Ontario, N1G 4P6
PH 519-823-1318

Southcentral Foundation

Benteh Nuutah Valley Native Primary Care Center Expansion

1001 S Knik Goose Bay Rd,
Wasilla, AK 99654

CONFORMED DOCUMENTS

REVISIONS

MARK	DATE	DESCRIPTION

SCALE	PROJECT ARCHITECT
1/8" = 1'-0"	NBBJ/KPB

PROJECT NUMBER: NBBJ-103026.00 / KPB-22047.01


DATE: 08/21/2026

SHEET NAME
LEVEL 1 - FURNITURE PLAN SECTOR - G (FUTURE)

SHEET NUMBER
A908


8/19/2026 4:08:20 PM
Autodesk Docs://BNV\NPCC Expansion\ARCH_SCF VNPCC EXPANSION_R24.rvt
A908

ARCH E1, FULL SIZE: 30"x42", HALF SIZE: 15"x21"

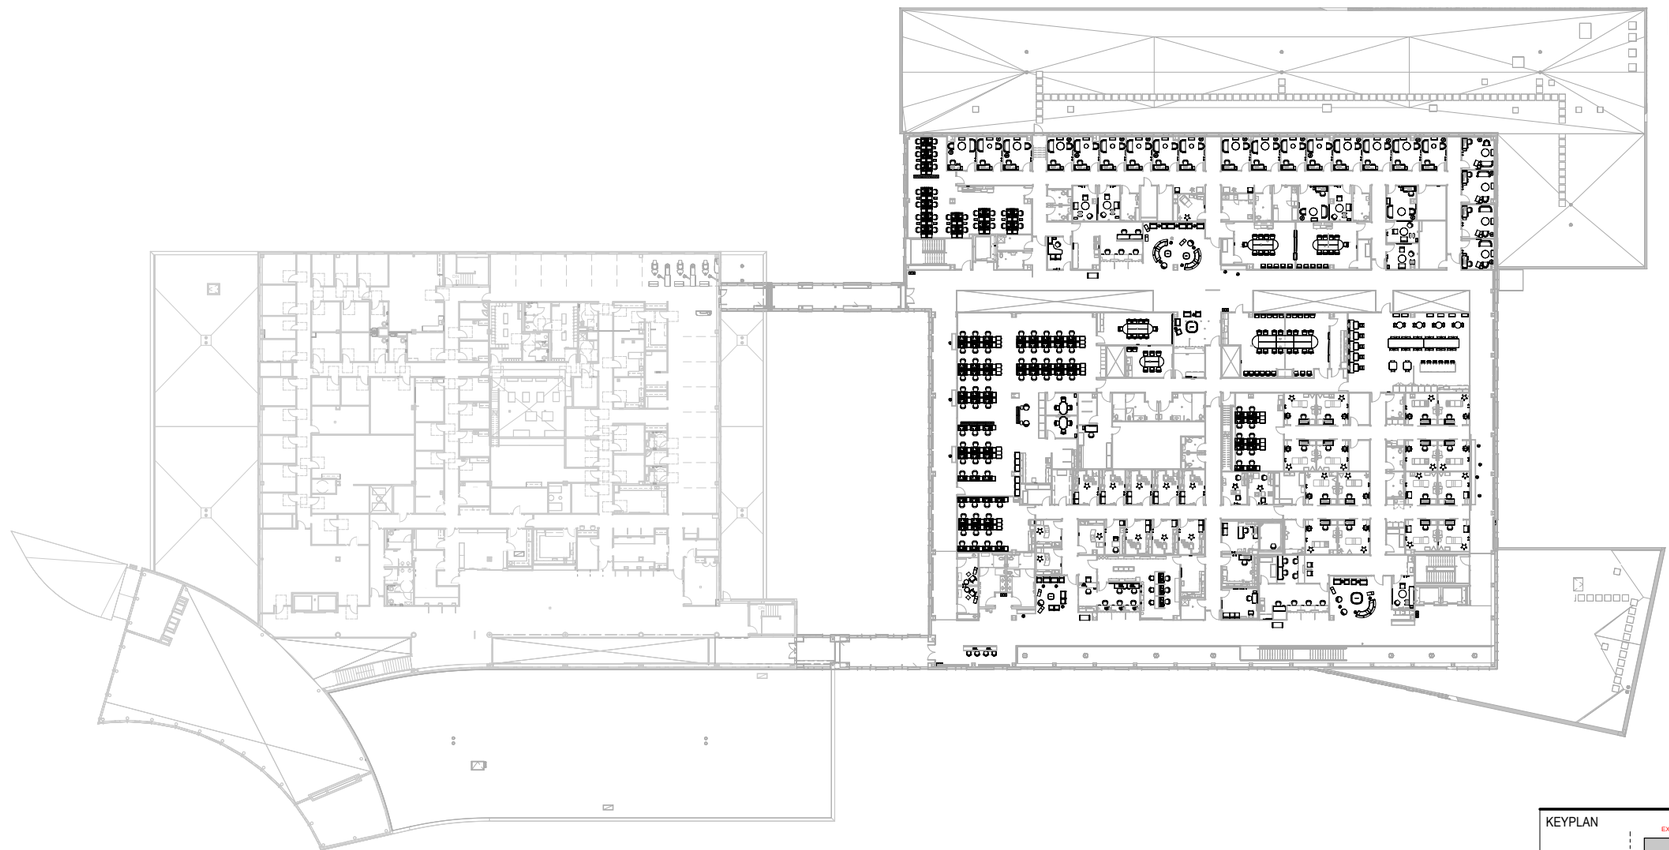

1 VNPCC OVERALL FURNITURE PLAN LEVEL 2
[2/A003] Scale: 1" = 20'-0"

KEYPLAN

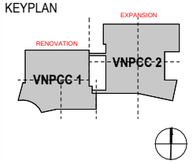

nbbj

KB Architects

PRIME & ARCHITECT OF RECORD
KPB Architects, Inc.
500 L Street, STE 400, Anchorage, AK 99501
PH 907.274.7443

DESIGN ARCHITECT & MEDICAL PLANNER
NBBJ, Inc.
223 Yale Avenue North, Seattle, WA 98109
PH 206.223.5555

CIVIL ENGINEER
EBSC Engineering, LLC
11301 Olive Lane, Anchorage, AK 99515
PH 907.222-1085

STRUCTURAL ENGINEER
Reid Middleton, Inc.
4300 B Street, STE 302, Anchorage, AK 99503
PH 907.562-3439

MECHANICAL & ELECTRICAL ENGINEERS
RSA Engineering, Inc.
670 Fireweed Lane, STE 200, Anchorage, AK 99503
PH 907.276.0521

MEDICAL EQUIPMENT PLANNER
I-Science
20280 North 59th Avenue, STE 115-45, Glendale, AZ 85310
PH 614-406-6046

ACOUSTICAL ENGINEER
Tenor Engineering Group
811 1st Ave, Seattle, WA 98104
PH 206.899.5400

KITCHEN CONSULTANT
Young Carubo
8055 East Tufts Avenue, STE 1320, Denver, CO 80237
PH 303.649.1800

COST ESTIMATOR
JMB Consulting Group LLC
4320 39th Avenue West, Seattle, WA 98199
PH 206-708-7280

WIND & SNOW DRIFT CONSULTANTS
RWDI
600 Southgate Drive, Guelph, Ontario, N1G 4P6
PH 519-823-1318

Southcentral Foundation

Benteh Nuutah Valley Native Primary Care Center Expansion

1001 S Knik Goose Bay Rd,
Wasilla, AK 99654

CONFORMED DOCUMENTS

REVISIONS

MARK	DATE	DESCRIPTION


SCALE	1" = 20'-0"
PROJECT ARCHITECT	NBBJ/KPB
PROJECT NUMBER	NBBJ-103026.00 KPB-22047.01
DATE	08/21/2026

SHEET NAME
LEVEL 2 - OVERALL FURNITURE PLAN

SHEET NUMBER
A909

8/19/2026 4:08:28 PM
Autodesk Docs://BNVNPCC Expansion/ARCH_SCF VNPCC EXPANSION_R24.rvt
A909

ARCH E1 FULL SIZE: 30"x42" - HALF SIZE: 15"x21"

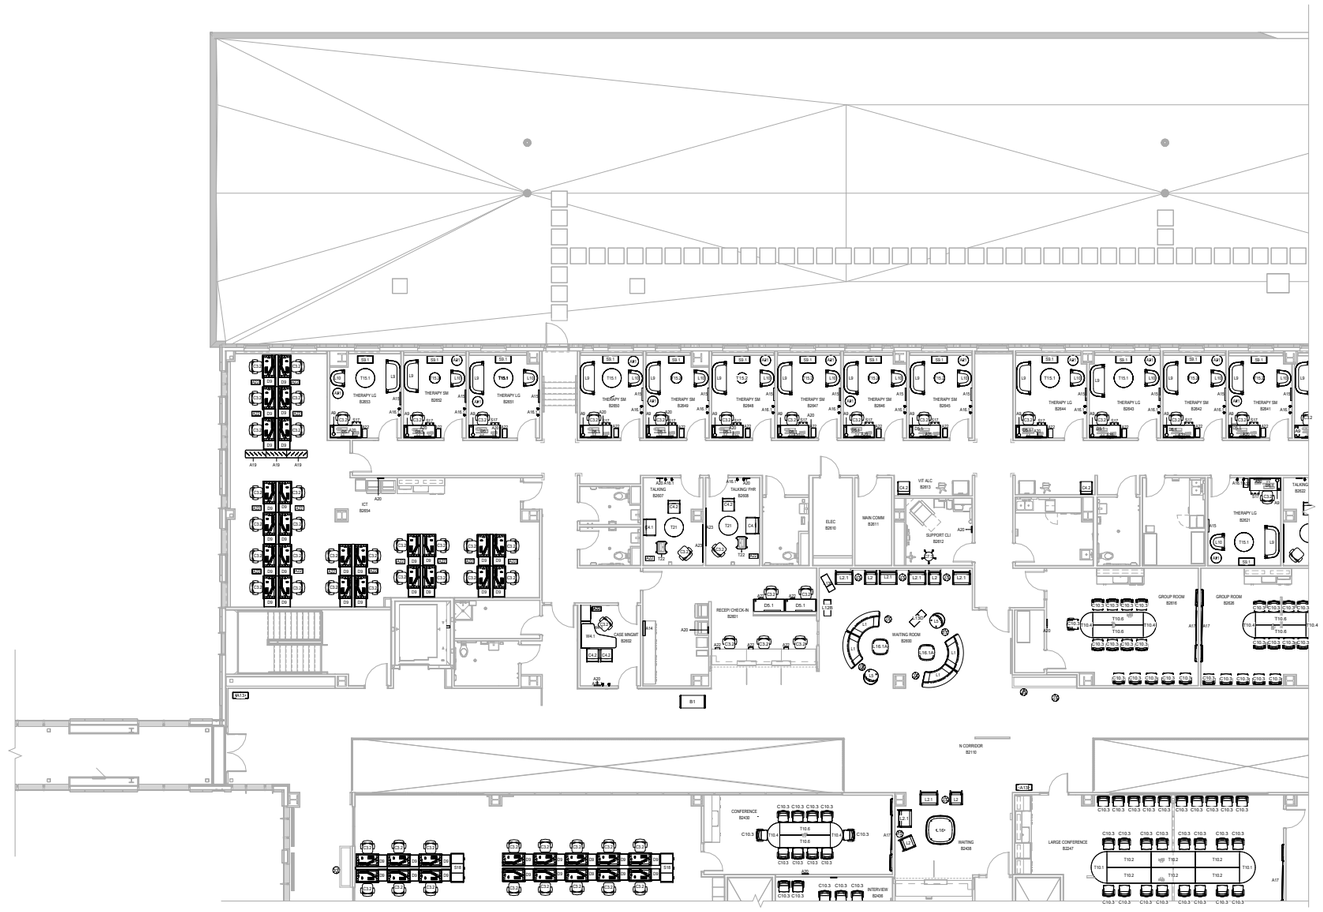

1 FURNITURE PLAN L2 SECTOR A
[2/A003] Scale: 1/8" = 1'-0"

nbbj

KB Architects

PRIME & ARCHITECT OF RECORD
KPB Architects, Inc.
500 L Street, STE 400, Anchorage, AK 99501
PH 907.274.7443

DESIGN ARCHITECT & MEDICAL PLANNER
NBBJ, Inc.
223 Yale Avenue North, Seattle, WA 98109
PH 206.223.5555

CIVIL ENGINEER
EBSC Engineering, LLC
11301 Olive Lane, Anchorage, AK 99515
PH 907.222-1085

STRUCTURAL ENGINEER
Reid Middleton, Inc.
4300 B Street, STE 302, Anchorage, AK 99503
PH 907.562-3439

MECHANICAL & ELECTRICAL ENGINEERS
RSA Engineering, Inc.
670 Fireweed Lane, STE 200, Anchorage, AK 99503
PH 907.276.0521

MEDICAL EQUIPMENT PLANNER
I-Science
20280 North 59th Avenue, STE 115-45, Glendale, AZ 85310
PH 614-406-6046

ACOUSTICAL ENGINEER
Tenor Engineering Group
811 1st Ave, Seattle, WA 98104
PH 206.899.5400

KITCHEN CONSULTANT
Young Carubo
8055 East Tufts Avenue, STE 1320, Denver, CO 80237
PH 303.649.1600

COST ESTIMATOR
JMB Consulting Group LLC
4320 39th Avenue West, Seattle, WA 98199
PH 206-708-7280

WIND & SNOW DRIFT CONSULTANTS
RWDI
600 Southgate Drive, Guelph, Ontario, N1G 4P6
PH 519-823-1318

Southcentral Foundation

Benteh Nuutah Valley Native Primary Care Center Expansion

1001 S Knik Goose Bay Rd,
Wasilla, AK 99654


CONFORMED DOCUMENTS

REVISIONS

MARK	DATE	DESCRIPTION

SCALE	1/8" = 1'-0"
PROJECT ARCHITECT	NBBJ/KPB
PROJECT NUMBER	NBBJ-103026.00 KPB-22047.01
DATE	08/21/2026

KEYPLAN

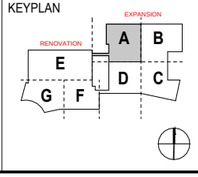


SHEET NAME
LEVEL 2 - FURNITURE PLAN SECTOR - A

SHEET NUMBER
A910

8/19/2026 4:08:33 PM
Autodesk Docs://BNV\NPCC Expansion\ARCH_SCF VNPCC EXPANSION_R24.rvt

A910

ARCH E1 - FULL SIZE: 30"x42" - HALF SIZE: 15"x21"

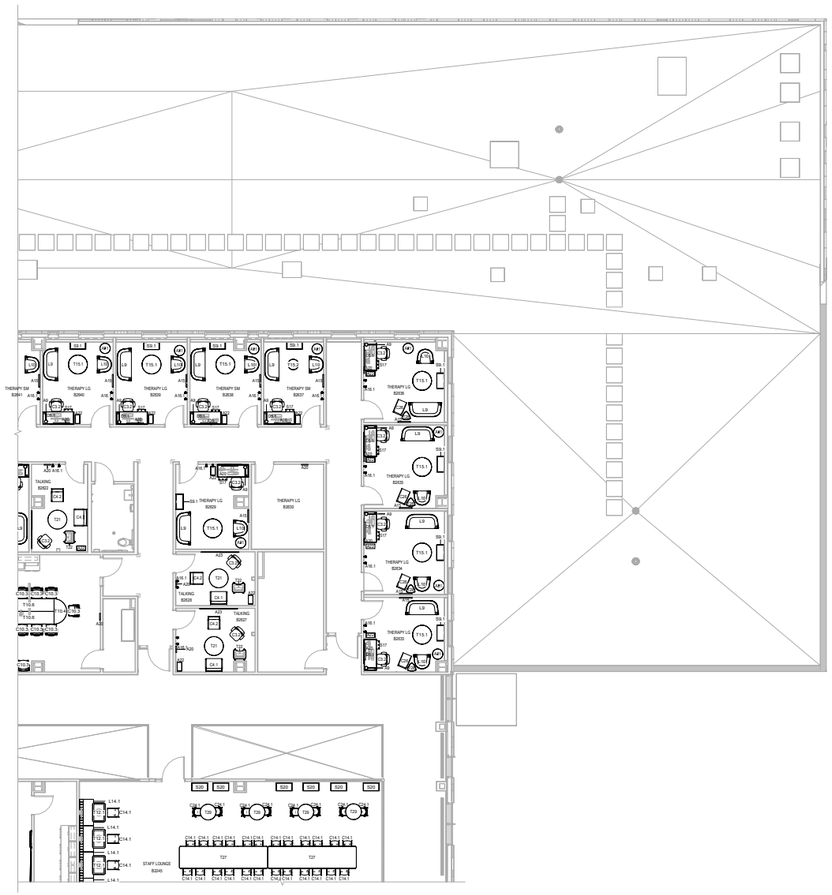

1 FURNITURE PLAN L2 SECTOR B
[2/A003] Scale: 1/8" = 1'-0"

PRIME & ARCHITECT OF RECORD
KPB Architects, Inc.
500 L Street, STE 400, Anchorage, AK 99501
PH 907.274.7443

DESIGN ARCHITECT & MEDICAL PLANNER
NBBJ, Inc.
223 Yale Avenue North, Seattle, WA 98109
PH 206.223.5555

CIVIL ENGINEER
EBSC Engineering, LLC
11301 Olive Lane, Anchorage, AK 99515
PH 907.222-1085

STRUCTURAL ENGINEER
Reid Middleton, Inc.
4300 B Street, STE 302, Anchorage, AK 99503
PH 907.562.3439

MECHANICAL & ELECTRICAL ENGINEERS
RSA Engineering, Inc.
670 Fireweed Lane, STE 200, Anchorage, AK 99503
PH 907.276.0521

MEDICAL EQUIPMENT PLANNER
I-Science
20280 North 59th Avenue, STE 115-45, Glendale, AZ 85310
PH 614-406-6046

ACOUSTICAL ENGINEER
Tenor Engineering Group
811 1st Ave, Seattle, WA 98104
PH 206.899.5400

KITCHEN CONSULTANT
Young Carubo
8055 East Tufts Avenue, STE 1320, Denver, CO 80237
PH 303.649.1600

COST ESTIMATOR
JMB Consulting Group LLC
4320 39th Avenue West, Seattle, WA 98199
PH 206-708-7280

WIND & SNOW DRIFT CONSULTANTS
RWDI
600 Southgate Drive, Guelph, Ontario, N1G 4P6
PH 519-823-1318

Southcentral Foundation

Benteh Nuutah Valley Native Primary Care Center Expansion

1001 S Knik Goose Bay Rd,
Wasilla, AK 99654

CONFORMED DOCUMENTS

REVISIONS


MARK	DATE	DESCRIPTION

SCALE	PROJECT ARCHITECT
1/8" = 1'-0"	NBBJ/KPB

PROJECT NUMBER NBBJ-103026.00
KPB-22047.01

DATE 08/21/2026

KEYPLAN

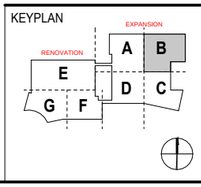


SHEET NAME
LEVEL 2 - FURNITURE PLAN SECTOR - B

SHEET NUMBER
A911

8/19/2026 4:08:36 PM
Autodesk Docs://BNVNPCC Expansion/ARCH_SCF VNPCC EXPANSION_R24.rvt

ARCH E1, FULL SIZE: 30"X42" - HALF SIZE: 15"X21"

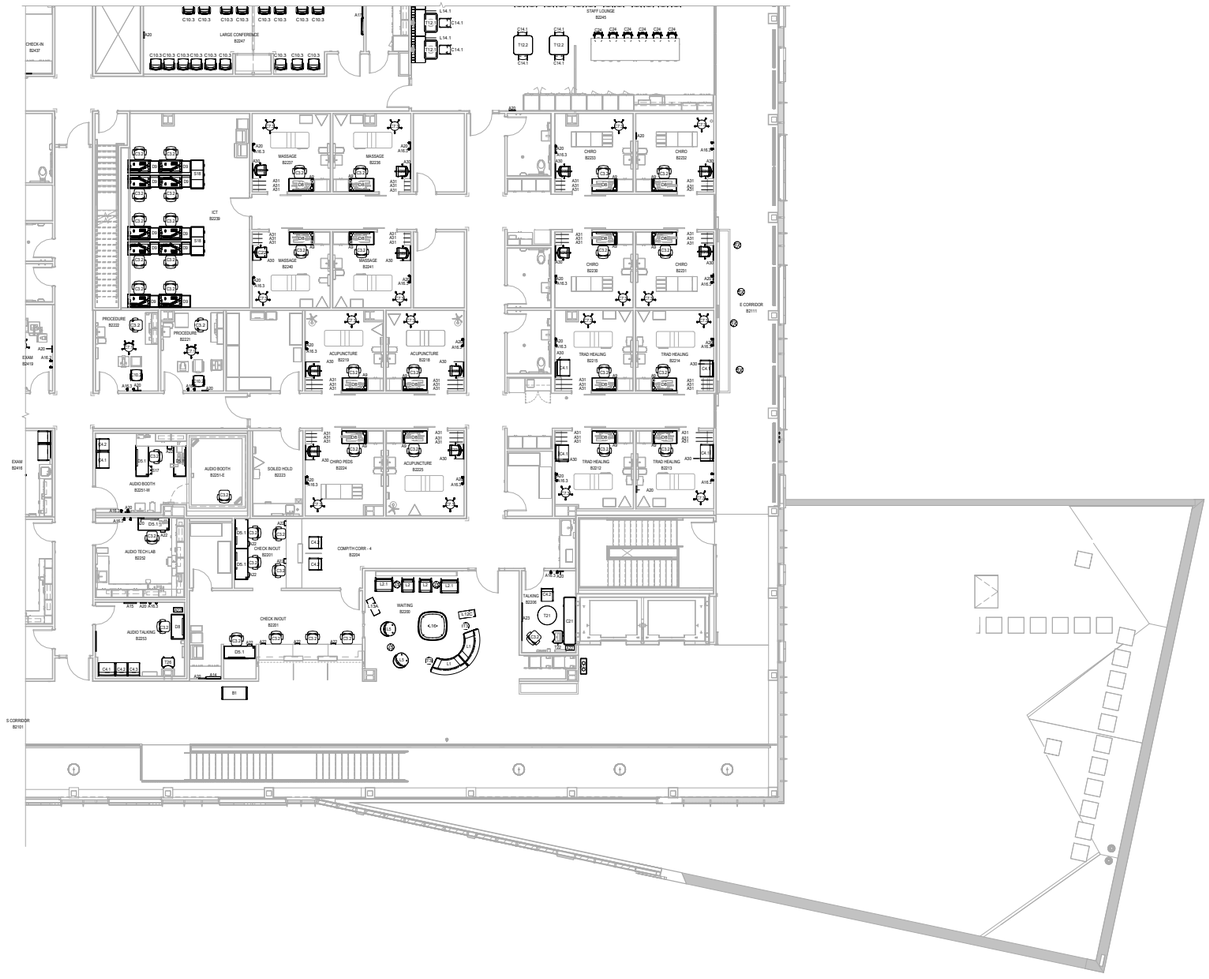

1 FURNITURE PLAN L2 SECTOR C

[2/A003] Scale: 1/8" = 1'-0"

8/19/2026 4:08:41 PM
Autodesk Docs://BNV/NPCC Expansion/ARCH_SCF VNPCC EXPANSION_R24.rvt

A912

nbbj

KB Architects

PRIME & ARCHITECT OF RECORD
KPB Architects, Inc.
500 L Street, STE 400, Anchorage, AK 99501
PH 907.274.7443

DESIGN ARCHITECT & MEDICAL PLANNER
NBBJ, Inc.
223 Yale Avenue North, Seattle, WA 98109
PH 206.223.5555

CIVIL ENGINEER
EBSC Engineering, LLC
11301 Olive Lane, Anchorage, AK 99515
PH 907.222.1085

STRUCTURAL ENGINEER
Reid Middleton, Inc.
4300 B Street, STE 302, Anchorage, AK 99503
PH 907.562.3439

MECHANICAL & ELECTRICAL ENGINEERS
RSA Engineering, Inc.
670 Fireweed Lane, STE 200, Anchorage, AK 99503
PH 907.276.0521

MEDICAL EQUIPMENT PLANNER
I-Science
20280 North 59th Avenue, STE 115-45, Glendale, AZ 85310
PH 614-406-6046

ACOUSTICAL ENGINEER
Tenor Engineering Group
811 1st Ave, Seattle, WA 98104
PH 206.899.5400

KITCHEN CONSULTANT
Young Carubo
8055 East Tufts Avenue, STE 1320, Denver, CO 80237
PH 303.649.1600

COST ESTIMATOR
JMB Consulting Group LLC
4220 39th Avenue West, Seattle, WA 98199
PH 206-708-7280

WIND & SNOW DRIFT CONSULTANTS
RWDI
600 Southgate Drive, Guelph, Ontario, N1G 4P6
PH 519-823-1318

Southcentral Foundation

Benteh Nuutah Valley Native Primary Care Center Expansion

1001 S Knik Goose Bay Rd,
Wasilla, AK 99654

CONFORMED DOCUMENTS

REVISIONS


MARK	DATE	DESCRIPTION

SCALE	PROJECT ARCHITECT
1/8" = 1'-0"	NBBJ/KPB

PROJECT NUMBER NBBJ-103026.00
KPB-22047.01

DATE 08/21/2026


KEYPLAN

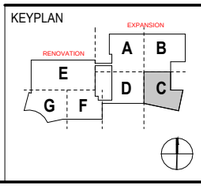

SHEET NAME
LEVEL 2 - FURNITURE PLAN SECTOR - C


SHEET NUMBER
A912

ARCH E1 FULL SIZE 30"x42" HALF SIZE 15"x21"

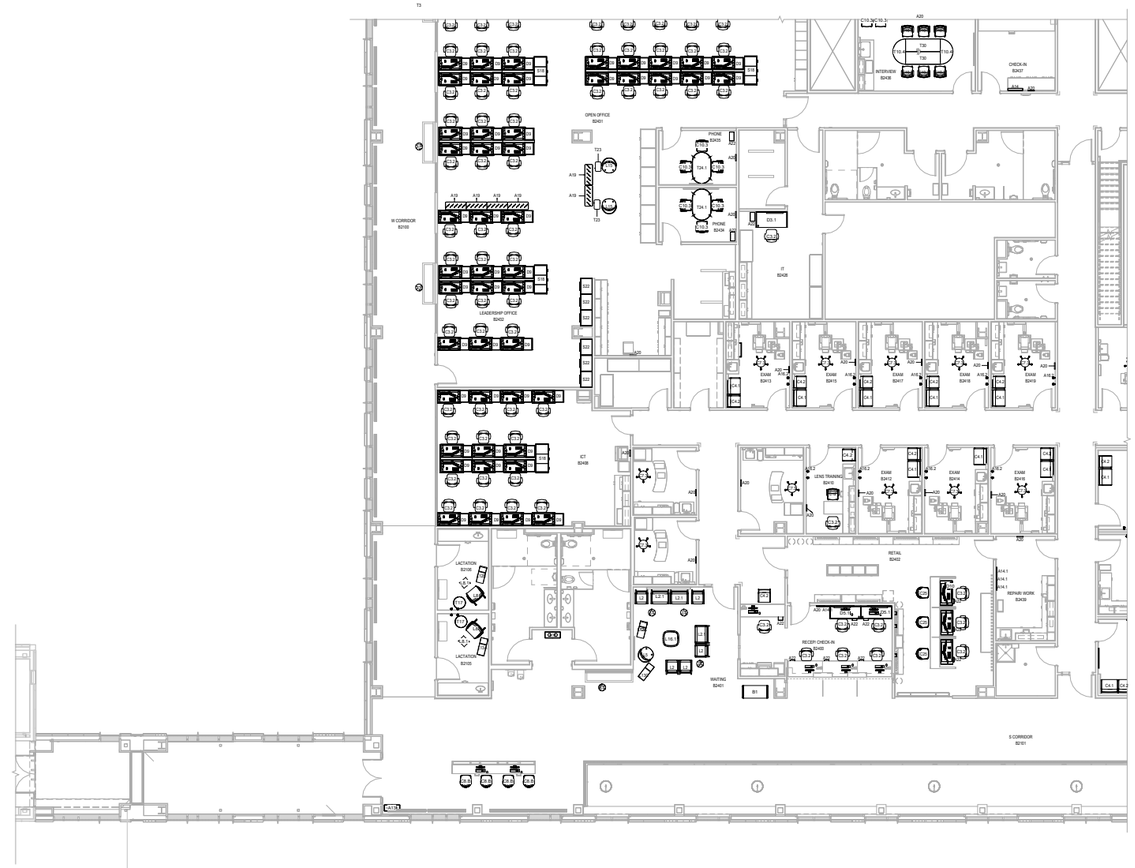

1 FURNITURE PLAN L2 SECTOR D
[2/A003] Scale: 1/8" = 1'-0"

KEYPLAN

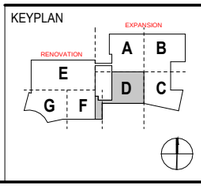

nbbj

KB Architects

PRIME & ARCHITECT OF RECORD
KPB Architects, Inc.
500 L Street, STE 400, Anchorage, AK 99501
PH 907.274.7443

DESIGN ARCHITECT & MEDICAL PLANNER
NBBJ, Inc.
223 Yale Avenue North, Seattle, WA 98109
PH 206.223.5555

CIVIL ENGINEER
EBSC Engineering, LLC
11301 Olive Lane, Anchorage, AK 99515
PH 907.222.1085

STRUCTURAL ENGINEER
Reid Middleton, Inc.
4300 B Street, STE 302, Anchorage, AK 99503
PH 907.562.3439

MECHANICAL & ELECTRICAL ENGINEERS
RSA Engineering, Inc.
670 Fireweed Lane, STE 200, Anchorage, AK 99503
PH 907.276.0521

MEDICAL EQUIPMENT PLANNER
I-Science
20280 North 59th Avenue, STE 115-45, Glendale, AZ 85310
PH 614-406-6046

ACOUSTICAL ENGINEER
Tenor Engineering Group
811 1st Ave, Seattle, WA 98104
PH 206.899.5400

KITCHEN CONSULTANT
Young Carubo
8055 East Tufts Avenue, STE 1320, Denver, CO 80237
PH 303.649.1600

COST ESTIMATOR
JMB Consulting Group LLC
4320 39th Avenue West, Seattle, WA 98199
PH 206-708-7280

WIND & SNOW DRIFT CONSULTANTS
RWDI
600 Southgate Drive, Guelph, Ontario, N1G 4P6
PH 519-823-1318

Southcentral Foundation

Benteh Nuutah Valley Native Primary Care Center Expansion

1001 S Knik Goose Bay Rd,
Wasilla, AK 99654

CONFORMED DOCUMENTS

REVISIONS

MARK	DATE	DESCRIPTION

SCALE 1/8" = 1'-0"	PROJECT ARCHITECT NBBJ/KPB
PROJECT NUMBER NBBJ-103026.00 KPB-22047.01	
DATE 08/21/2026	

SHEET NAME
LEVEL 2 - FURNITURE PLAN SECTOR - D

SHEET NUMBER
A913

8/19/2026 4:08:45 PM
Autodesk Docs://BNV/NPCC Expansion/ARCH_SCF VNPCC EXPANSION_R24.rvt


A913

ARCH E1 FULL SIZE: 30"x42" - HALF SIZE: 15"x21"



1 FURNITURE PLAN L2 SECTOR E
[2/A003] Scale: 1/8" = 1'-0"

KEYPLAN

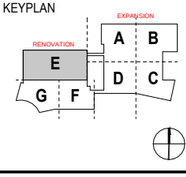

nbbj

KB Architects

PRIME & ARCHITECT OF RECORD
KPB Architects, Inc.
500 L Street, STE 400, Anchorage, AK 99501
PH 907.274.7443

DESIGN ARCHITECT & MEDICAL PLANNER
NBBJ, Inc.
223 Yale Avenue North, Seattle, WA 98109
PH 206.223.5555

CIVIL ENGINEER
EBSC Engineering, LLC
11301 Olive Lane, Anchorage, AK 99515
PH 907.222-1085

STRUCTURAL ENGINEER
Reid Middleton, Inc.
4300 B Street, STE 302, Anchorage, AK 99503
PH 907.562-3439

MECHANICAL & ELECTRICAL ENGINEERS
RSA Engineering, Inc.
670 Fireweed Lane, STE 200, Anchorage, AK 99503
PH 907.276.0521

MEDICAL EQUIPMENT PLANNER
I-Science
20280 North 59th Avenue, STE 115-45, Glendale, AZ 85310
PH 614-406-6046

ACOUSTICAL ENGINEER
Tenor Engineering Group
811 1st Ave, Seattle, WA 98104
PH 206.899.5400

KITCHEN CONSULTANT
Young Carubo
8055 East Tufts Avenue, STE 1320, Denver, CO 80237
PH 303.649.1600

COST ESTIMATOR
JMB Consulting Group LLC
4320 39th Avenue West, Seattle, WA 98199
PH 206-708-7280

WIND & SNOW DRIFT CONSULTANTS
RWDI
600 Southgate Drive, Guelph, Ontario, N1G 4P6
PH 519-823-1318

Southcentral Foundation

Benteh Nuutah Valley Native Primary Care Center Expansion

1001 S Knik Goose Bay Rd,
Wasilla, AK 99654

CONFORMED DOCUMENTS

REVISIONS

MARK	DATE	DESCRIPTION


SCALE 1/8" = 1'-0"
PROJECT ARCHITECT NBBJ/KPB
PROJECT NUMBER NBBJ-103026.00
KPB-22047.01
DATE 08/21/2026

SHEET NAME
LEVEL 2 - FURNITURE PLAN SECTOR - E (FUTURE)

SHEET NUMBER
A914

8/19/2026 4:08:47 PM
Autodesk Docs://BNVNPCC Expansion/ARCH_SCF VNPCC EXPANSION_R24.rvt
A914

ARCH E1 FULL SIZE: 30"x42" - HALF SIZE: 15"x21"

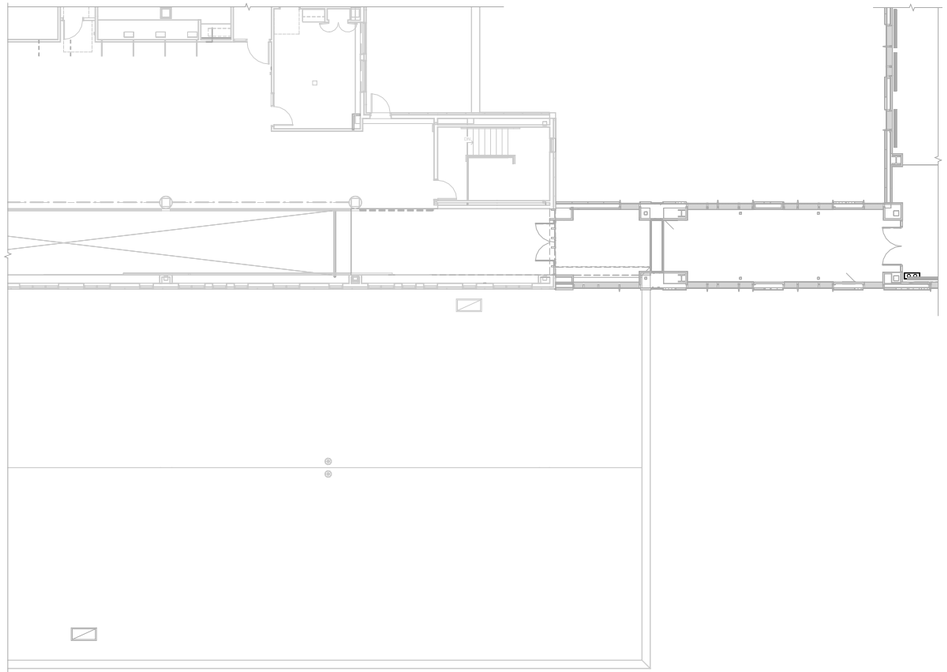

1 FURNITURE PLAN L2 SECTOR F
[2/A003] Scale: 1/8" = 1'-0"

nbbj

KB Architects

PRIME & ARCHITECT OF RECORD
KPB Architects, Inc.
500 L Street, STE 400, Anchorage, AK 99501
PH 907.274.7443

DESIGN ARCHITECT & MEDICAL PLANNER
NBBJ, Inc.
223 Yale Avenue North, Seattle, WA 98109
PH 206.223.5555

CIVIL ENGINEER
EBSC Engineering, LLC
11301 Olive Lane, Anchorage, AK 99515
PH 907.222.1085

STRUCTURAL ENGINEER
Reid Middleton, Inc.
4300 B Street, STE 302, Anchorage, AK 99503
PH 907.562.3439

MECHANICAL & ELECTRICAL ENGINEERS
RSA Engineering, Inc.
670 Fireweed Lane, STE 200, Anchorage, AK 99503
PH 907.276.0521

MEDICAL EQUIPMENT PLANNER
I-Science
20280 North 59th Avenue, STE 115-45, Glendale, AZ 85310
PH 614-406-6046

ACOUSTICAL ENGINEER
Tenor Engineering Group
811 1st Ave, Seattle, WA 98104
PH 206.899.5400

KITCHEN CONSULTANT
Young Carubo
8055 East Tufts Avenue, STE 1320, Denver, CO 80237
PH 303.649.1600

COST ESTIMATOR
JMB Consulting Group LLC
4320 39th Avenue West, Seattle, WA 98199
PH 206-708-7280

WIND & SNOW DRIFT CONSULTANTS
RWDI
600 Southgate Drive, Guelph, Ontario, N1G 4P6
PH 519-823-1318

Southcentral Foundation

Benteh Nuutah Valley Native Primary Care Center Expansion

1001 S Knik Goose Bay Rd,
Wasilla, AK 99654


CONFORMED DOCUMENTS

REVISIONS

MARK	DATE	DESCRIPTION

SCALE: 1/8" = 1'-0"	PROJECT ARCHITECT: NBBJ/KPB
PROJECT NUMBER: NBBJ-103026.00	KPB-22047.01
DATE: 08/21/2026	

KEYPLAN

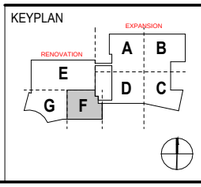


SHEET NAME
LEVEL 2 - FURNITURE PLAN SECTOR - F (FUTURE)

SHEET NUMBER
A915

8/19/2026 4:08:49 PM
Autodesk Docs://BNVNPCC Expansion/ARCH_SCF VNPCC EXPANSION_R24.rvt

A915

ARCH E1 FULL SIZE 30"x42" - HALF SIZE: 15"x21"

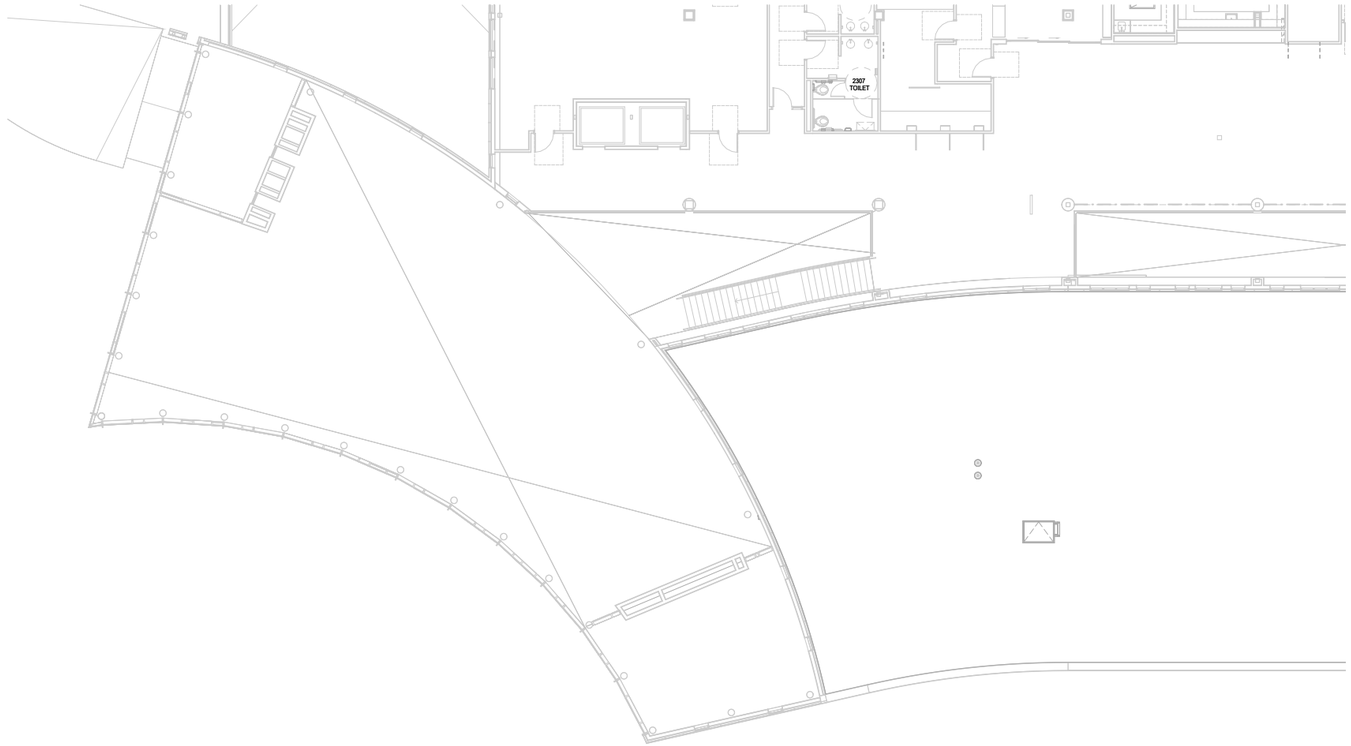

1 FURNITURE PLAN L2 SECTOR G
[2/A003] Scale: 1/8" = 1'-0"

nbbj

KB Architects

PRIME & ARCHITECT OF RECORD
KPB Architects, Inc.
500 L Street, STE 400, Anchorage, AK 99501
PH 907.274.7443

DESIGN ARCHITECT & MEDICAL PLANNER
NBBJ, Inc.
223 Yale Avenue North, Seattle, WA 98109
PH 206.223.5555

CIVIL ENGINEER
EBSC Engineering, LLC
11301 Olive Lane, Anchorage, AK 99515
PH 907.222-1085

STRUCTURAL ENGINEER
Reid Middleton, Inc.
4300 B Street, STE 302, Anchorage, AK 99503
PH 907.562-3439

MECHANICAL & ELECTRICAL ENGINEERS
RSA Engineering, Inc.
670 Fireweed Lane, STE 200, Anchorage, AK 99503
PH 907.276.0521

MEDICAL EQUIPMENT PLANNER
I-Science
20280 North 59th Avenue, STE 115-45, Glendale, AZ 85310
PH 614-406-6046

ACOUSTICAL ENGINEER
Tenor Engineering Group
811 1st Ave, Seattle, WA 98104
PH 206.899.5400

KITCHEN CONSULTANT
Young Carubi
8055 East Tufts Avenue, STE 1320, Denver, CO 80237
PH 303.649.1600

COST ESTIMATOR
JMB Consulting Group LLC
4320 39th Avenue West, Seattle, WA 98199
PH 206-708-7280

WIND & SNOW DRIFT CONSULTANTS
RWDI
600 Southgate Drive, Guelph, Ontario, N1G 4P6
PH 519-823-1318

Southcentral Foundation

Benteh Nuutah Valley Native Primary Care Center Expansion

1001 S Knik Goose Bay Rd,
Wasilla, AK 99654

CONFORMED DOCUMENTS

REVISIONS


MARK	DATE	DESCRIPTION

SCALE	PROJECT ARCHITECT
1/8" = 1'-0"	NBBJ/KPB

PROJECT NUMBER NBBJ-103026.00
KPB-22047.01

DATE 08/21/2026

KEYPLAN

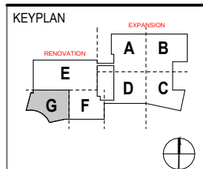


SHEET NAME
LEVEL 2 - FURNITURE PLAN SECTOR - G (FUTURE)

SHEET NUMBER
A916

8/19/2026 4:08:51 PM
Autodesk Docs://BNVNPCC Expansion/ARCH_SCF VNPCC EXPANSION_R24.rvt

A916

ARCH E1 FULL SIZE: 30"x42" - HALF SIZE: 15"x21"

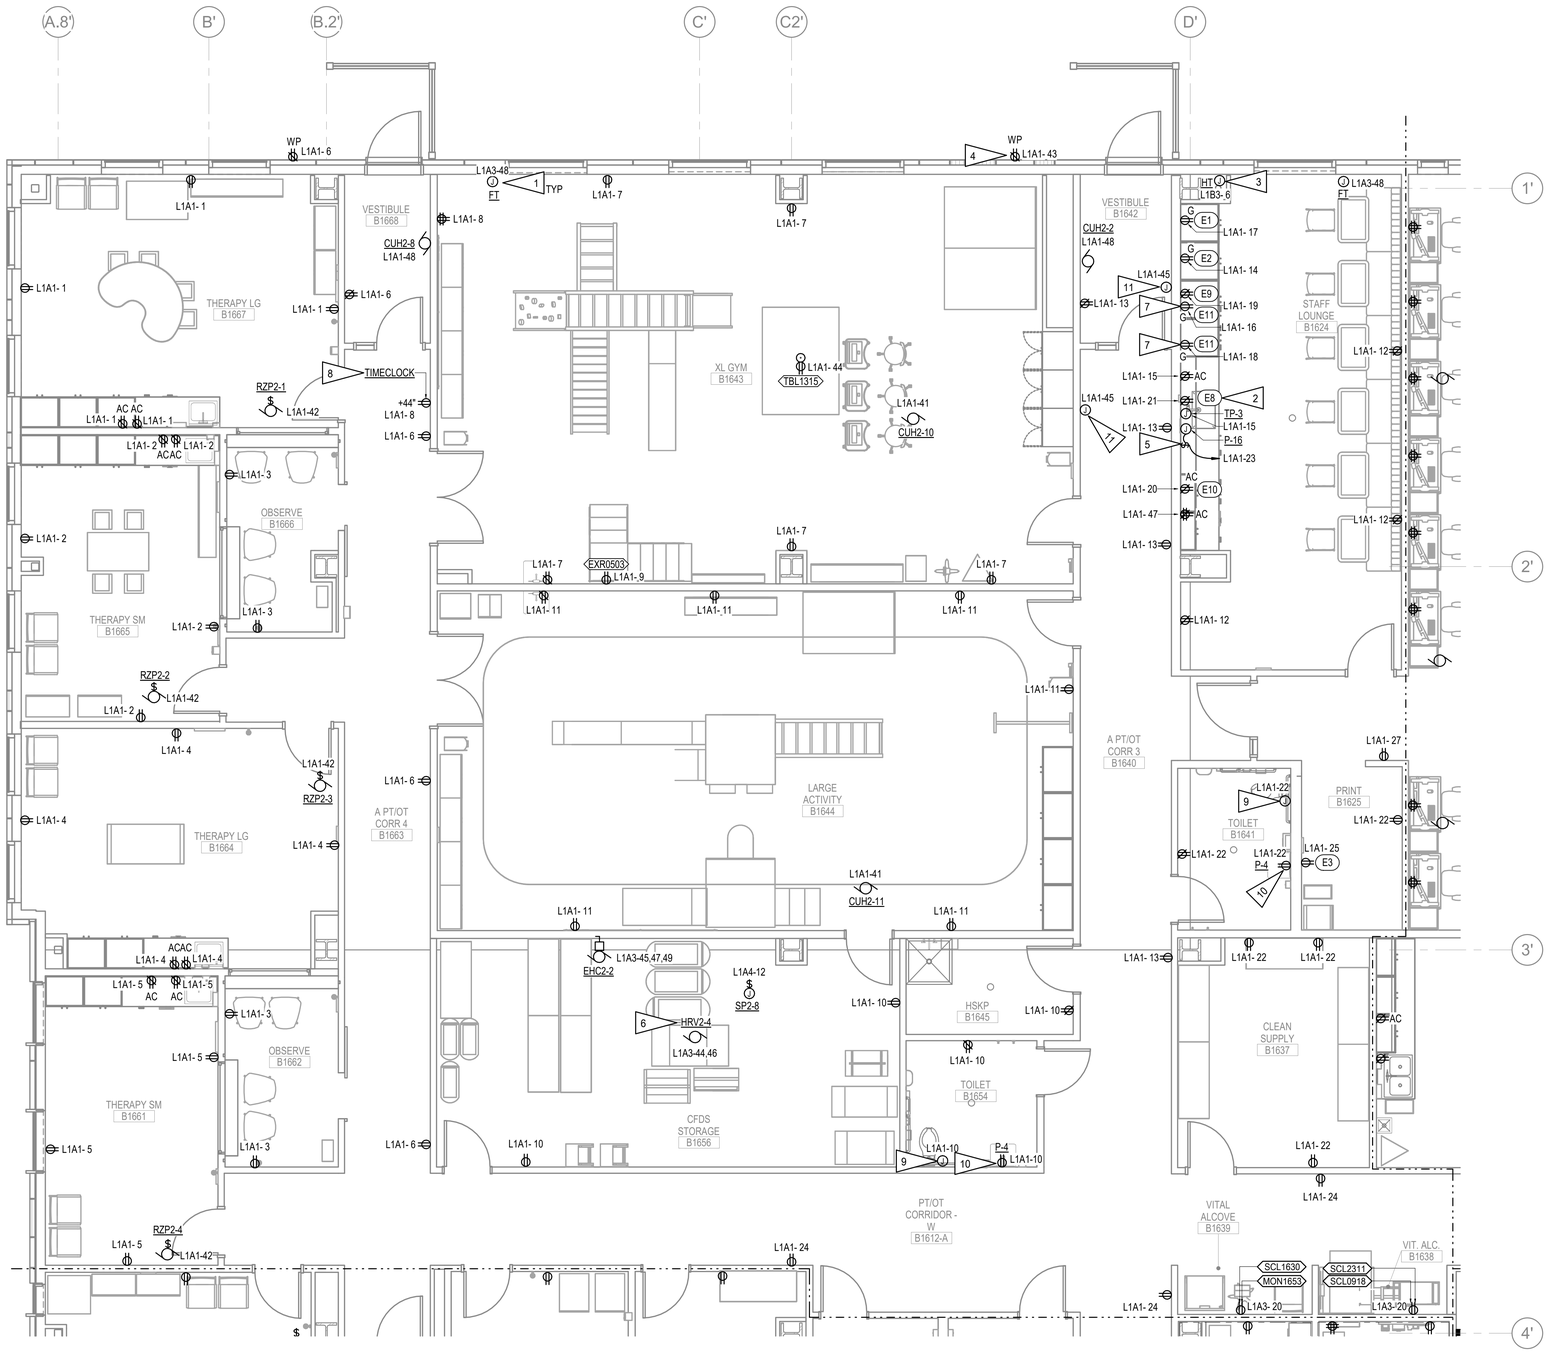

GENERAL NOTES:

A. COORDINATE WITH MECHANICAL TO AVOID CONFLICTS WITH DUCTWORK, PIPING, ETC.

B. PROVIDE CONDUIT, CONDUCTORS, AND JUNCTION BOX TO PROVIDE POWER CONNECTIONS FROM ELECTRICAL SOURCE TO RECEPTACLES, MECHANICAL EQUIPMENT, APPLIANCES, ETC. PANELS AND CIRCUIT ASSIGNMENTS TO BE SHOWN PRIOR TO 95%.

C. ALL RECEPTACLES IN PROCEDURE ROOMS, LAB, AND IMAGING AREAS TO BE HOSPITAL GRADE.

D. ALL RECEPTACLES IN EXAM ROOMS, WAITING AREAS, CIRCULATIONS, LOBBIES, PUBLIC RESTROOMS, AND OFFICES TO BE TAMPER RESISTANT PER NEC 2020 406.12.

E. SEE E003 FOR ELECTRICAL EQUIPMENT CONNECTION SCHEDULE.

F. ALL RECEPTACLES DENOTED AS 'AC' TO BE LOCATED 4" ABOVE COUNTER.

G. MEDICAL EQUIPMENT LTS0537 PLUGS INTO TABLE ITS MOUNTED ON. NO ELECTRICAL WORK IS REQUIRED.

H. MEDICAL EQUIPMENT CHR1506 PLUGS INTO STAND STD0503. NO ELECTRICAL WORK IS REQUIRED.

SHEET NOTES: <#>


1. PROVIDE 120V CONNECTION ABOVE CEILING TO FINTUBE. COORDINATE WITH MECHANICAL FOR EXACT LOCATIONS AND RUN LENGTHS. CONCEAL ALL CONDUIT IN CEILING, COORDINATE WITH CEILING TYPE.
2. LOCATE DISHWASHER GFCI RECEPTACLE IN CASE WORK IN A READILY ACCESSIBLE LOCATION.
3. JUNCTION BOX FOR OVERFLOW RAIN LEADER HEAT TRACE. ROUTE CIRCUIT THROUGH CONTACTOR IN ROOM B1713. SEE 3/E605 FOR DETAILS. SEE 1/E301-B2 FOR LOCATION.
4. CONTRACTOR TO PROVIDE LABELING TO INDICATE RECEPTACLE IS ON DEDICATED 20A CIRCUIT FOR MAINTENANCE USE.
5. COORDINATE EXACT SWITCH LOCATION WITH ARCHITECTURAL PRIOR TO ROUGH-IN.
6. ELECTRICAL FEEDER TO HRV WILL CONNECT TO ELECTRIC HEATER IN UNIT. CONTRACTOR SHALL ALSO PROVIDE CONNECTION FROM ELECTRIC HEATER TO UNIT IN ACCORDANCE WITH MANUFACTURER'S INSTRUCTIONS.
7. COORDINATE EXACT RECEPTACLE LOCATION WITH ARCHITECTURAL ELEVATIONS PRIOR TO ROUGH-IN.
8. COORDINATE WITH OWNER FOR EXACT CONNECTION REQUIREMENTS PRIOR TO ROUGH-IN.
9. JUNCTION BOX FOR CONNECTION TO ELECTRICALLY OPERATED FLUSH VALVE IN ROOM. COORDINATE WITH MECHANICAL FOR EXACT LOCATION PRIOR TO ROUGH-IN.
10. RECEPTACLE SHALL BE PROVIDED GFCI PROTECTION FROM UPSTREAM GFCI RECEPTACLE IN ROOM.
11. JUNCTION BOX FOR CONNECTION TO MECHANICAL TRENCH HEATER. COORDINATE WITH MECHANICAL FOR EXACT LOCATION PRIOR TO ROUGH-IN.

1 LEVEL 1 - ENLARGED POWER PLAN SECTOR - A1

SCALE: 1/4" = 1'-0"

0' 2' 4' 8' 16'

KEYPLAN

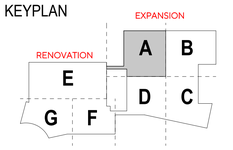

nbbj

KPB ARCHITECTS

RSA Engineering, Inc.
MECHANICAL AND ELECTRICAL CONSULTING ENGINEERS
670 Fireweed Lane, Suite 200
Anchorage, AK 99503
Phone (907) 276-0521
Corporate No.: AECO342

PRIME & ARCHITECT OF RECORD
KPB Architects, Inc.
500 L Street, STE 400, Anchorage, AK 99501
PH 907-274-7443

DESIGN ARCHITECT & MEDICAL PLANNER
NBBJ, Inc.
223 Yale Avenue North, Seattle, WA 98109
PH 206-223-5555

CIVIL ENGINEER
EBSC Engineering, LLC
11301 Olive Lane, Anchorage, AK 99515
PH 907-222-1085

STRUCTURAL ENGINEER
Reid Middleton, Inc.
4300 B Street, STE 302, Anchorage, AK 99503
PH 907-562-3439

MECHANICAL & ELECTRICAL ENGINEERS
RSA Engineering, Inc.
670 Fireweed Lane, STE 200, Anchorage, AK 99503
PH 907-276-0521

MEDICAL EQUIPMENT PLANNER
i-Science
2030 North 56th Avenue, STE 115-45, Glendale, AZ 85310
PH 614-406-6046

ACOUSTICAL ENGINEER
Tenor Engineering Group
811 1st Ave, Seattle, WA 98104
PH 206-899-5450

KITCHEN CONSULTANT
Young Caruso
8055 East Tufts Avenue, STE 1320, Denver, CO 80237
PH 303-649-1600

COST ESTIMATOR
JMB Consulting Group LLC
4320 29th Avenue West, Seattle, WA 98199
PH 206-708-7280

WIND & SNOW DRIFT CONSULTANTS
RWDI
600 Southgate Drive, Guelph, Ontario, N1G 4P6
PH 519-823-1316

STATE OF ALASKA
STEVEN BASSLER
EE-151384
REGISTERED PROFESSIONAL ENGINEER

Southcentral Foundation

Benteh Nuutah Valley Native Primary Care Center Expansion

1001 S Knik Goose Bay Rd,
Wasilla, AK 99654

PERMIT DRAWINGS

REVISIONS


MARK	DATE	DESCRIPTION

SCALE	1/4" = 1'-0"
PROJECT ENGINEER	SLKB,CSZ
PROJECT NUMBER	M2209
DATE	01/23/2026

SHEET NAME
LEVEL 1 - ENLARGED POWER PLAN SECTOR - A1

SHEET NUMBER
E301-A1

1/21/2026 5:56:11 PM
C:\Users\Connor.Zietlow\Documents\M2209_ESERIES_CENTRAL_R24_czietlow.rvt
E301-A1
ARCH E1, FULL SIZE: 30"x42" - HALF SIZE: 15"x21"

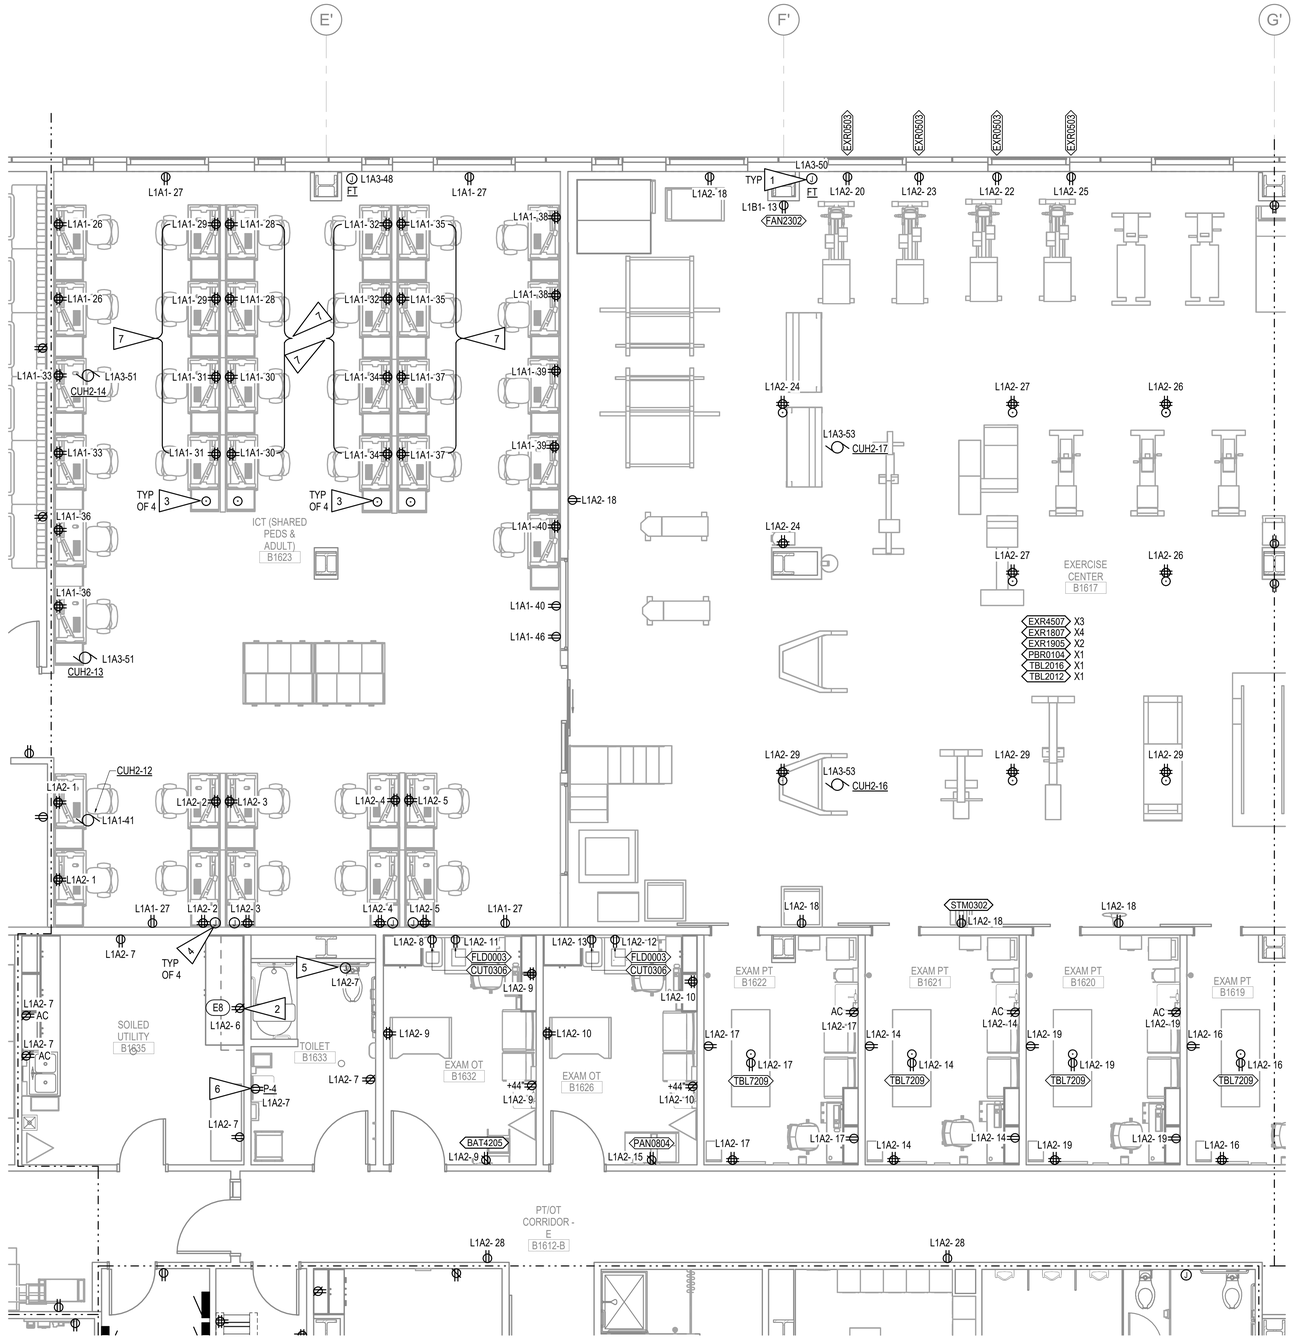

GENERAL NOTES:

A. SEE E301-A1 FOR GENERAL NOTES.

SHEET NOTES: <#>

1. PROVIDE 120V CONNECTION ABOVE CEILING TO FINTUBE. COORDINATE WITH MECHANICAL FOR EXACT LOCATIONS AND RUN LENGTHS. CONCEAL ALL CONDUIT IN CEILING, COORDINATE WITH CEILING TYPE.
2. LOCATE DISHWASHER GFCI RECEPTACLE IN CASE WORK IN A READILY ACCESSIBLE LOCATION..
3. FLOORBOX CONTAINING POWER AND DATA FOR CONNECTION TO CASEWORK. CONTRACTOR SHALL PROVIDE HARDWIRED CONNECTION TO FURNITURE POWER WHIPS PROVIDED BY FURNITURE PROVIDER. RECEPTACLE LOCATIONS ARE SHOWN FOR APPROXIMATE DEVICE QUANTITIES FOR CONTRACTOR CONVENIENCE ONLY. COORDINATE WITH FURNITURE SUPPLIER FOR EXACT CONNECTION LOCATION PRIOR TO SETTING FLOOR BOX.
4. JUNCTION BOX FOR POWER CONNECTION TO RECEPTACLES PROVIDED WITH CASEWORK. CONTRACTOR SHALL PROVIDE HARDWIRED CONNECTION TO FURNITURE POWER WHIPS PROVIDED BY FURNITURE PROVIDER. RECEPTACLE LOCATIONS NOT ON WALLS ARE SHOWN FOR APPROXIMATE DEVICE QUANTITIES FOR CONTRACTOR CONVENIENCE ONLY. COORDINATE WITH FURNITURE SUPPLIER FOR EXACT CONNECTION LOCATION PRIOR TO SETTING JUNCTION BOX.
5. JUNCTION BOX FOR CONNECTION TO ELECTRICALLY OPERATED FLUSH VALVE IN ROOM. COORDINATE WITH MECHANICAL FOR EXACT LOCATION PRIOR TO ROUGH-IN.
6. RECEPTACLE SHALL BE PROVIDED GFCI PROTECTION FROM UPSTREAM GFCI RECEPTACLE IN ROOM.
7. INTEGRAL FURNITURE WIRING HAS SHARED NEUTRALS. PROVIDE HANDLE TIE ON CIRCUITS INDICATED.

1 LEVEL 1 - ENLARGED POWER PLAN SECTOR - A2
1/4" = 1'-0"

SCALE: 1/4" = 1'-0"
0' 2' 4' 8' 16'

KEYPLAN
EXPANSION
RENOVATION
A B E D C G F

nbbj

KPB ARCHITECTS

RSA Engineering, Inc.
MECHANICAL AND ELECTRICAL CONSULTING ENGINEERS
670 West Fireweed Lane, Suite 200
Anchorage, AK 99503
Phone (907) 276-0521
Corporate No.: AEC0342

PRIME & ARCHITECT OF RECORD
KPB Architects, Inc.
500 L Street, STE 400, Anchorage, AK 99501
PH 907-274-7443

DESIGN ARCHITECT & MEDICAL PLANNER
NBBJ, Inc.
223 Yale Avenue North, Seattle, WA 98109
PH 206-223-5555

CIVIL ENGINEER
EBSC Engineering, LLC
11301 Olive Lane, Anchorage, AK 99515
PH 907-222-1085

STRUCTURAL ENGINEER
Reid Middleton, Inc.
4300 B Street, STE 302, Anchorage, AK 99503
PH 907-562-3439

MECHANICAL & ELECTRICAL ENGINEERS
RSA Engineering, Inc.
670 Fireweed Lane, STE 200, Anchorage, AK 99503
PH 907-276-0521

MEDICAL EQUIPMENT PLANNER
i-Science
20280 North 59th Avenue, STE 115-45, Glendale, AZ 85310
PH 614-406-6046

ACOUSTICAL ENGINEER
Tenor Engineering Group
811 1st Ave, Seattle, WA 98104
PH 206-899-5450

KITCHEN CONSULTANT
Young Caruso
8055 East Tufts Avenue, STE 1320, Denver, CO 80237
PH 303-649-1600

COST ESTIMATOR
JMB Consulting Group LLC
4320 29th Avenue West, Seattle, WA 98199
PH 206-708-7280

WIND & SNOW DRIFT CONSULTANTS
RWDI
600 Southgate Drive, Guelph, Ontario, N1G 4P6
PH 519-823-1316

STATE OF ALASKA
STEVEN BASSLER
EE-151384
REGISTERED PROFESSIONAL ENGINEER

Southcentral Foundation

Benteh Nuutah Valley Native Primary Care Center Expansion

1001 S Knik Goose Bay Rd,
Wasilla, AK 99654

PERMIT DRAWINGS


REVISIONS

MARK	DATE	DESCRIPTION

SCALE	1/4" = 1'-0"
PROJECT ENGINEER	SLKB,CSZ
PROJECT NUMBER	M2209
DATE	01/23/2026
SHEET NAME	LEVEL 1 - ENLARGED POWER PLAN SECTOR - A2
SHEET NUMBER	E301-A2

1/21/2026 5:56:14 PM
C:\Users\ConnorZiellow\Documents\M2209_ESERIES_CENTRAL_R24_czietlow.rvt
E301-A2

ARCH E1 - FULL SIZE: 30"x42" - HALF SIZE: 15"x21"

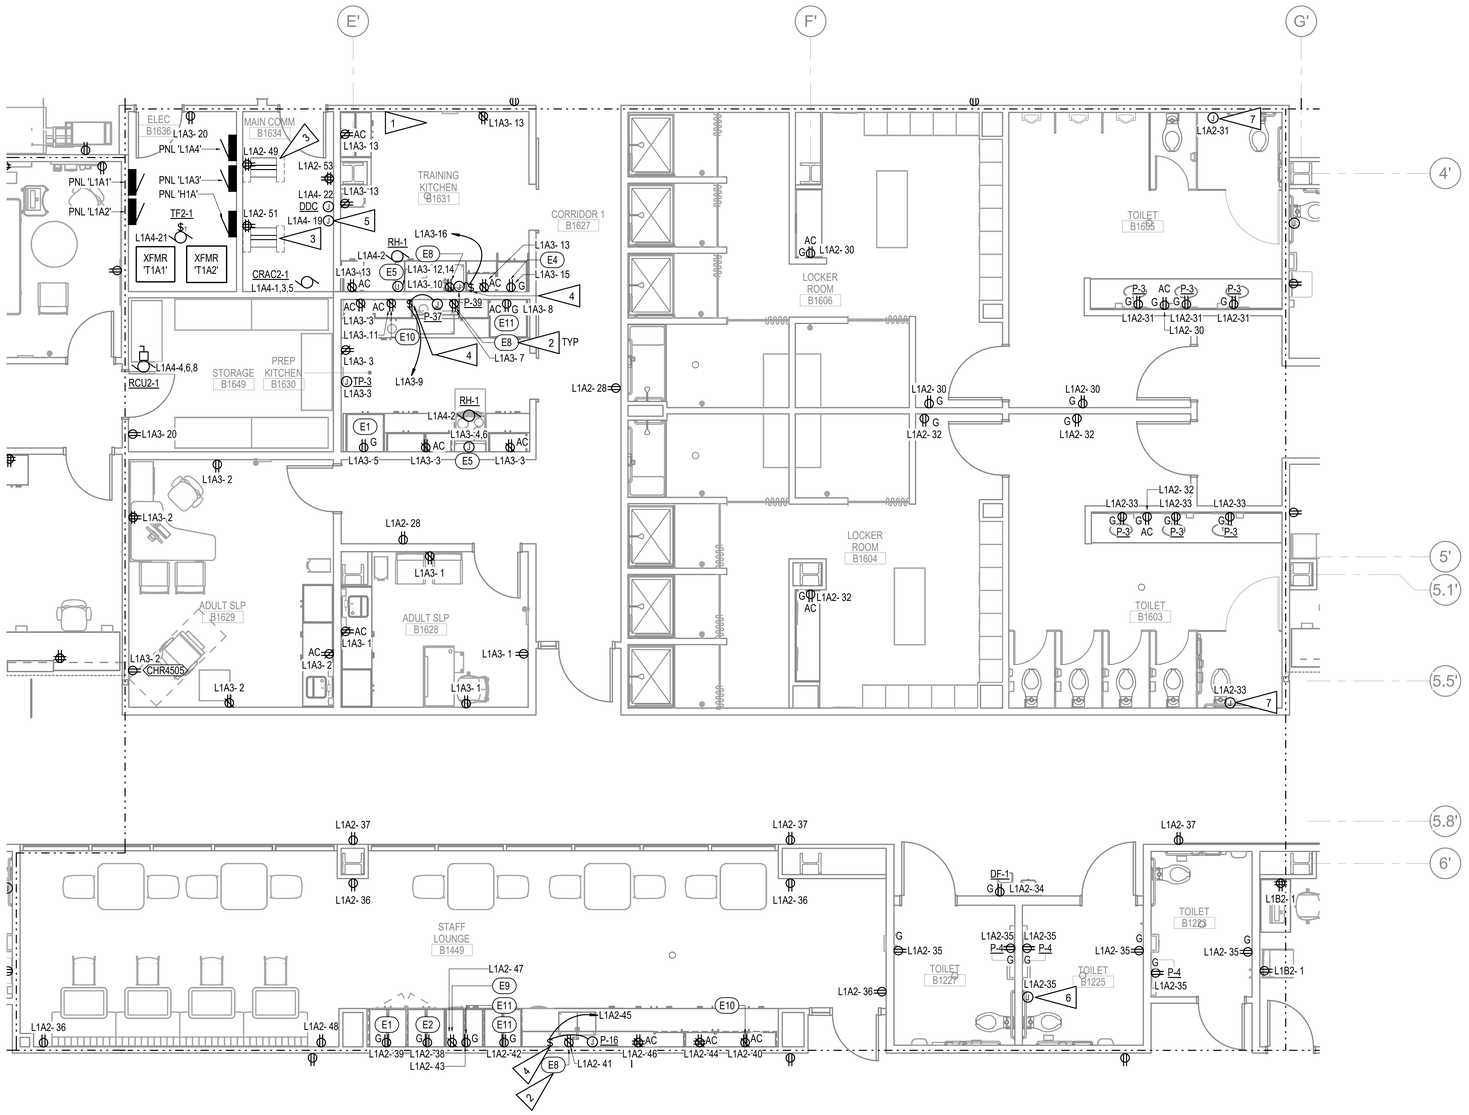

GENERAL NOTES:

A. SEE E301-A1 FOR GENERAL NOTES.

SHEET NOTES:


1. WASHER/DRYER ARE NON-OPERATIONAL AND ARE SHOWN FOR CLARITY, NO ELECTRICAL REQUIRED.
2. LOCATE DISHWASHER GFCI RECEPTACLE UNDER THE SINK IN A READILY ACCESSIBLE LOCATION.
3. TELECOM RACK LOCATION SHOWN FOR REFERENCE.
4. COORDINATE EXACT SWITCH LOCATION WITH ARCHITECTURAL PRIOR TO ROUGH-IN.
5. JUNCTION BOX FOR ACCESS CONTROL SYSTEM EQUIPMENT IN ROOM. COORDINATE WITH SYSTEM INSTALLER FOR LOCATION PRIOR TO ROUGH-IN.
6. JUNCTION BOX FOR CONNECTION TO ELECTRICALLY OPERATED FLUSH VALVES IN B1223, B1225 AND B1227. COORDINATE WITH MECHANICAL FOR EXACT LOCATION PRIOR TO ROUGH-IN.
7. JUNCTION BOX FOR CONNECTION TO ELECTRICALLY OPERATED FLUSH VALVES IN ROOM. COORDINATE WITH MECHANICAL FOR EXACT LOCATION PRIOR TO ROUGH-IN.

1 LEVEL 1 - ENLARGED POWER PLAN SECTOR - A3

SCALE: 1/4" = 1'-0"

0' 2' 4' 8' 16'

KEYPLAN

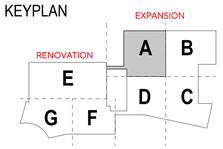

nbbj

KPB ARCHITECTS

RSA Engineering, Inc.
MECHANICAL AND ELECTRICAL CONSULTING ENGINEERS
670 West Fireweed Lane, Suite 200
Anchorage, AK 99503
Phone (907) 276-0521
Corporate No.: AEGC042

PRIME & ARCHITECT OF RECORD
KPB Architects, Inc.
500 L Street, STE 400, Anchorage, AK 99501
PH 907-274-7443

DESIGN ARCHITECT & MEDICAL PLANNER
NBBJ, Inc.
223 Yale Avenue North, Seattle, WA 98109
PH 206-223-5555

CIVIL ENGINEER
EBSC Engineering, LLC
11301 Olive Lane, Anchorage, AK 99515
PH 907-222-1085

STRUCTURAL ENGINEER
Reid Middleton, Inc.
4300 B Street, STE 302, Anchorage, AK 99503
PH 907-562-3439

MECHANICAL & ELECTRICAL ENGINEERS
RSA Engineering, Inc.
670 Fireweed Lane, STE 200, Anchorage, AK 99503
PH 907-276-0521

MEDICAL EQUIPMENT PLANNER
i-Science
20280 North 59th Avenue, STE 115-45, Glendale, AZ 85310
PH 614-406-6046

ACOUSTICAL ENGINEER
Tenor Engineering Group
811 1st Ave, Seattle, WA 98104
PH 206-899-5450

KITCHEN CONSULTANT
Young Caruso
8055 East Tufts Avenue, STE 1320, Denver, CO 80237
PH 303-649-1600

COST ESTIMATOR
JMB Consulting Group LLC
4320 29th Avenue West, Seattle, WA 98199
PH 206-708-7280

WIND & SNOW DRIFT CONSULTANTS
RWDI
600 Southgate Drive, Guelph, Ontario, N1G 4P6
PH 519-823-1316

STATE OF ALASKA
STEVEN BASSLER
EE-151384
REGISTERED PROFESSIONAL ENGINEER

Southcentral Foundation

Benteh Nuutah Valley Native Primary Care Center Expansion

1001 S Knik Goose Bay Rd,
Wasilla, AK 99654

PERMIT DRAWINGS

REVISIONS

MARK	DATE	DESCRIPTION

SCALE: 1/4" = 1'-0"	PROJECT ENGINEER: SLKB,CSZ
PROJECT NUMBER: M2209	
DATE: 01/23/2026	


SHEET NAME
LEVEL 1 - ENLARGED POWER PLAN SECTOR - A3

SHEET NUMBER
E301-A3

1/21/2026 5:56:16 PM
C:\Users\Connor.Zietlow\Documents\M2209_ESERIES_CENTRAL_R24_czietlow.rvt

E301-A3

ARCH E1, FULL SIZE: 30"x42" - HALF SIZE: 15"x21"

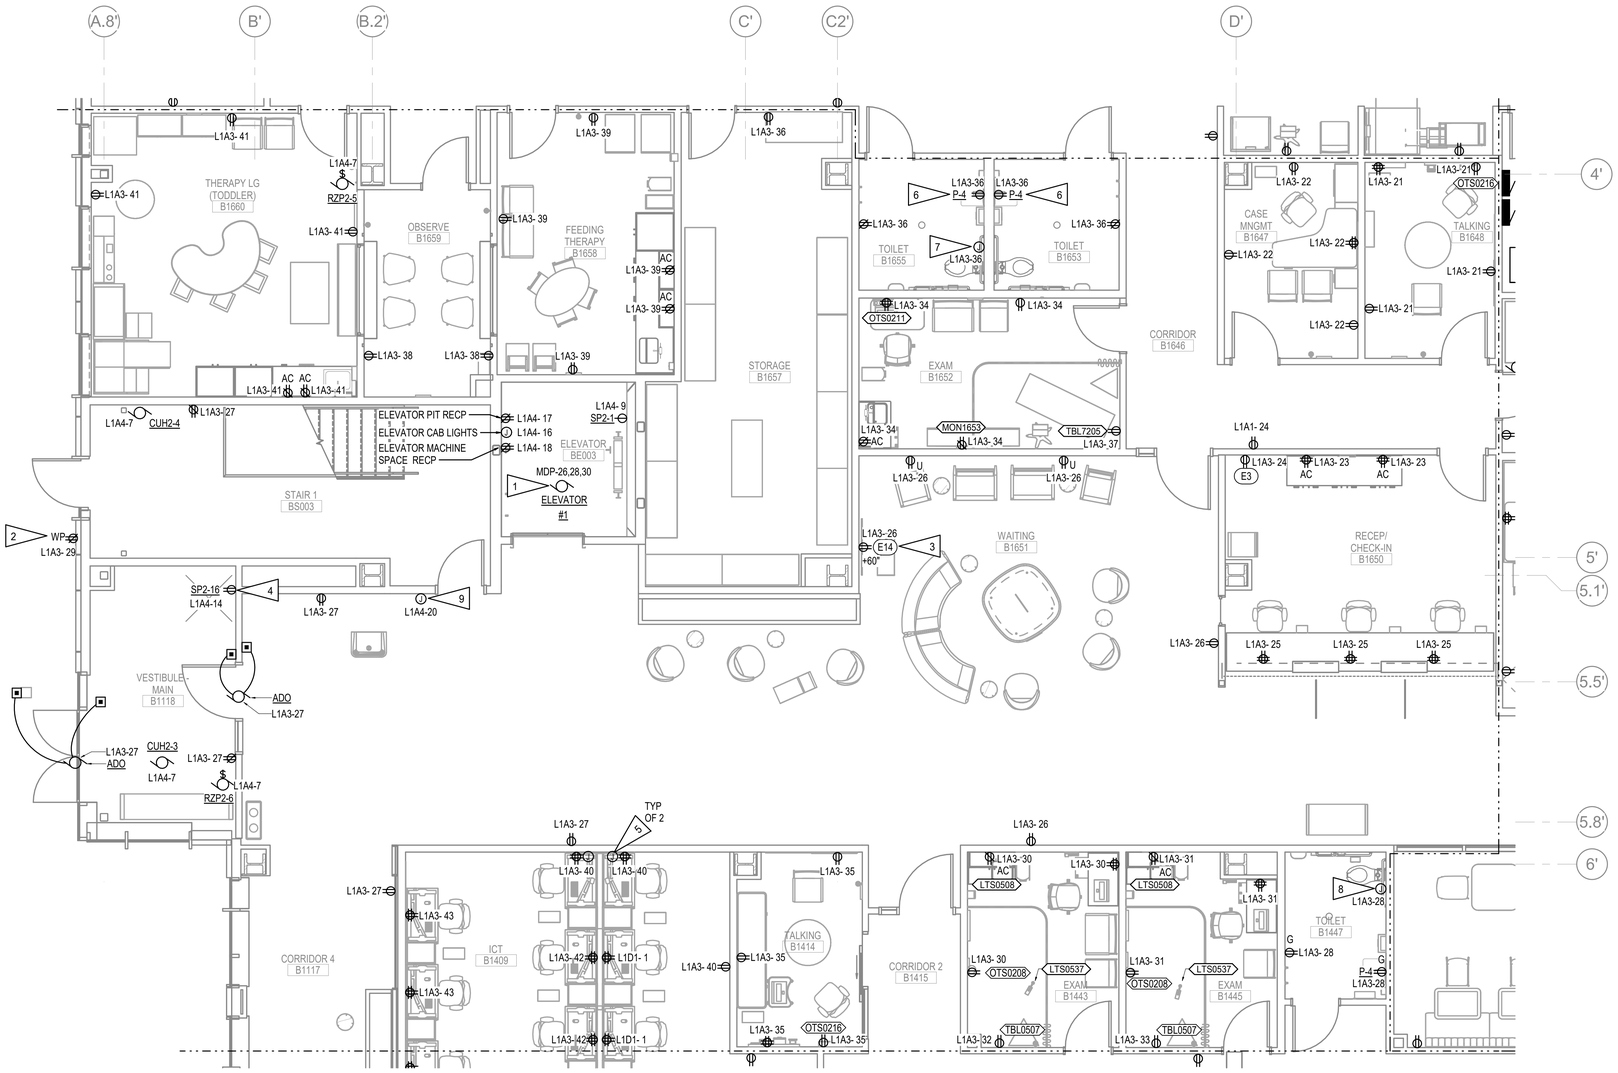

GENERAL NOTES:

A. SEE E301-A1 FOR GENERAL NOTES.

SHEET NOTES:


1. SEE SHEET E606 FOR ELEVATOR DETAILS.
2. CONTRACTOR TO PROVIDE LABELING TO INDICATE RECEPTACLE IS ON DEDICATED 20A CIRCUIT FOR MAINTENANCE USE.
3. PROVIDE RECEPTACLE LOCATED IN RECESSED AV BOX WITH TELECOM OUTLET BEHIND TV. COORDINATE WITH ARCHITECTURAL ELEVATIONS PRIOR TO ROUGH-IN.
4. COORDINATE EXACT RECEPTACLE MOUNTING LOCATION WITH MECHANICAL PRIOR TO ROUGH-IN.
5. JUNCTION BOX FOR POWER CONNECTION TO RECEPTACLES PROVIDED WITH CASEWORK. CONTRACTOR SHALL PROVIDE HARDWIRED CONNECTION TO FURNITURE POWER WHIPS PROVIDED BY FURNITURE PROVIDER. RECEPTACLE LOCATIONS NOT ON WALLS ARE SHOWN FOR APPROXIMATE DEVICE QUANTITIES FOR CONTRACTOR CONVENIENCE ONLY. COORDINATE WITH FURNITURE SUPPLIER FOR EXACT CONNECTION LOCATION PRIOR TO SETTING JUNCTION BOX.
6. RECEPTACLE SHALL BE PROVIDED GFCI PROTECTION FROM UPSTREAM GFCI RECEPTACLE IN ROOM.
7. JUNCTION BOX FOR CONNECTION TO ELECTRICALLY OPERATED FLUSH VALVES IN B1653 AND B1655. COORDINATE WITH MECHANICAL FOR EXACT LOCATION PRIOR TO ROUGH-IN.
8. JUNCTION BOX FOR CONNECTION TO ELECTRICALLY OPERATED FLUSH VALVE IN ROOM. COORDINATE WITH MECHANICAL FOR EXACT LOCATION PRIOR TO ROUGH-IN.
9. JUNCTION BOX FOR CONNECTION TO MECHANICAL TRENCH HEATER. COORDINATE WITH MECHANICAL FOR EXACT LOCATION PRIOR TO ROUGH-IN.

1 LEVEL 1 - ENLARGED POWER PLAN SECTOR - A4

SCALE: 1/4" = 1'-0"

0' 2' 4' 8' 16'

KEYPLAN

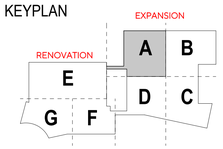

nbbj

KPB ARCHITECTS

RSA Engineering, Inc.
MECHANICAL AND ELECTRICAL CONSULTING ENGINEERS
670 West Fireweed Lane, Suite 200
Anchorage, AK 99503
Phone: (907) 276-0521
Corporate No.: AEGC542

PRIME & ARCHITECT OF RECORD
KPB Architects, Inc.
500 L Street, STE 400, Anchorage, AK 99501
PH 907-274-7443

DESIGN ARCHITECT & MEDICAL PLANNER
NBBJ, Inc.
223 Yale Avenue North, Seattle, WA 98109
PH 206-223-5555

CIVIL ENGINEER
EBSC Engineering, LLC
11301 Olive Lane, Anchorage, AK 99515
PH 907-222-1085

STRUCTURAL ENGINEER
Reid Middleton, Inc.
4300 B Street, STE 302, Anchorage, AK 99503
PH 907-562-3439

MECHANICAL & ELECTRICAL ENGINEERS
RSA Engineering, Inc.
670 Fireweed Lane, STE 200, Anchorage, AK 99503
PH 907-276-0521

MEDICAL EQUIPMENT PLANNER
i-Science
20280 North 59th Avenue, STE 115-45, Glendale, AZ 85310
PH 614-406-6046

ACOUSTICAL ENGINEER
Tenor Engineering Group
811 1st Ave, Seattle, WA 98104
PH 206-899-5450

KITCHEN CONSULTANT
Young Caruso
8055 East Tufts Avenue, STE 1320, Denver, CO 80237
PH 303-649-1600

COST ESTIMATOR
JMB Consulting Group LLC
4320 29th Avenue West, Seattle, WA 98199
PH 206-708-7280

WIND & SNOW DRIFT CONSULTANTS
RWDI
600 Southgate Drive, Guelph, Ontario, N1G 4P6
PH 519-823-1316

STATE OF ALASKA
STEVEN BASSLER
EE-151384
REGISTERED PROFESSIONAL ENGINEER

Southcentral Foundation

Benteh Nuutah Valley Native Primary Care Center Expansion

1001 S Knik Goose Bay Rd,
Wasilla, AK 99654

PERMIT DRAWINGS

REVISIONS

MARK	DATE	DESCRIPTION

SCALE: 1/4" = 1'-0"	PROJECT ENGINEER: SLKB,CSZ
PROJECT NUMBER: M2209	
DATE: 01/23/2026	


SHEET NAME
LEVEL 1 - ENLARGED POWER PLAN SECTOR - A4

SHEET NUMBER
E301-A4

1/21/2026 5:56:18 PM
C:\Users\Connor.Zietlow\Documents\M2209_ESERIES_CENTRAL_R24_czietlow.rvt

E301-A4

ARCH E1, FULL SIZE: 30"x42" - HALF SIZE: 15"x21"

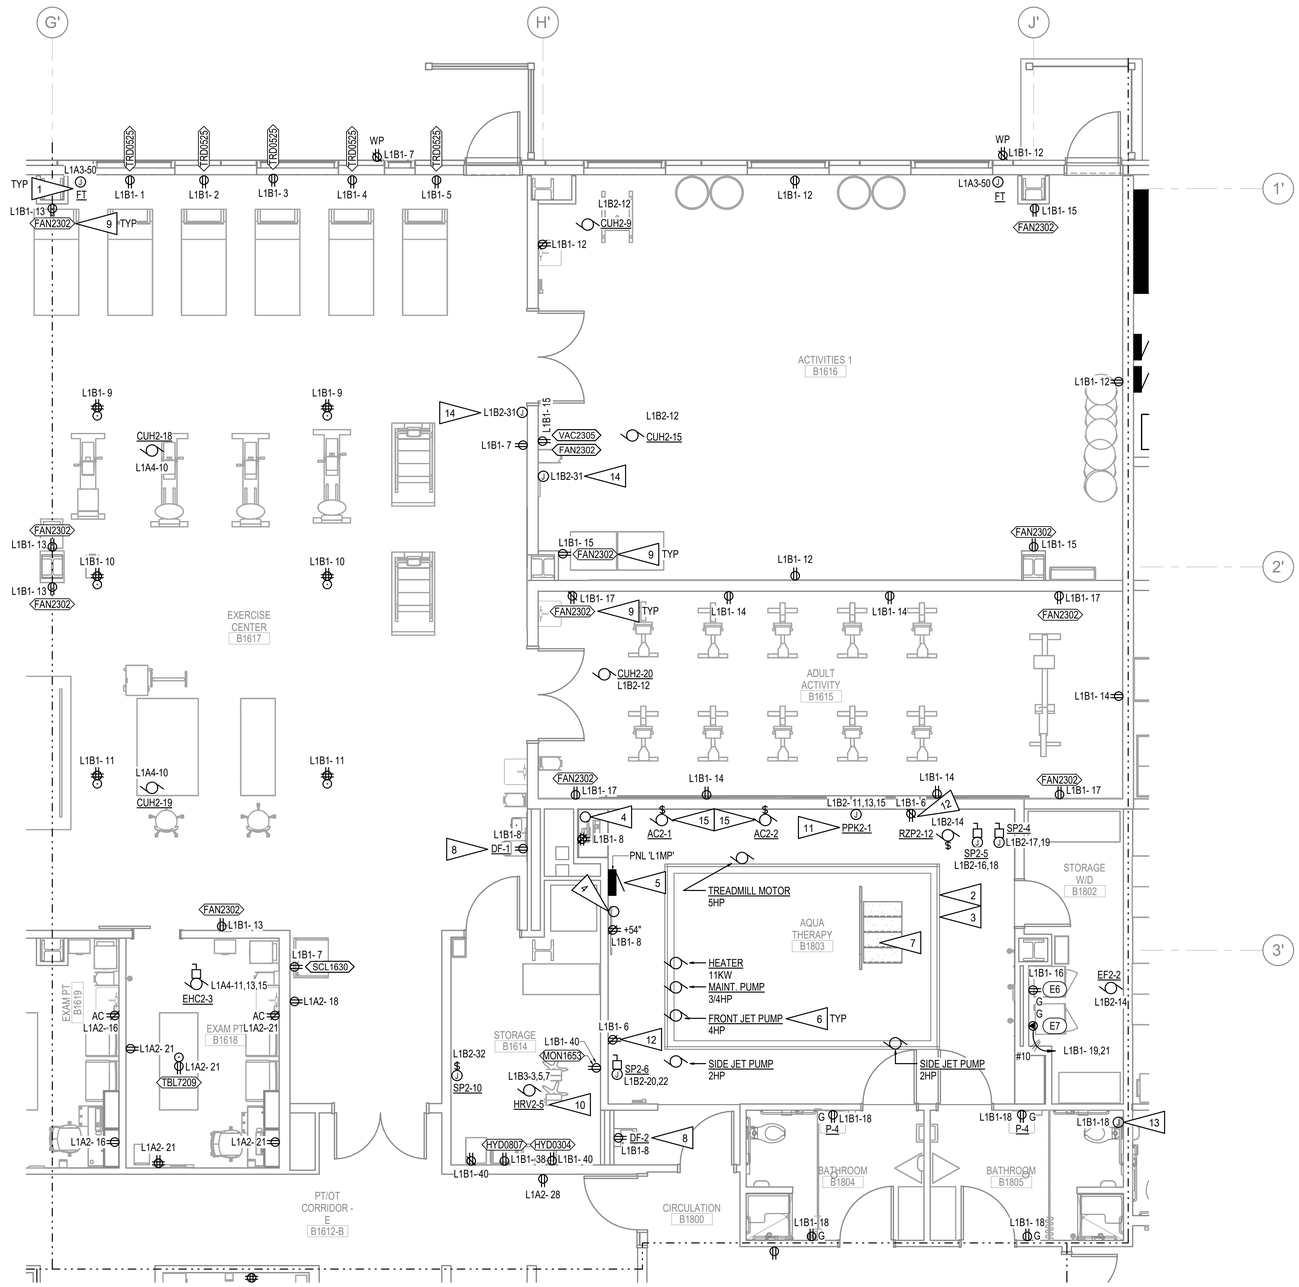

GENERAL NOTES:

A. SEE E301-A1 FOR GENERAL NOTES.

SHEET NOTES: <#>


1. PROVIDE 120V CONNECTION ABOVE CEILING TO FINTUBE. COORDINATE WITH MECHANICAL FOR EXACT LOCATIONS AND RUN LENGTHS. CONCEAL ALL CONDUIT IN CEILING, COORDINATE WITH CEILING TYPE.
2. BOND POOL SHELL IN ACCORDANCE WITH NEC 680.26(B)(1). BOND POOL PERIMETER SURFACE EXTENDING 3FT HORIZONTALLY FROM POOL IN ACCORDANCE WITH NEC 680.26(B)(2). ALL BONDS SHALL BE A MINIMUM OF #8 AWG CU.
3. BOND ALL METALLIC POOL COMPONENTS, UNDERWATER CAMERAS, UNDERWATER LIGHTING, METAL FITTINGS, ELECTRICAL EQUIPMENT, AND FIXED METAL PARTS AS DESCRIBED IN NEC 680.26(B)(3) THROUGH (B)(7). ALL BONDS SHALL BE A MINIMUM OF #8 AWG CU
4. PROVIDE 3"C FROM HMI CONSOLE TO MECHANICAL PIT BELOW FOR LOW VOLTAGE CABLES PROVIDED BY HYDROWORKS. CONDUIT SHALL BE STRAIGHT WITH LONG SWEEPS AND NOT UTILIZE ANY 90° BENDS.
5. HYDROWORKS 100A, 120/208V, 3Ø CONTROL PANEL LOCATED BELOW DECK IN MECHANICAL PIT. PANEL TO BE FURNISHED BY OTHERS. CONTRACTOR SHALL PROVIDE CONDUIT AND WIRING TO PANEL LOCATION. COORDINATE WITH SHOP DRAWINGS FOR EXACT LOCATION PRIOR TO ROUGH-IN.
6. EQUIPMENT SHALL BE POWERED FROM HYDROWORKS CONTROL PANEL. CONTRACTOR SHALL PROVIDE CONDUIT, WIRING, CONTROLS, ETC. AS REQUIRED BY SHOP DRAWINGS FROM CONTROL PANEL TO ALL EQUIPMENT. COORDINATE WITH SITE SPECIFIC SHOP DRAWINGS FOR EQUIPMENT CONNECTION AND ELECTRICAL REQUIREMENTS.
7. MECHANICAL PIT AND AQUATHERAPY B1803 IS A CORROSIVE ENVIRONMENT, ALL WIRING METHODS SHALL BE LISTED AND IDENTIFIED FOR USE IN SUCH AREAS. PROVIDE RMC, IMC, OR RIGID PVC.
8. PROVIDE GFCI PROTECTION FOR RECEPTACLE VIA UPSTREAM GFCI RECEPTACLE.
9. COORDINATE EXACT FAN RECEPTACLE MOUNTING HEIGHT WITH ARCHITECTURAL PRIOR TO ROUGH-IN.
10. ELECTRICAL FEEDER TO HRV WILL CONNECT TO ELECTRIC HEATER IN UNIT. CONTRACTOR SHALL ALSO PROVIDE CONNECTION FROM ELECTRIC HEATER TO UNIT IN ACCORDANCE WITH MANUFACTURER'S INSTRUCTIONS.
11. FUSED DISCONNECT PROVIDED BY MECHANICAL INSTALLED BY ELECTRICAL.
12. RECEPTACLE LOCATED IN PIT BELOW. COORDINATE WITH MECHANICAL EQUIPMENT TO AVOID CONFLICTS.
13. JUNCTION BOX FOR CONNECTION TO ELECTRICALLY OPERATED FLUSH VALVES IN B1703, B1804 AND B1805. COORDINATE WITH MECHANICAL FOR EXACT LOCATION PRIOR TO ROUGH-IN.
14. JUNCTION BOX FOR CONNECTION TO MECHANICAL TRENCH HEATER. COORDINATE WITH MECHANICAL FOR EXACT LOCATION PRIOR TO ROUGH-IN.
15. MECHANICAL EQUIPMENT LOCATED IN PIT BELOW AND POWERED BY ROOFTOP CONDENSING UNIT. SEE 1/E502.

1 LEVEL 1 - ENLARGED POWER PLAN SECTOR - B1

0' 2' 4' 8' 16'

SCALE: 1/4" = 1'-0"

KEYPLAN

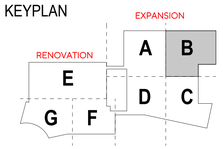

nbbj

KPB ARCHITECTS

RSA Engineering, Inc.
MECHANICAL AND ELECTRICAL CONSULTING ENGINEERS
670 West Fireweed Lane, Suite 200
Anchorage, AK 99503
Phone (907) 276-0521
Corporate No.: AEC0342

PRIME & ARCHITECT OF RECORD
KPB Architects, Inc.
500 L Street, STE 400, Anchorage, AK 99501
PH 907-274-7443

DESIGN ARCHITECT & MEDICAL PLANNER
NBBJ, Inc.
223 Yale Avenue North, Seattle, WA 98109
PH 206-223-5555

CIVIL ENGINEER
EBSC Engineering, LLC
11301 Olive Lane, Anchorage, AK 99515
PH 907-222-1085

STRUCTURAL ENGINEER
Reid Middleton, Inc.
4300 B Street, STE 302, Anchorage, AK 99503
PH 907-562-3439

MECHANICAL & ELECTRICAL ENGINEERS
RSA Engineering, Inc.
670 Fireweed Lane, STE 200, Anchorage, AK 99503
PH 907-276-0521

MEDICAL EQUIPMENT PLANNER
i-Science
20280 North 59th Avenue, STE 115-45, Glendale, AZ 85310
PH 614-406-6046

ACOUSTICAL ENGINEER
Tenor Engineering Group
811 1st Ave, Seattle, WA 98104
PH 206-899-5450

KITCHEN CONSULTANT
Young Caruso
8055 East Tufts Avenue, STE 1320, Denver, CO 80237
PH 303-649-1600

COST ESTIMATOR
JMB Consulting Group LLC
4320 29th Avenue West, Seattle, WA 98199
PH 206-708-7280

WIND & SNOW DRIFT CONSULTANTS
RWDI
600 Southgate Drive, Guelph, Ontario, N1G 4P6
PH 519-823-1316

STATE OF ALASKA
STEVEN BASSLER
EE-15384
REGISTERED PROFESSIONAL ENGINEER

Southcentral Foundation

Benteh Nuutah Valley Native Primary Care Center Expansion

1001 S Knik Goose Bay Rd,
Wasilla, AK 99654

PERMIT DRAWINGS

REVISIONS


MARK	DATE	DESCRIPTION

SCALE	1/4" = 1'-0"
PROJECT ENGINEER	SLKB,CSZ
PROJECT NUMBER	M2209
DATE	01/23/2026
SHEET NAME	LEVEL 1 - ENLARGED POWER PLAN SECTOR - B1
SHEET NUMBER	E301-B1

1/21/2026 5:56:20 PM
C:\Users\Connor Zietlow\Documents\M2209_ESERIES_CENTRAL_R24_cziellow.rvt

E301-B1

ARCH E1, FULL SIZE: 30"X42" - HALF SIZE: 15"x21"

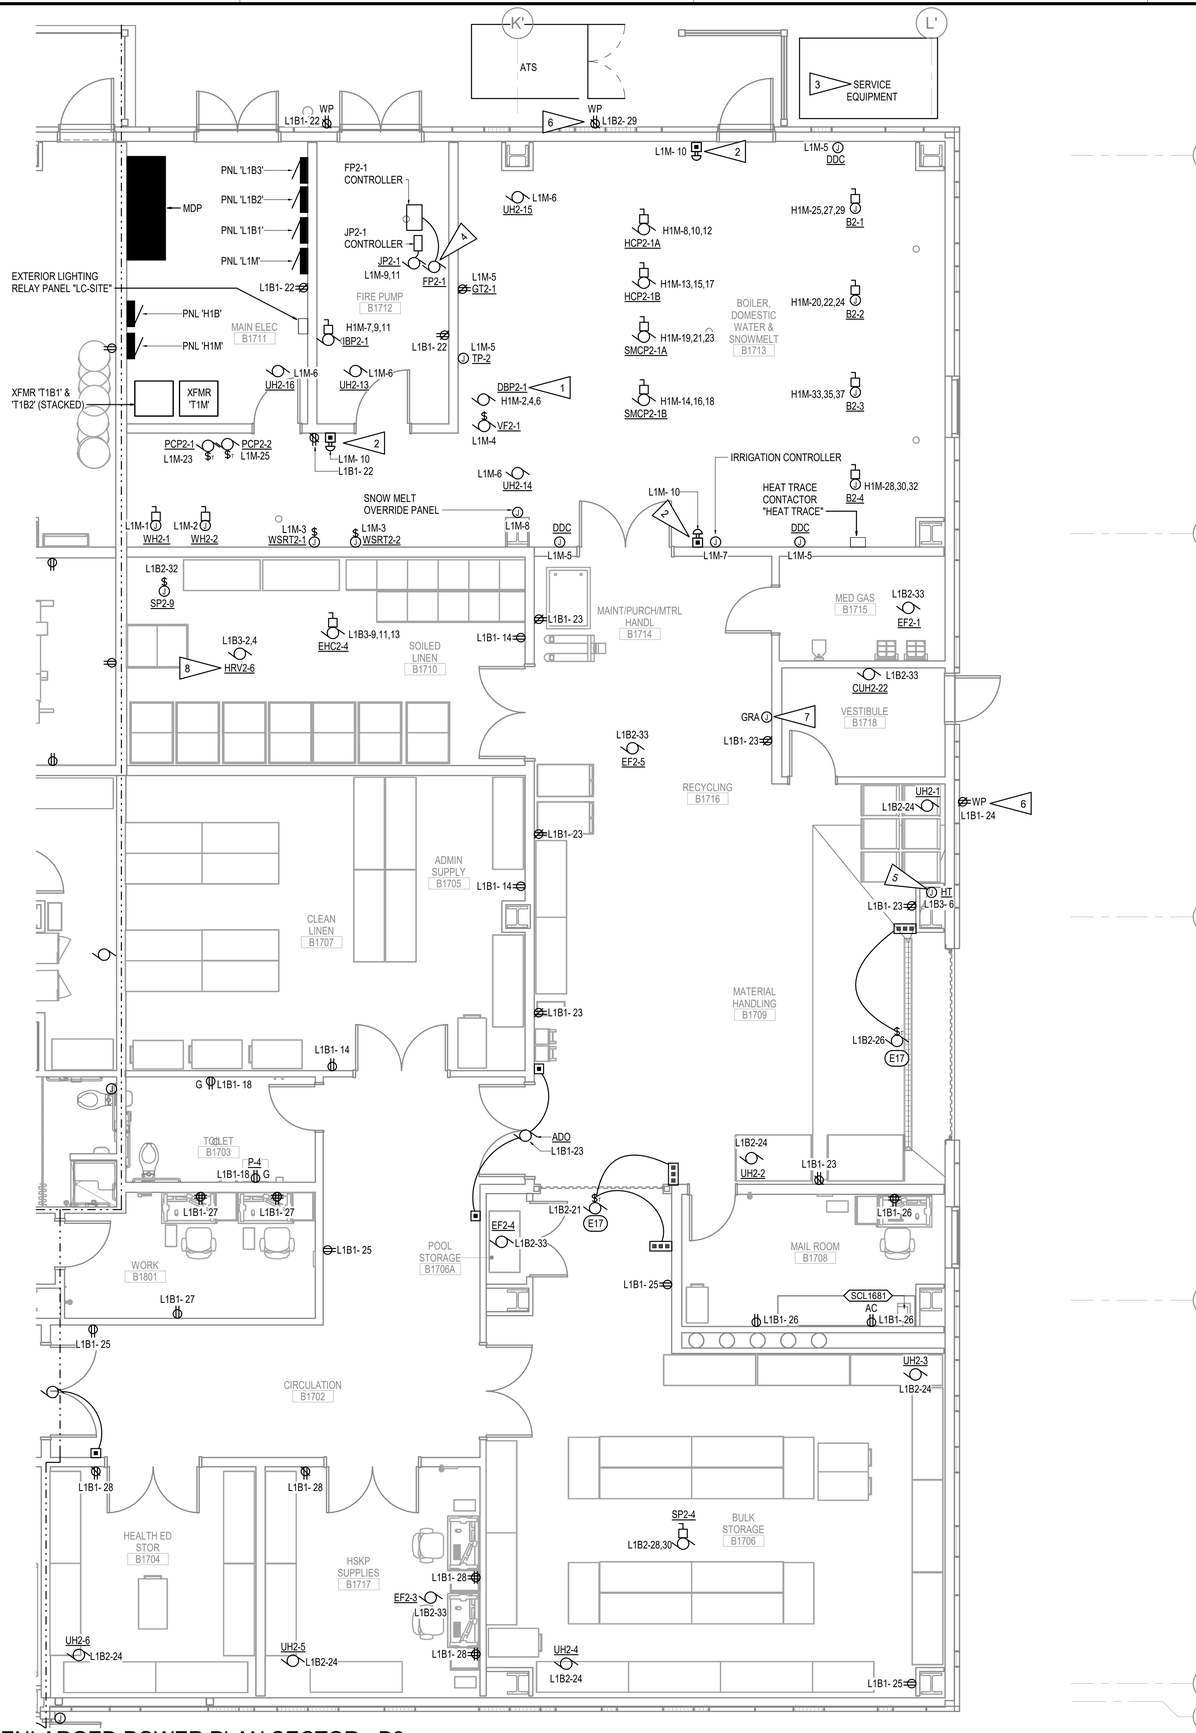

1 LEVEL 1 - ENLARGED POWER PLAN SECTOR - B2

SCALE: 1/4" = 1'-0"

0' 2' 4' 8' 16'


GENERAL NOTES:

A. SEE E301-A1 FOR GENERAL NOTES.

SHEET NOTES:

1. EQUIPMENT PROVIDED WITH DISCONNECT SWITCH.
2. EMERGENCY BOILER SHUTDOWN PUSHBUTTON TO SHUNT TRIP BOILER BREAKERS.
3. ELECTRICAL SERVICE ENTRANCE, SEE 1/E603 FOR ONE-LINE DIAGRAM.
4. SEE ONE-LINE DIAGRAM FOR ELECTRICAL DETAILS.
5. JUNCTION BOX FOR OVERFLOW RAIN LEADER HEAT TRACE. ROUTE CIRCUIT THROUGH CONTACTOR IN ROOM B1713. SEE 3/E605 FOR DETAILS.
6. CONTRACTOR TO PROVIDE LABELING TO INDICATE RECEPTACLE IS ON DEDICATED 20A CIRCUIT FOR MAINTENANCE USE.
7. PROVIDE HARDWIRED CONNECTION TO THE BUILDING AUTOMATION SYSTEM FOR ANNUNCIATION GENERATOR RUNNING STATUS AND FAULT STATUS.
8. ELECTRICAL FEEDER TO HRV WILL CONNECT TO ELECTRIC HEATER IN UNIT. CONTRACTOR SHALL ALSO PROVIDE CONNECTION FROM ELECTRIC HEATER TO UNIT IN ACCORDANCE WITH MANUFACTURER'S INSTRUCTIONS.

KEYPLAN

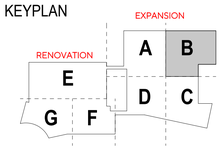

nbbj

KPB ARCHITECTS

RSA Engineering, Inc.
MECHANICAL AND ELECTRICAL CONSULTING ENGINEERS
670 West Fireweed Lane, Suite 200
Anchorage, AK 99503
Phone (907) 276-0521
Corporate No.: AEC0342

PRIME & ARCHITECT OF RECORD
KPB Architects, Inc.
500 L Street, STE 400, Anchorage, AK 99501
PH 907-274-7443

DESIGN ARCHITECT & MEDICAL PLANNER
NBBJ, Inc.
223 Yale Avenue North, Seattle, WA 98109
PH 206-223-5555

CIVIL ENGINEER
EBSC Engineering, LLC
11301 Olive Lane, Anchorage, AK 99515
PH 907-222-1085

STRUCTURAL ENGINEER
Reid Middleton, Inc.
4300 B Street, STE 302, Anchorage, AK 99503
PH 907-562-3439

MECHANICAL & ELECTRICAL ENGINEERS
RSA Engineering, Inc.
670 Fireweed Lane, STE 200, Anchorage, AK 99503
PH 907-276-0521

MEDICAL EQUIPMENT PLANNER
i-Science
20280 North 59th Avenue, STE 115-45, Glendale, AZ 85310
PH 614-406-6046

ACOUSTICAL ENGINEER
Tenor Engineering Group
811 1st Ave, Seattle, WA 98104
PH 206-899-5450

KITCHEN CONSULTANT
Young Caruso
8055 East Tufts Avenue, STE 1320, Denver, CO 80237
PH 303-649-1600

COST ESTIMATOR
JMB Consulting Group LLC
4320 29th Avenue West, Seattle, WA 98199
PH 206-708-7280

WIND & SNOW DRIFT CONSULTANTS
RWDI
600 Southgate Drive, Guelph, Ontario, N1G 4P6
PH 519-823-1316

STATE OF ALASKA
14TH
STEVEN BASSLER
EE-15384
REGISTERED PROFESSIONAL ENGINEER

Southcentral Foundation

Benteh Nuutah Valley Native Primary Care Center Expansion

1001 S Knik Goose Bay Rd,
Wasilla, AK 99654

PERMIT DRAWINGS

REVISIONS

MARK	DATE	DESCRIPTION

SCALE: 1/4" = 1'-0"	PROJECT ENGINEER: SLKB,CSZ
PROJECT NUMBER: M2209	
DATE: 01/23/2026	


SHEET NAME
LEVEL 1 - ENLARGED POWER PLAN SECTOR - B2

SHEET NUMBER
E301-B2

1/21/2026 5:56:22 PM
C:\Users\Connor.Zietlow\Documents\M2209_ESERIES_CENTRAL_R24_czietlow.rvt

E301-B2

ARCH E1, FULL SIZE: 30"x42" - HALF SIZE: 15"x21"

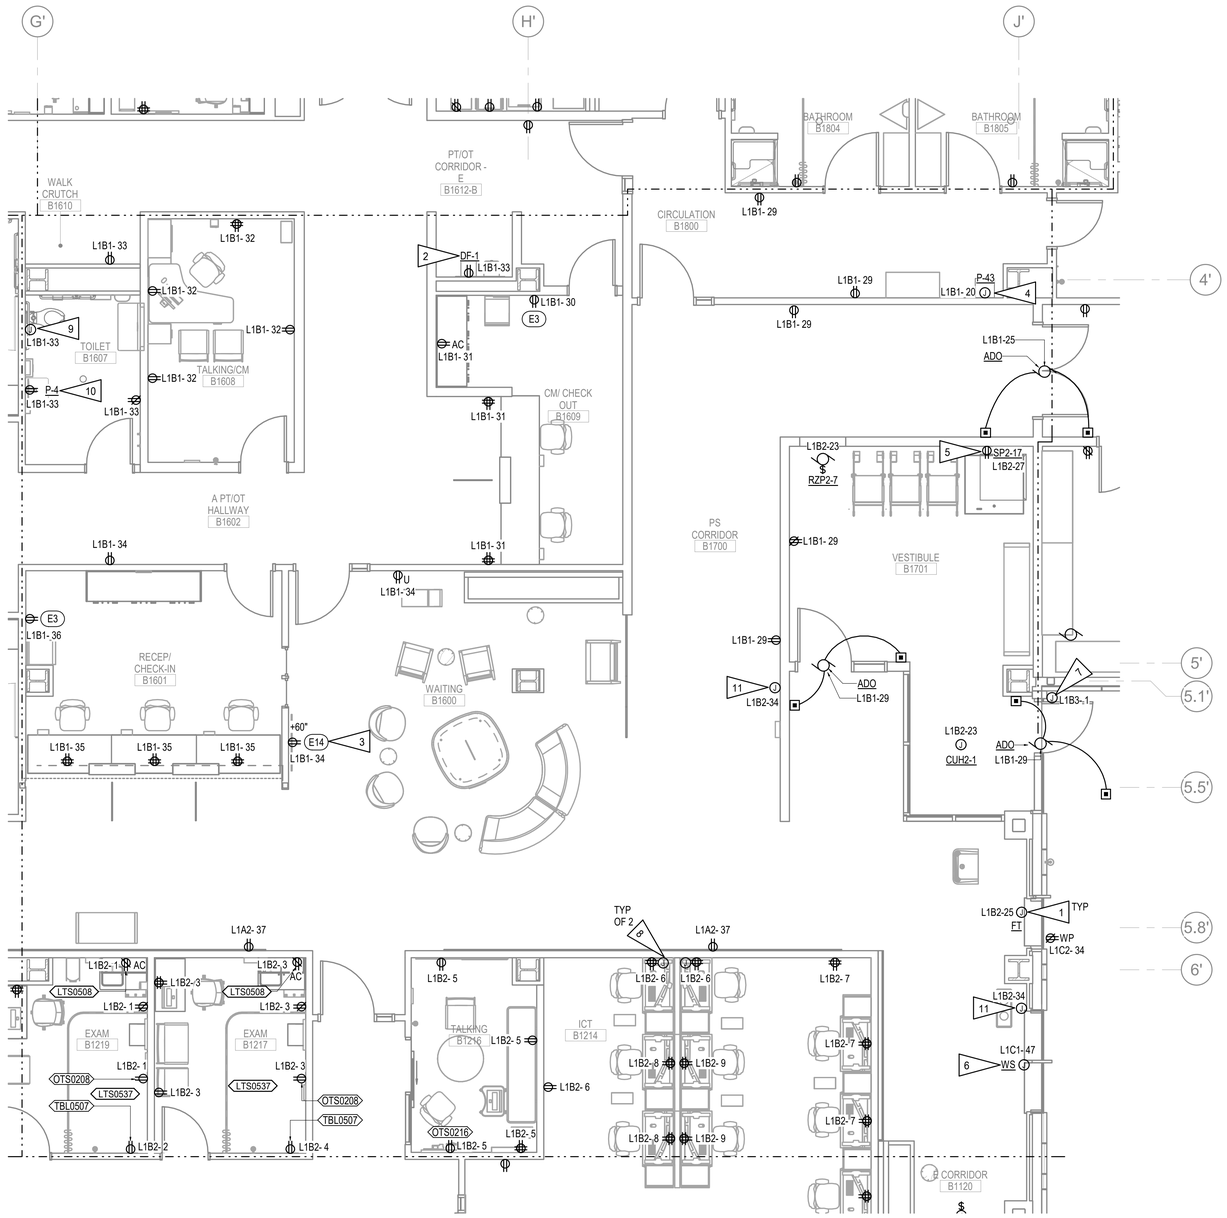

1 LEVEL 1 - ENLARGED POWER PLAN SECTOR - B3

SCALE: 1/4" = 1'-0"

0' 2' 4' 8' 16'


GENERAL NOTES:

A. SEE E301-A1 FOR GENERAL NOTES.

SHEET NOTES:

1. PROVIDE 120V CONNECTION ABOVE CEILING TO FINTUBE. COORDINATE WITH MECHANICAL FOR EXACT LOCATIONS AND RUN LENGTHS. CONCEAL ALL CONDUIT IN CEILING, COORDINATE WITH CEILING TYPE.
2. PROVIDE GFCI PROTECTION FOR RECEPTACLE VIA UPSTREAM GFCI RECEPTACLE.
3. PROVIDE RECEPTACLE LOCATED IN RECESSED AV BOX WITH TELECOM OUTLET BEHIND TV. COORDINATE WITH ARCHITECTURAL ELEVATIONS PRIOR TO ROUGH-IN.
4. COORDINATE EXACT MOUNTING HEIGHT OF SWIMSUIT EXTRACTOR WITH EQUIPMENT PROVIDED AND ARCHITECTURAL ELEVATIONS PRIOR TO ROUGH-IN.
5. COORDINATE EXACT RECEPTACLE MOUNTING LOCATION WITH MECHANICAL PRIOR TO ROUGH-IN.
6. PROVIDE 120V CONNECTION TO MOTORIZED 'WINDOW SHADES' TO BE CONTROLLED BY CONTROL STATION IN AREA C.
7. JUNCTION BOX FOR 12W/FT CANOPY SNOWMELT HEAT TRACE. ROUTE CIRCUIT THROUGH HEAT TRACE CONTACTOR IN ROOM B1713, SEE 1/E301-B2. HEAT TRACE SHALL BE ROUTED DOWN FACIA FACE IN NORTHWEST CORNER AND ALONG TOPSIDE OF CANOPY IN ZIG ZAG PATTERN TO PREVENT BUILD UP OF SNOW ON GLAZING SYSTEM AND FACILITATE DRAINAGE OF WATER. HEAT TRACE SHALL BE ROUTED IN LENGTH NOT TO EXCEED 125 FEET.
8. JUNCTION BOX FOR POWER CONNECTION TO RECEPTACLES PROVIDED WITH CASEWORK. CONTRACTOR SHALL PROVIDE HARDWIRED CONNECTION TO FURNITURE POWER WHIPS PROVIDED BY FURNITURE PROVIDER. RECEPTACLE LOCATIONS NOT ON WALLS ARE SHOWN FOR APPROXIMATE DEVICE QUANTITIES FOR CONTRACTOR CONVENIENCE ONLY. COORDINATE WITH FURNITURE SUPPLIER FOR EXACT CONNECTION LOCATION PRIOR TO SETTING JUNCTION BOX.
9. JUNCTION BOX FOR CONNECTION TO ELECTRICALLY OPERATED FLUSH VALVE IN ROOM. COORDINATE WITH MECHANICAL FOR EXACT LOCATION PRIOR TO ROUGH-IN.
10. RECEPTACLE SHALL BE PROVIDED GFCI PROTECTION FROM UPSTREAM GFCI RECEPTACLE IN ROOM.
11. JUNCTION BOX FOR CONNECTION TO MECHANICAL TRENCH HEATER. COORDINATE WITH MECHANICAL FOR EXACT LOCATION PRIOR TO ROUGH-IN.

KEYPLAN

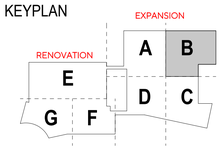

nbbj

KPB ARCHITECTS

RSA Engineering, Inc.
MECHANICAL AND ELECTRICAL CONSULTING ENGINEERS
670 West Fireweed Lane, Suite 200
Anchorage, AK 99503
Phone (907) 276-0521
Corporate No.: AEC0342

PRIME & ARCHITECT OF RECORD
KPB Architects, Inc.
500 L Street, STE 400, Anchorage, AK 99501
PH 907-274-7443

DESIGN ARCHITECT & MEDICAL PLANNER
NBBJ, Inc.
223 Yale Avenue North, Seattle, WA 98109
PH 206-223-5555

CIVIL ENGINEER
EBSC Engineering, LLC
11301 Olive Lane, Anchorage, AK 99515
PH 907-222-1085

STRUCTURAL ENGINEER
Reid Middleton, Inc.
4300 B Street, STE 302, Anchorage, AK 99503
PH 907-562-3439

MECHANICAL & ELECTRICAL ENGINEERS
RSA Engineering, Inc.
670 Fireweed Lane, STE 200, Anchorage, AK 99503
PH 907-276-0521

MEDICAL EQUIPMENT PLANNER
i-Science
20280 North 59th Avenue, STE 115-45, Glendale, AZ 85310
PH 614-406-6046

ACOUSTICAL ENGINEER
Tenor Engineering Group
811 1st Ave, Seattle, WA 98104
PH 206-899-5450

KITCHEN CONSULTANT
Young Caruso
8055 East Tufts Avenue, STE 1320, Denver, CO 80237
PH 303-649-1600

COST ESTIMATOR
JMB Consulting Group LLC
4320 29th Avenue West, Seattle, WA 98199
PH 206-708-7280

WIND & SNOW DRIFT CONSULTANTS
RWDI
600 Southgate Drive, Guelph, Ontario, N1G 4P6
PH 519-823-1316

STATE OF ALASKA
STEVEN BASSLER
EE-151384
REGISTERED PROFESSIONAL ENGINEER

Southcentral Foundation

Benteh Nuutah Valley Native Primary Care Center Expansion

1001 S Knik Goose Bay Rd,
Wasilla, AK 99654

PERMIT DRAWINGS

REVISIONS

MARK	DATE	DESCRIPTION

SCALE: 1/4" = 1'-0"	PROJECT ENGINEER: SLKB,CSZ
PROJECT NUMBER: M2209	
DATE: 01/23/2026	


SHEET NAME
LEVEL 1 - ENLARGED POWER PLAN SECTOR - B3

SHEET NUMBER
E301-B3

1/21/2026 5:56:24 PM
C:\Users\Connor.Zietlow\Documents\M2209_ESERIES_CENTRAL_R24_czietlow.rvt

E301-B3

ARCH E1, FULL SIZE: 30"x42" - HALF SIZE: 15"x21"

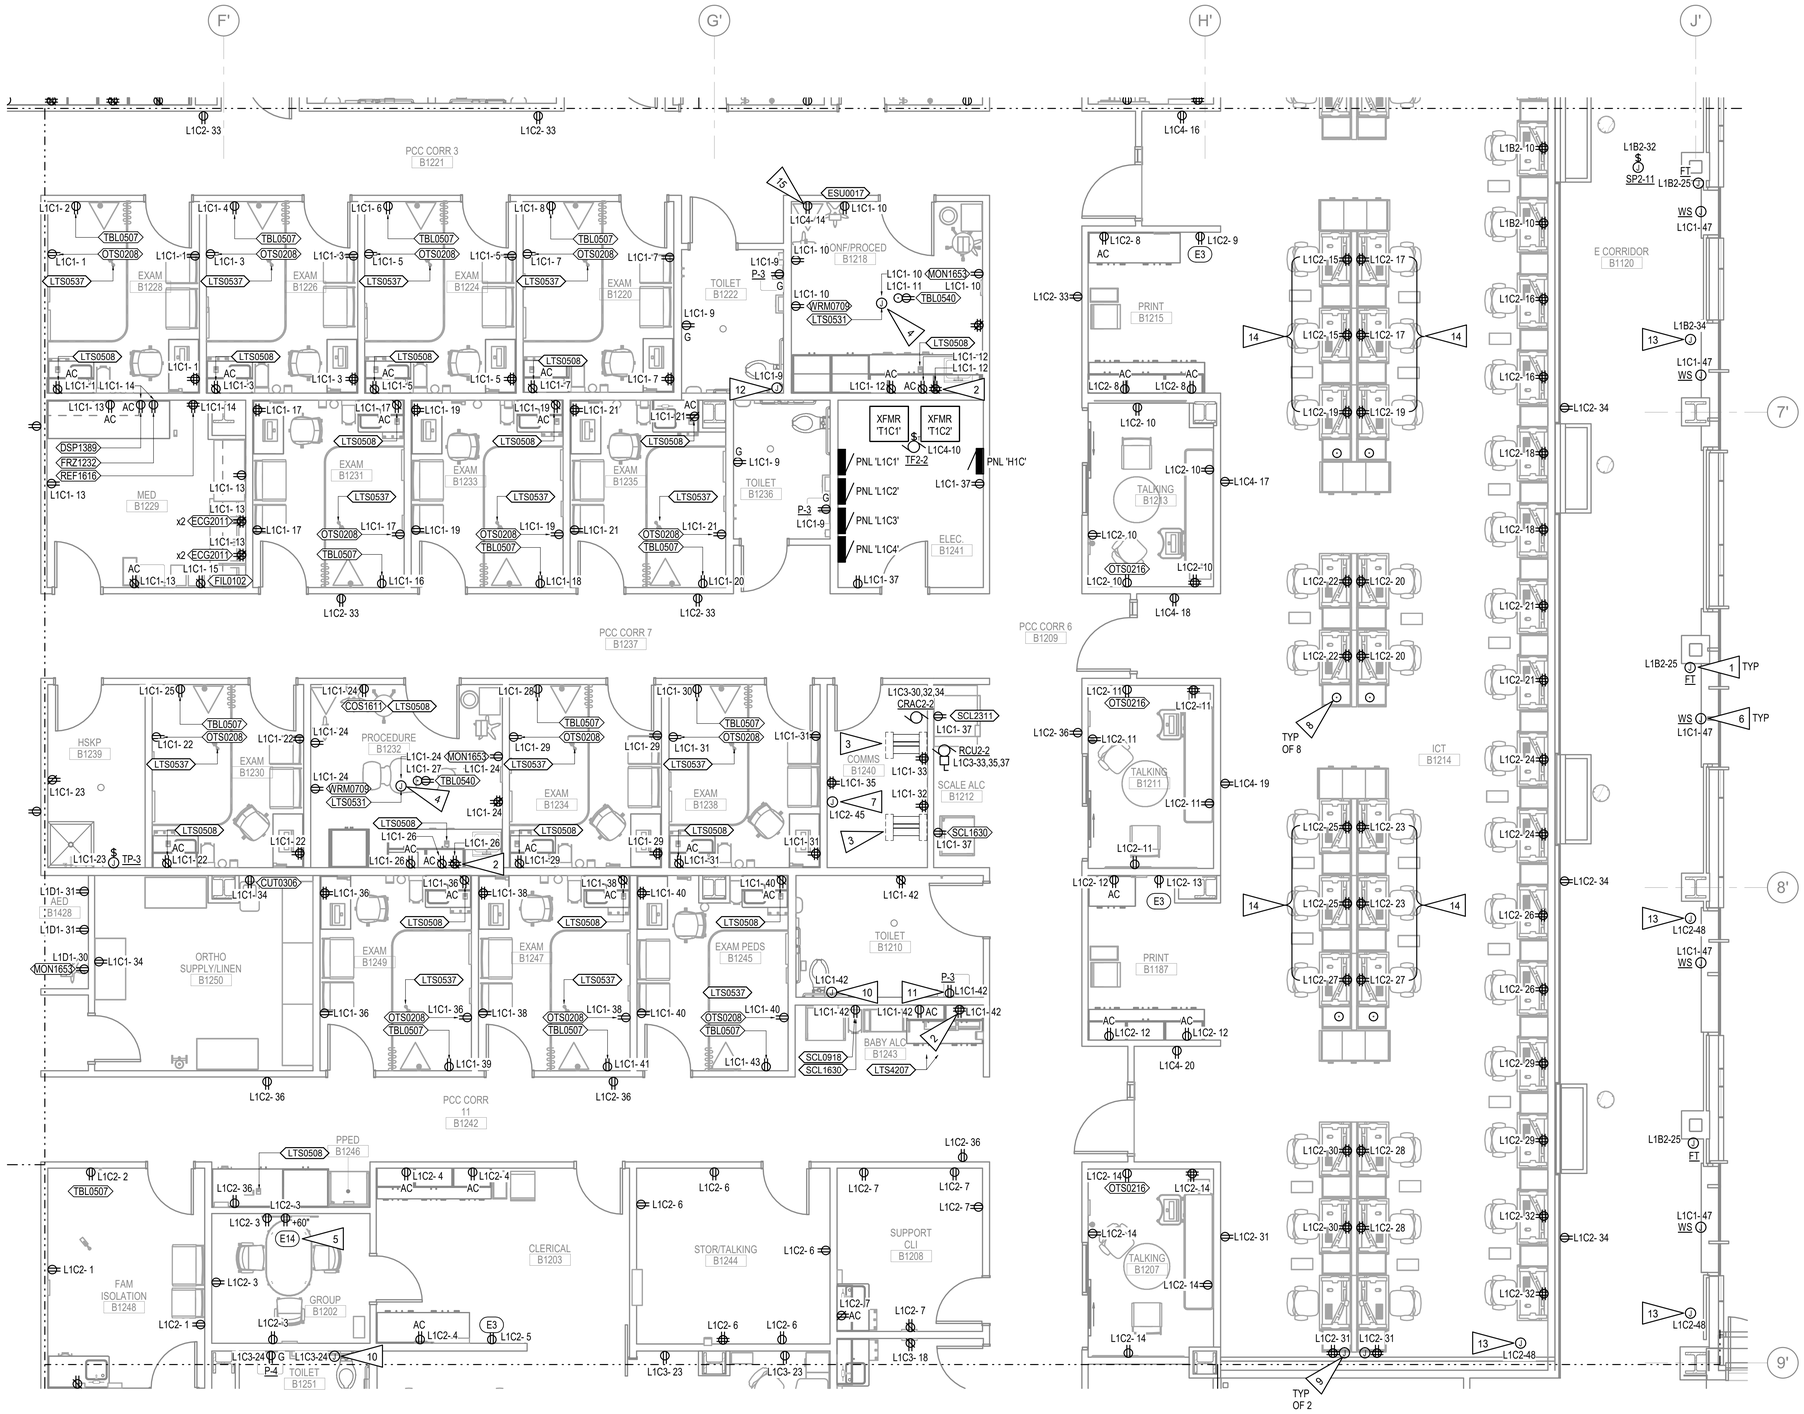

GENERAL NOTES:

A. SEE E301-A1 FOR GENERAL NOTES.

SHEET NOTES: <#>


1. PROVIDE 120V CONNECTION ABOVE CEILING TO FINTUBE. COORDINATE WITH MECHANICAL FOR EXACT LOCATIONS AND RUN LENGTHS. CONCEAL ALL CONDUIT IN CEILING, COORDINATE WITH CEILING TYPE.
2. PROVIDE RECEPTACLE IN UPPER CABINETS, COORDINATE WITH ARCHITECTURAL FOR EXACT MOUNTING HEIGHT.
3. TELECOM RACK LOCATION SHOWN FOR REFERENCE.
4. JUNCTION BOX IN LOCATED IN CEILING FOR CEILING MOUNTED EXAM LIGHT. COORDINATE EXACT LOCATION WITH ARCHITECTURAL PRIOR TO ROUGH-IN.
5. PROVIDE RECEPTACLE LOCATED IN RECESSED AV BOX WITH TELECOM OUTLET BEHIND TV. COORDINATE WITH ARCHITECTURAL ELEVATIONS PRIOR TO ROUGH-IN.
6. PROVIDE 120V CONNECTION TO MOTORIZED 'WINDOW SHADES' TO BE CONTROLLED BY CONTROL STATION IN AREA C.
7. JUNCTION BOX FOR ACCESS CONTROL SYSTEM EQUIPMENT IN ROOM. COORDINATE WITH SYSTEM INSTALLER FOR LOCATION PRIOR TO ROUGH-IN.
8. FLOORBOX CONTAINING POWER AND DATA FOR CONNECTION TO CASEWORK. CONTRACTOR SHALL PROVIDE HARDWIRED CONNECTION TO FURNITURE POWER WHIPS PROVIDED BY FURNITURE PROVIDER. RECEPTACLE LOCATIONS ARE SHOWN FOR APPROXIMATE DEVICE QUANTITIES FOR CONTRACTOR CONVENIENCE ONLY. COORDINATE WITH FURNITURE SUPPLIER FOR EXACT CONNECTION LOCATION PRIOR TO SETTING FLOOR BOX.
9. JUNCTION BOX FOR POWER CONNECTION TO RECEPTACLES PROVIDED WITH CASEWORK. CONTRACTOR SHALL PROVIDE HARDWIRED CONNECTION TO FURNITURE POWER WHIPS PROVIDED BY FURNITURE PROVIDER. RECEPTACLE LOCATIONS ARE SHOWN NOT ON WALLS FOR APPROXIMATE DEVICE QUANTITIES FOR CONTRACTOR CONVENIENCE ONLY. COORDINATE WITH FURNITURE SUPPLIER FOR EXACT CONNECTION LOCATION PRIOR TO SETTING JUNCTION BOX.
10. JUNCTION BOX FOR CONNECTION TO ELECTRICALLY OPERATED FLUSH VALVE IN ROOM. COORDINATE WITH MECHANICAL FOR EXACT LOCATION PRIOR TO ROUGH-IN.
11. RECEPTACLE SHALL BE PROVIDED GFCI PROTECTION FROM UPSTREAM GFCI RECEPTACLE IN ROOM.
12. JUNCTION BOX FOR CONNECTION TO ELECTRICALLY OPERATED FLUSH VALVES IN B1222 AND B1236. COORDINATE WITH MECHANICAL FOR EXACT LOCATION PRIOR TO ROUGH-IN.
13. JUNCTION BOX FOR CONNECTION TO MECHANICAL TRENCH HEATER. COORDINATE WITH MECHANICAL FOR EXACT LOCATION PRIOR TO ROUGH-IN.
14. INTEGRAL FURNITURE WIRING HARNESS HAS SHARED NEUTRALS. PROVIDE HANDLE TIE ON CIRCUITS INDICATED.
15. RECEPTACLE FOR PATIENT CEILING LIFT MOTOR. COORDINATE WITH LIFT INSTALLER FOR EXACT LOCATION PRIOR TO ROUGH-IN.

1 LEVEL 1 - ENLARGED POWER PLAN SECTOR - C1

SCALE: 1/4" = 1'-0"

0' 2' 4' 8' 16'

KEYPLAN

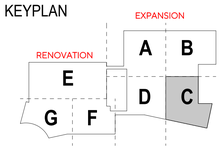

nbbj

KPB ARCHITECTS

RSA Engineering, Inc.
MECHANICAL AND ELECTRICAL CONSULTING ENGINEERS
670 West Fireweed Lane, Suite 200
Anchorage, AK 99503
Phone (907) 276-0521
Corporate No.: AEC0342

PRIME & ARCHITECT OF RECORD
KPB Architects, Inc.
500 L Street, STE 400, Anchorage, AK 99501
PH 907-274-7443

DESIGN ARCHITECT & MEDICAL PLANNER
NBBJ, Inc.
223 Yale Avenue North, Seattle, WA 98109
PH 206-223-5555

CIVIL ENGINEER
EBSC Engineering, LLC
11301 Olive Lane, Anchorage, AK 99515
PH 907-222-1085

STRUCTURAL ENGINEER
Reid Middleton, Inc.
4300 B Street, STE 302, Anchorage, AK 99503
PH 907-562-3439

MECHANICAL & ELECTRICAL ENGINEERS
RSA Engineering, Inc.
670 Fireweed Lane, STE 200, Anchorage, AK 99503
PH 907-276-0521

MEDICAL EQUIPMENT PLANNER
i-Science
20280 North 59th Avenue, STE 115-45, Glendale, AZ 85310
PH 614-406-6046

ACOUSTICAL ENGINEER
Tenor Engineering Group
811 1st Ave, Seattle, WA 98104
PH 206-899-5450

KITCHEN CONSULTANT
Young Caruso
8055 East Tufts Avenue, STE 1320, Denver, CO 80237
PH 303-649-1600

COST ESTIMATOR
JMB Consulting Group LLC
4320 29th Avenue West, Seattle, WA 98199
PH 206-708-7280

WIND & SNOW DRIFT CONSULTANTS
RWDI
600 Southgate Drive, Guelph, Ontario, N1G 4P6
PH 519-823-1316

STATE OF ALASKA
STEVEN BASSLER
EE-151384
REGISTERED PROFESSIONAL ENGINEER

Southcentral Foundation

Benteh Nuutah Valley Native Primary Care Center Expansion

1001 S Knik Goose Bay Rd,
Wasilla, AK 99654

PERMIT DRAWINGS

REVISIONS

MARK	DATE	DESCRIPTION

SCALE	1/4" = 1'-0"
PROJECT ENGINEER	SLKB,CSZ
PROJECT NUMBER	M2209
DATE	01/23/2026


SHEET NAME
LEVEL 1 - ENLARGED POWER PLAN SECTOR - C1

SHEET NUMBER
E301-C1

1/21/2026 6:56:29 PM
C:\Users\Connor.Ziellow\Documents\M2209_ESERIES_CENTRAL_R24_cziellow.rvt

E301-C1

ARCH E1 - FULL SIZE: 30"x42" - HALF SIZE: 15"x21"

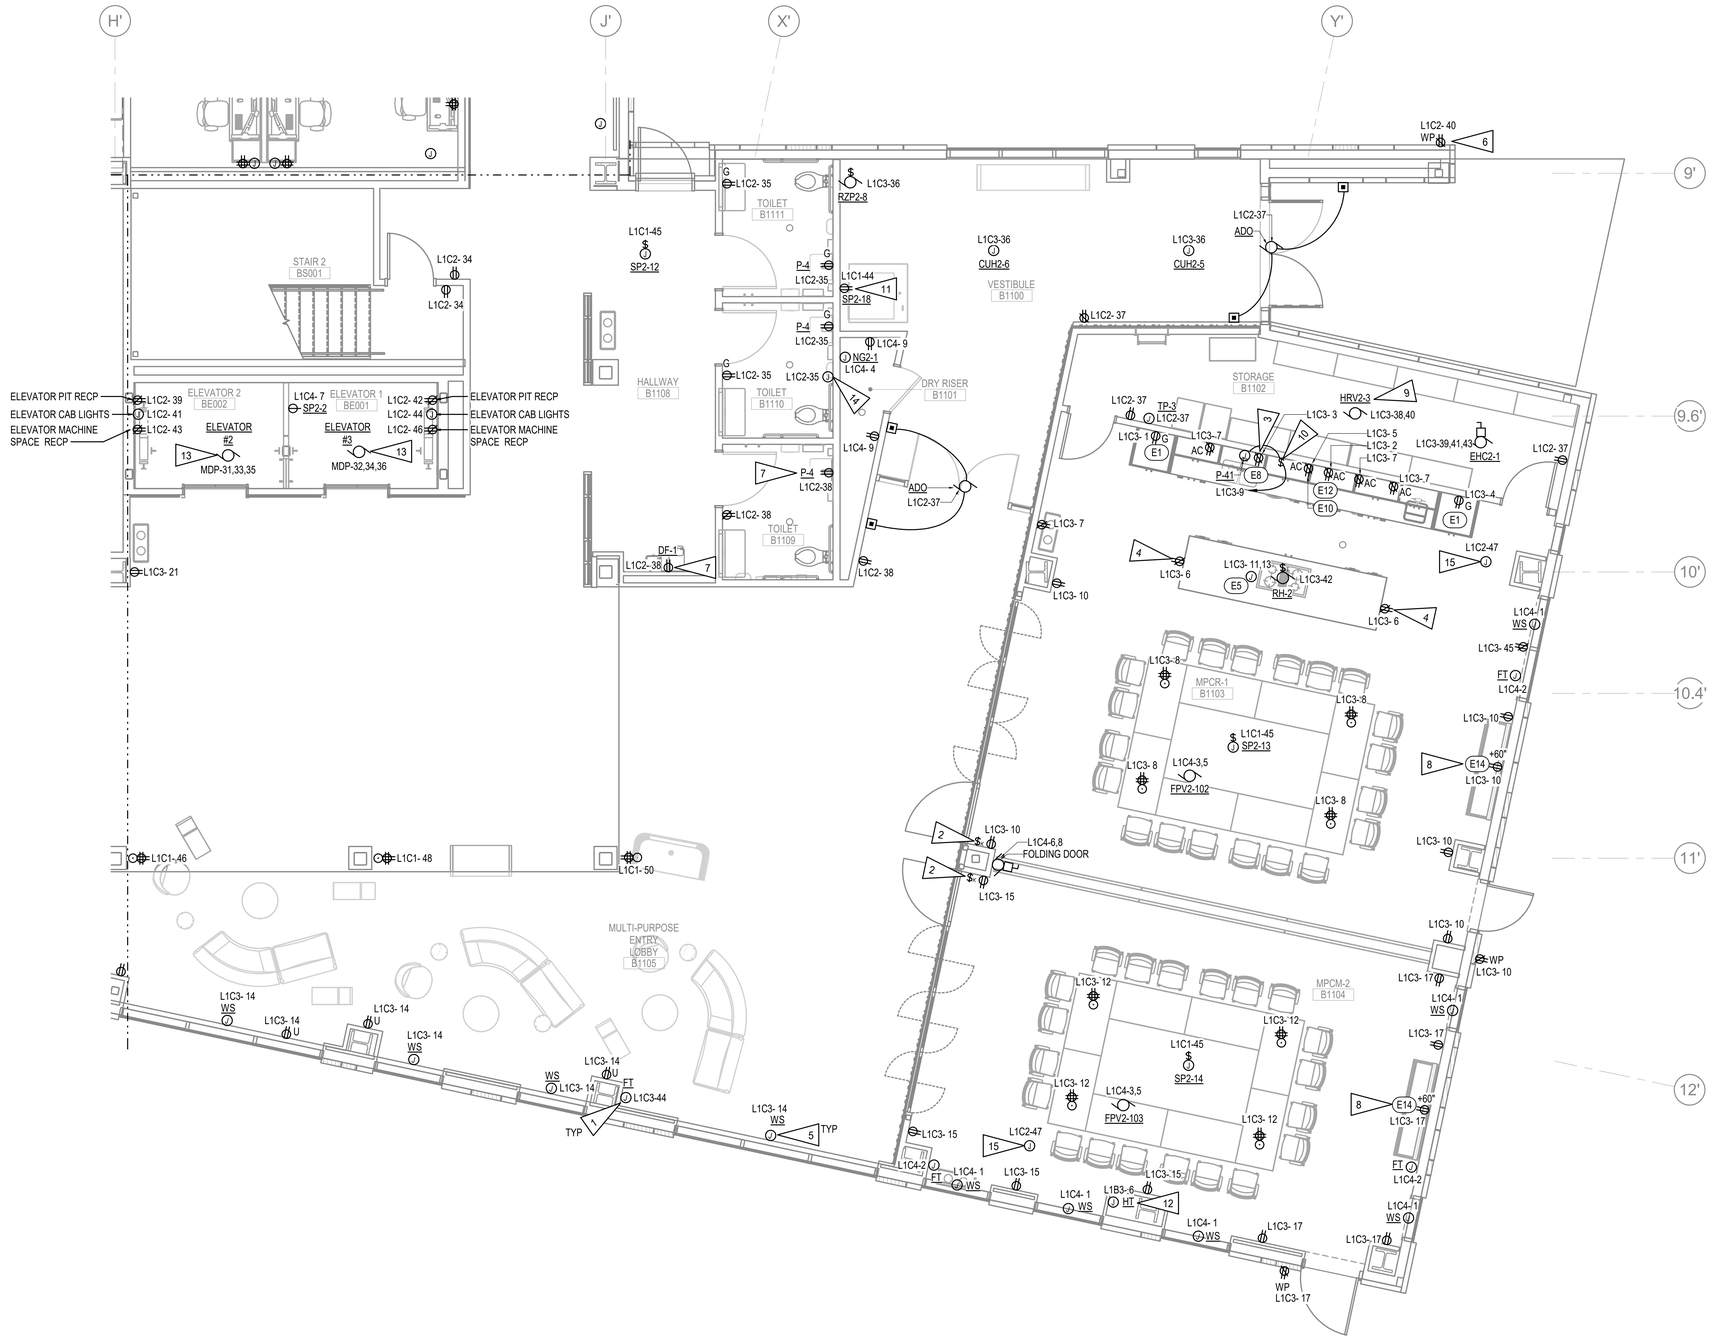

GENERAL NOTES:

A. SEE E301-A1 FOR GENERAL NOTES.

SHEET NOTES:


1. PROVIDE 120V CONNECTION ABOVE CEILING TO FINTUBE. COORDINATE WITH MECHANICAL FOR EXACT LOCATIONS AND RUN LENGTHS. CONCEAL ALL CONDUIT IN CEILING, COORDINATE WITH CEILING TYPE.
2. PROVIDE HARD WIRED CONTROL OF MOTORIZED SHADES IN ROOM.
3. LOCATE DISHWASHER GFCI RECEPTACLE IN A READILY ACCESSIBLE LOCATION.
4. MOUNT RECEPTACLE IN THE SIDE OF ISLAND CABINETRY JUST BELOW THE COUNTERTOP, COORDINATE WITH ARCHITECTURAL FOR EXACT LOCATION PRIOR TO ROUGH-IN.
5. PROVIDE 120V CONNECTION TO MOTORIZED 'WINDOW SHADES' TO BE CONTROLLED BY CONTROL STATION IN AREA C.
6. CONTRACTOR TO PROVIDE LABELING TO INDICATE RECEPTACLE IS ON DEDICATED 20A CIRCUIT FOR MAINTENANCE USE.
7. PROVIDE GFCI PROTECTION FOR RECEPTACLE VIA UPSTREAM GFCI RECEPTACLE.
8. PROVIDE RECEPTACLE LOCATED IN RECESSED AV BOX WITH TELECOM OUTLET BEHIND TV. COORDINATE WITH ARCHITECTURAL ELEVATIONS PRIOR TO ROUGH-IN.
9. ELECTRICAL FEEDER TO HRV WILL CONNECT TO ELECTRIC HEATER IN UNIT. CONTRACTOR SHALL ALSO PROVIDE CONNECTION FROM ELECTRIC HEATER TO UNIT IN ACCORDANCE WITH MANUFACTURER'S INSTRUCTIONS.
10. COORDINATE EXACT SWITCH LOCATION WITH ARCHITECTURAL PRIOR TO ROUGH-IN.
11. COORDINATE EXACT RECEPTACLE MOUNTING LOCATION WITH MECHANICAL PRIOR TO ROUGH-IN.
12. JUNCTION BOX FOR OVERFLOW RAIN LEADER HEAT TRACE. ROUTE CIRCUIT THROUGH CONTACTOR IN ROOM B1713. SEE 3/E605 FOR DETAILS. SEE 1/E301-B2 FOR LOCATION.
13. SEE SHEET E606 FOR ELEVATOR DETAILS.
14. JUNCTION BOX FOR CONNECTION TO ELECTRICALLY OPERATED FLUSH VALVES IN B1109, B1110, AND B1111. COORDINATE WITH MECHANICAL FOR EXACT LOCATION PRIOR TO ROUGH-IN.
15. JUNCTION BOX FOR CONNECTION TO MECHANICAL TRENCH HEATER. COORDINATE WITH MECHANICAL FOR EXACT LOCATION PRIOR TO ROUGH-IN.

1 LEVEL 1 - ENLARGED POWER PLAN SECTOR - C2

SCALE: 1/4" = 1'-0"

0' 2' 4' 8' 16'

KEYPLAN

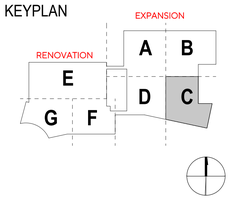

nbbj

KPB ARCHITECTS

RSA Engineering, Inc.
MECHANICAL AND ELECTRICAL CONSULTING ENGINEERS
670 West Fireweed Lane, Suite 200
Anchorage, AK 99503
Phone (907) 276-0521
Corporate No.: AEC0342

PRIME & ARCHITECT OF RECORD
KPB Architects, Inc.
500 L Street, STE 400, Anchorage, AK 99501
PH 907-274-7443

DESIGN ARCHITECT & MEDICAL PLANNER
NBBJ, Inc.
223 Yale Avenue North, Seattle, WA 98109
PH 206-223-5555

CIVIL ENGINEER
EBSC Engineering, LLC
11301 Olive Lane, Anchorage, AK 99515
PH 907-222-1085

STRUCTURAL ENGINEER
Reid Middleton, Inc.
4300 B Street, STE 302, Anchorage, AK 99503
PH 907-562-3439

MECHANICAL & ELECTRICAL ENGINEERS
RSA Engineering, Inc.
670 Fireweed Lane, STE 200, Anchorage, AK 99503
PH 907-276-0521

MEDICAL EQUIPMENT PLANNER
i-Science
20280 North 59th Avenue, STE 115-45, Glendale, AZ 85310
PH 614-406-6046

ACOUSTICAL ENGINEER
Tenor Engineering Group
811 1st Ave, Seattle, WA 98104
PH 206-899-5450

KITCHEN CONSULTANT
Young Caruso
8055 East Tufts Avenue, STE 1320, Denver, CO 80237
PH 303-649-1600

COST ESTIMATOR
JMB Consulting Group LLC
4320 29th Avenue West, Seattle, WA 98199
PH 206-708-7280

WIND & SNOW DRIFT CONSULTANTS
RWDI
600 Southgate Drive, Guelph, Ontario, N1G 4P6
PH 519-823-1316

STATE OF ALASKA
14TH
STEVEN BASSLER
EE-151384
REGISTERED PROFESSIONAL ENGINEER

Southcentral Foundation

Benteh Nuutah Valley Native Primary Care Center Expansion

1001 S Knik Goose Bay Rd,
Wasilla, AK 99654

PERMIT DRAWINGS

REVISIONS

MARK	DATE	DESCRIPTION

SCALE: 1/4" = 1'-0"	PROJECT ENGINEER: SLKB,CSZ
PROJECT NUMBER: M2209	
DATE: 01/23/2026	


SHEET NAME
LEVEL 1 - ENLARGED POWER PLAN SECTOR - C2

SHEET NUMBER
E301-C2

1/21/2026 6:56:32 PM
C:\Users\Connor.Zielklow\Documents\M2209_ESERIES_CENTRAL_R24_czielklow.rvt

E301-C2

ARCH E1 - FULL SIZE: 30"x42" - HALF SIZE: 15"x21"

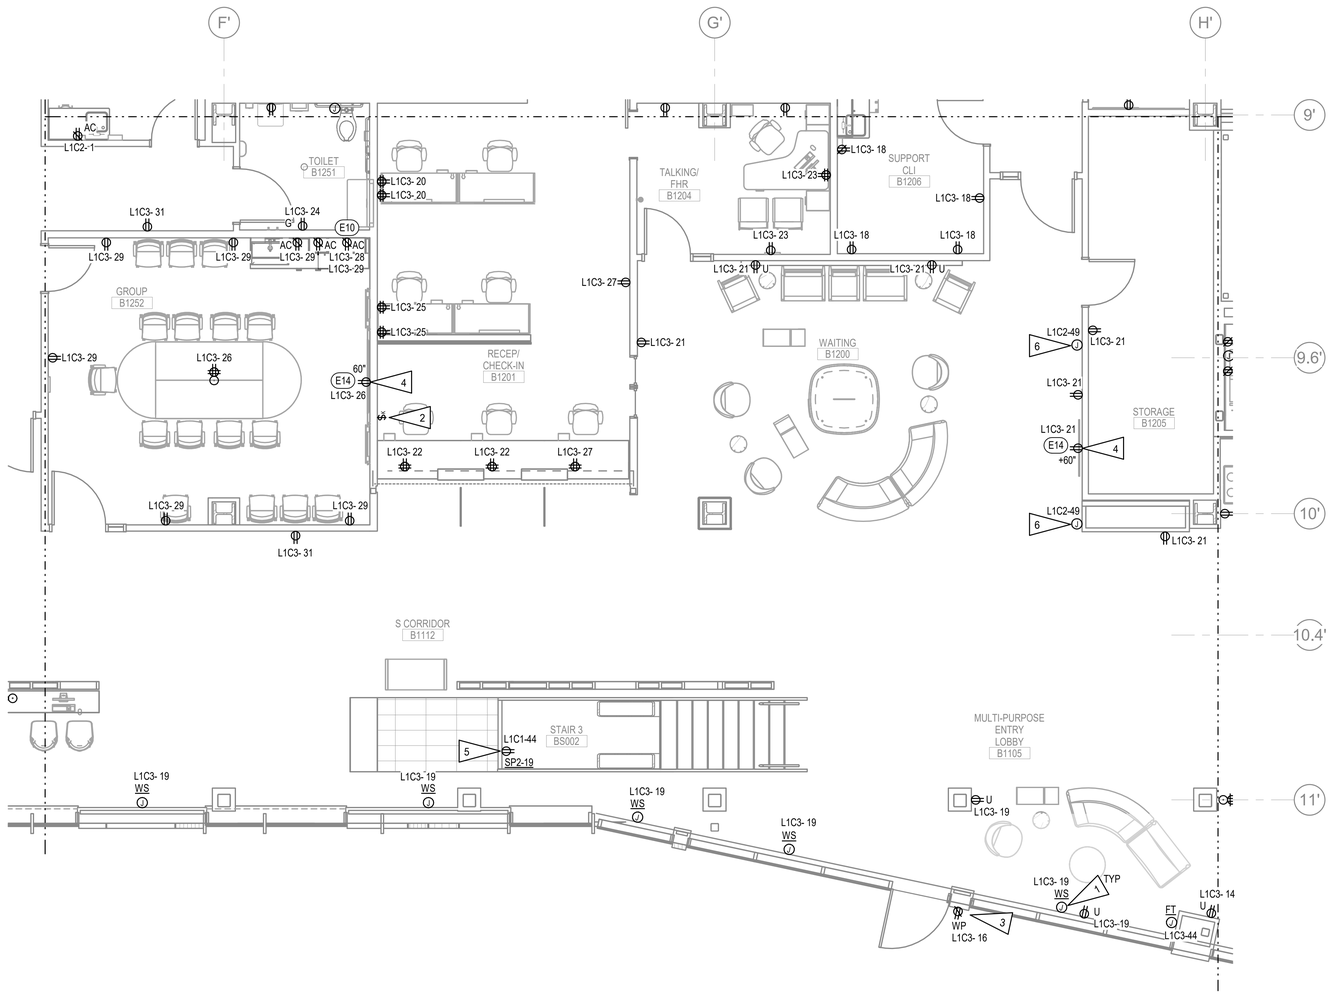

1 LEVEL 1 - ENLARGED POWER PLAN SECTOR - C3

SCALE: 1/4" = 1'-0"

0' 2' 4' 8' 16'


GENERAL NOTES:

A. SEE E301-A1 FOR GENERAL NOTES.

SHEET NOTES: <#>

1. PROVIDE 120V CONNECTION TO MOTORIZED SHADES.
2. PROVIDE HARD WIRED CONTROL STATION FOR MOTORIZED SHADES IN AREA B AND C, UNLESS OTHERWISE NOTED.
3. CONTRACTOR TO PROVIDE LABELING TO INDICATE RECEPTACLE IS ON DEDICATED 20A CIRCUIT FOR MAINTENANCE USE.
4. PROVIDE RECEPTACLE LOCATED IN RECESSED AV BOX WITH TELECOM OUTLET BEHIND TV. COORDINATE WITH ARCHITECTURAL ELEVATIONS FOR EXACT MOUNTING HEIGHT PRIOR TO ROUGH-IN.
5. COORDINATE EXACT RECEPTACLE MOUNTING LOCATION WITH MECHANICAL PRIOR TO ROUGH-IN.
6. JUNCTION BOX FOR CONNECTION TO MECHANICAL TRENCH HEATER. COORDINATE WITH MECHANICAL FOR EXACT LOCATION PRIOR TO ROUGH-IN.

KEYPLAN

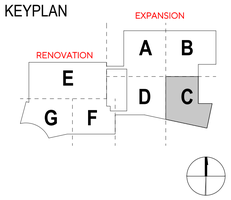

nbbj

KPB ARCHITECTS

RSA Engineering, Inc.
MECHANICAL AND ELECTRICAL CONSULTING ENGINEERS
670 West Fireweed Lane, Suite 200
Anchorage, AK 99503
Phone (907) 276-0521
Corporate No.: AECO342

PRIME & ARCHITECT OF RECORD
KPB Architects, Inc.
500 L Street, STE 400, Anchorage, AK 99501
PH 907-274-7443

DESIGN ARCHITECT & MEDICAL PLANNER
NBBJ, Inc.
223 Yale Avenue North, Seattle, WA 98109
PH 206-223-5555

CIVIL ENGINEER
EBSC Engineering, LLC
11301 Olive Lane, Anchorage, AK 99515
PH 907-222-1085

STRUCTURAL ENGINEER
Reid Middleton, Inc.
4300 B Street, STE 302, Anchorage, AK 99503
PH 907-562-3439

MECHANICAL & ELECTRICAL ENGINEERS
RSA Engineering, Inc.
670 Fireweed Lane, STE 200, Anchorage, AK 99503
PH 907-276-0521

MEDICAL EQUIPMENT PLANNER
i-Science
20280 North 59th Avenue, STE 115-45, Glendale, AZ 85310
PH 614-406-6046

ACOUSTICAL ENGINEER
Tenor Engineering Group
811 1st Ave, Seattle, WA 98104
PH 206-899-5450

KITCHEN CONSULTANT
Young Caruso
8055 East Tufts Avenue, STE 1320, Denver, CO 80237
PH 303-649-1600

COST ESTIMATOR
JMB Consulting Group LLC
4320 29th Avenue West, Seattle, WA 98199
PH 206-708-7280

WIND & SNOW DRIFT CONSULTANTS
RWDI
600 Southgate Drive, Guelph, Ontario, N1G 4P6
PH 519-823-1316

STATE OF ALASKA
STEVEN BASSLER
EE-151384
REGISTERED PROFESSIONAL ENGINEER

Southcentral Foundation

Benteh Nuutah Valley Native Primary Care Center Expansion

1001 S Knik Goose Bay Rd,
Wasilla, AK 99654

PERMIT DRAWINGS

REVISIONS

MARK	DATE	DESCRIPTION

SCALE: 1/4" = 1'-0"	PROJECT ENGINEER: SLKB,CSZ
PROJECT NUMBER: M2209	
DATE: 01/23/2026	


SHEET NAME
LEVEL 1 - ENLARGED POWER PLAN SECTOR - C3

SHEET NUMBER
E301-C3

1/21/2026 5:56:33 PM
C:\Users\Connor Zielfelow\Documents\M2209_ESSERIES_CENTRAL_R24_czielfow.rvt

E301-C3

ARCH E1, FULL SIZE: 30"X42" - HALF SIZE: 15"x21"

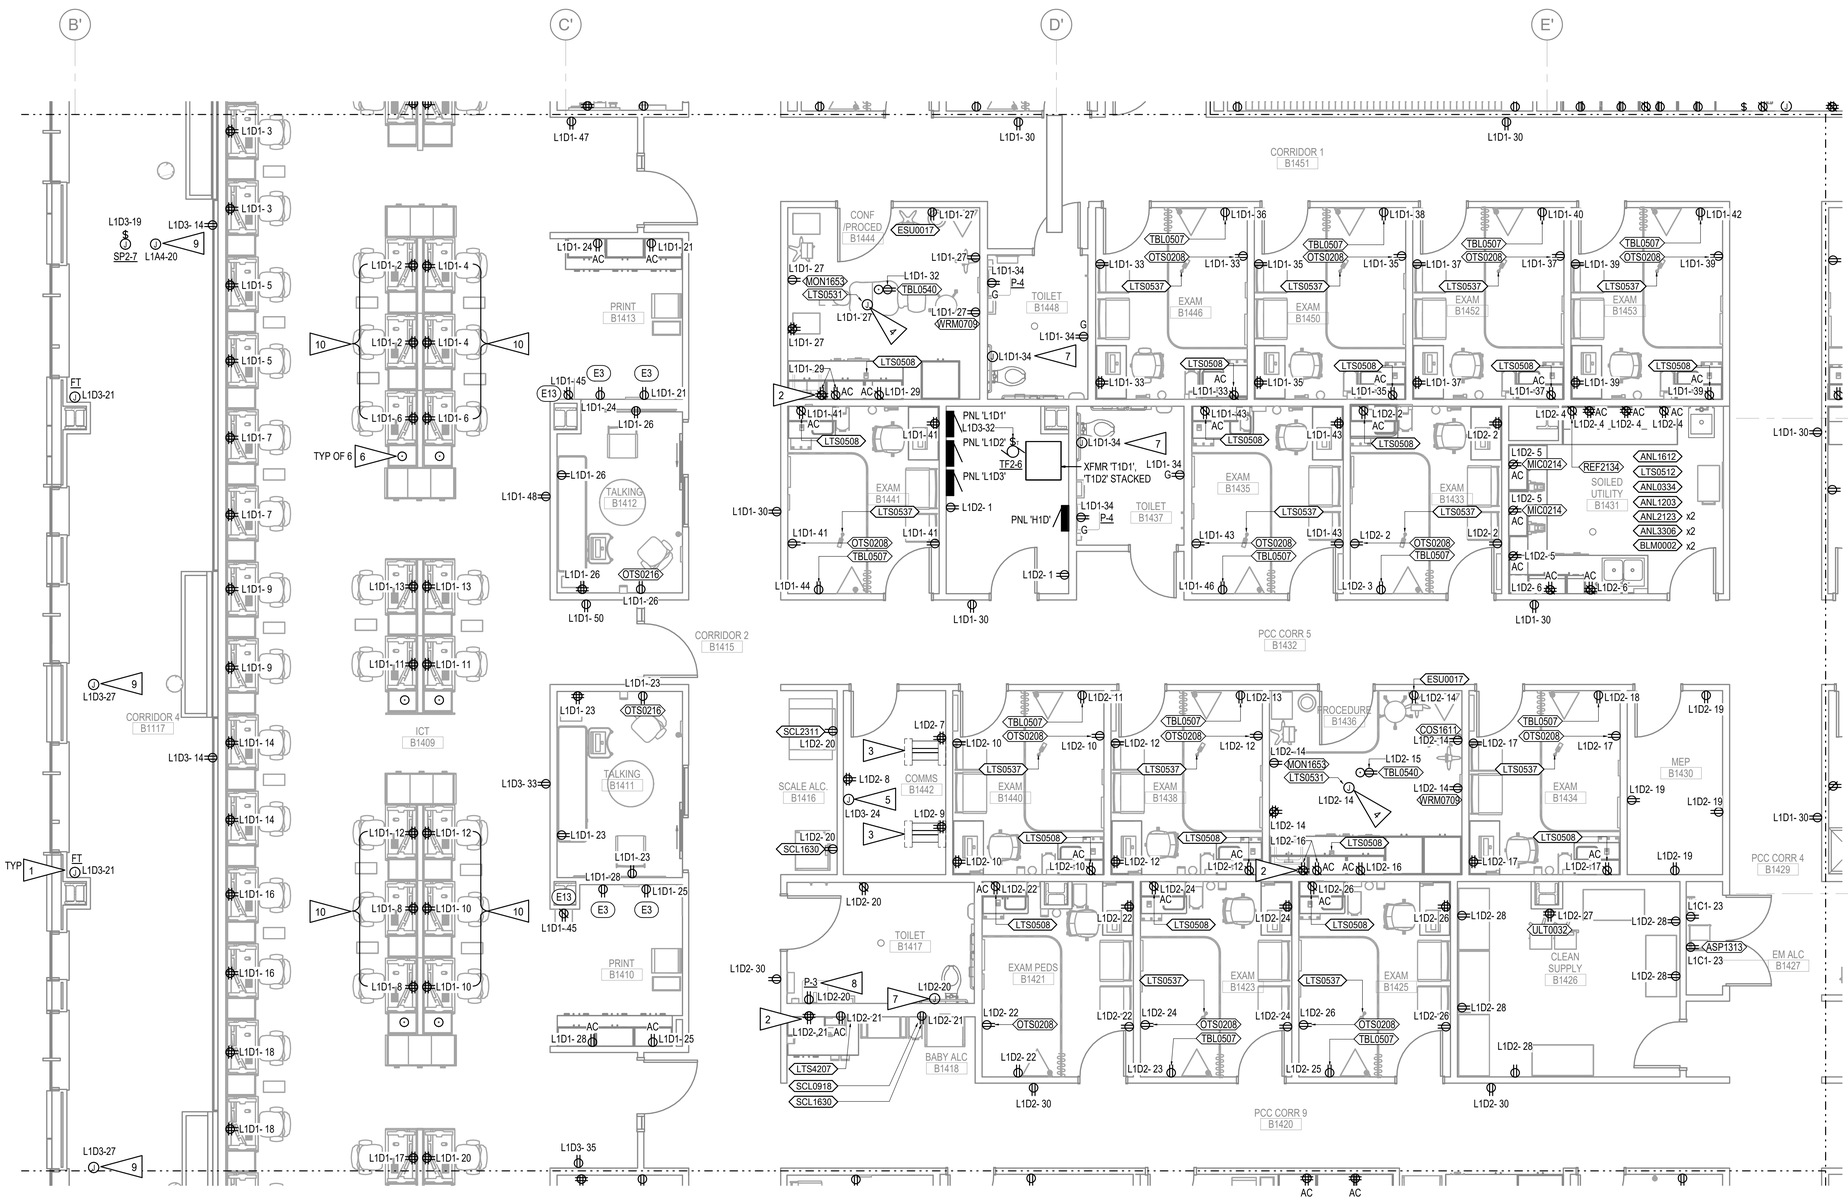

GENERAL NOTES:

A. SEE E301-A1 FOR GENERAL NOTES.

SHEET NOTES:


1. PROVIDE 120V CONNECTION ABOVE CEILING TO FINTUBE. COORDINATE WITH MECHANICAL FOR EXACT LOCATIONS AND RUN LENGTHS. CONCEAL ALL CONDUIT IN CEILING, COORDINATE WITH CEILING TYPE.
2. PROVIDE RECEPTACLE IN UPPER CABINETS. COORDINATE WITH ARCHITECTURAL FOR EXACT MOUNTING HEIGHT.
3. TELECOM RACK LOCATION SHOWN FOR REFERENCE.
4. JUNCTION BOX IN LOCATED IN CEILING FOR CEILING MOUNTED EXAM LIGHT. COORDINATE EXACT LOCATION WITH ARCHITECTURAL PRIOR TO ROUGH-IN.
5. JUNCTION BOX FOR ACCESS CONTROL SYSTEM EQUIPMENT IN ROOM. COORDINATE WITH SYSTEM INSTALLER FOR LOCATION PRIOR TO ROUGH-IN.
6. FLOORBOX CONTAINING POWER AND DATA FOR CONNECTION TO CASEWORK. CONTRACTOR SHALL PROVIDE HARDWIRED CONNECTION TO FURNITURE POWER WHIPS PROVIDED BY FURNITURE PROVIDER. RECEPTACLE LOCATIONS NOT ON WALLS ARE SHOWN FOR APPROXIMATE DEVICE QUANTITIES FOR CONTRACTOR CONVENIENCE ONLY. COORDINATE WITH FURNITURE SUPPLIER FOR EXACT CONNECTION LOCATION PRIOR TO SETTING FLOOR BOX.
7. JUNCTION BOX FOR CONNECTION TO ELECTRICALLY OPERATED FLUSH VALVE IN ROOM. COORDINATE WITH MECHANICAL FOR EXACT LOCATION PRIOR TO ROUGH-IN.
8. RECEPTACLE SHALL BE PROVIDED GFCI PROTECTION FROM UPSTREAM GFCI RECEPTACLE IN ROOM.
9. JUNCTION BOX FOR CONNECTION TO MECHANICAL TRENCH HEATER. COORDINATE WITH MECHANICAL FOR EXACT LOCATION PRIOR TO ROUGH-IN.
10. INTEGRAL FURNITURE WIRING HAS SHARED NEUTRALS. PROVIDE HANDLE TIE ON CIRCUITS INDICATED.

1 LEVEL 1 - ENLARGED POWER PLAN SECTOR - D1

SCALE: 1/4" = 1'-0"

0' 2' 4' 8' 16'

KEYPLAN

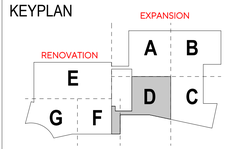

nbbj

KPB ARCHITECTS

RSA Engineering, Inc.
MECHANICAL AND ELECTRICAL CONSULTING ENGINEERS
670 West Fireweed Lane, Suite 200
Anchorage, AK 99503
Phone (907) 276-0521
Corporate No.: AEC0342

PRIME & ARCHITECT OF RECORD
KPB Architects, Inc.
500 L Street, STE 400, Anchorage, AK 99501
PH 907-274-7443

DESIGN ARCHITECT & MEDICAL PLANNER
NBBJ, Inc.
223 Yale Avenue North, Seattle, WA 98109
PH 206-223-5555

CIVIL ENGINEER
EBSC Engineering, LLC
11301 Olive Lane, Anchorage, AK 99515
PH 907-222-1085

STRUCTURAL ENGINEER
Reid Middleton, Inc.
4300 B Street, STE 302, Anchorage, AK 99503
PH 907-562-3439

MECHANICAL & ELECTRICAL ENGINEERS
RSA Engineering, Inc.
670 Fireweed Lane, STE 200, Anchorage, AK 99503
PH 907-276-0521

MEDICAL EQUIPMENT PLANNER
i-Science
20280 North 59th Avenue, STE 115-45, Glendale, AZ 85310
PH 614-406-6046

ACOUSTICAL ENGINEER
Tenor Engineering Group
811 1st Ave, Seattle, WA 98104
PH 206-899-5450

KITCHEN CONSULTANT
Young Caruso
8055 East Tufts Avenue, STE 1320, Denver, CO 80237
PH 303-649-1600

COST ESTIMATOR
JMB Consulting Group LLC
4320 29th Avenue West, Seattle, WA 98199
PH 206-708-7280

WIND & SNOW DRIFT CONSULTANTS
RWDI
600 Southgate Drive, Guelph, Ontario, N1G 4P6
PH 519-823-1316

STATE OF ALASKA
STEVEN BASSLER
EE-151384
REGISTERED PROFESSIONAL ENGINEER

Southcentral Foundation

Benteh Nuutah Valley Native Primary Care Center Expansion

1001 S Knik Goose Bay Rd,
Wasilla, AK 99654

PERMIT DRAWINGS

REVISIONS

MARK	DATE	DESCRIPTION

SCALE: 1/4" = 1'-0"	PROJECT ENGINEER: SLKB,CSZ
PROJECT NUMBER: M2209	
DATE: 01/23/2026	

SHEET NAME
LEVEL 1 - ENLARGED POWER PLAN SECTOR - D1

SHEET NUMBER
E301-D1

1/21/2026 5:56:38 PM
C:\Users\Connor.Zietlow\Documents\M2209_ESERIES_CENTRAL_R24_czietlow.rvt

E301-D1


ARCH E1, FULL SIZE: 30"x42" - HALF SIZE: 15"x21"

GENERAL NOTES:

A. SEE E301-A1 FOR GENERAL NOTES.

SHEET NOTES: <#>

1. PROVIDE 120V CONNECTION ABOVE CEILING TO FINTUBE. COORDINATE WITH MECHANICAL FOR EXACT LOCATIONS AND RUN LENGTHS. CONCEAL ALL CONDUIT IN CEILING, COORDINATE WITH CEILING TYPE.
2. PROVIDE HARD WIRED CONNECTION CONTROL STATION FOR MOTORIZED SHADES IN AREA D.
3. PROVIDE 120V CONNECTION TO MOTORIZED SHADES.
4. PROVIDE RECEPTACLE LOCATED IN RECESSED AV BOX WITH TELECOM OUTLET BEHIND TV. COORDINATE WITH ARCHITECTURAL ELEVATIONS FOR EXACT MOUNTING HEIGHT PRIOR TO ROUGH-IN.
5. COORDINATE EXACT RECEPTACLE MOUNTING LOCATION WITH MECHANICAL PRIOR TO ROUGH-IN.
6. JUNCTION BOX FOR OVERFLOW RAIN LEADER HEAT TRACE. ROUTE CIRCUIT THROUGH CONTACTOR IN ROOM B1713. SEE 3/E605 FOR DETAILS. SEE 1/E301-B2 FOR LOCATION.
7. JUNCTION BOX FOR CONNECTION TO SMOKE DAMPER. COORDINATE EXACT LOCATION WITH MECHANICAL PRIOR TO ROUGH-IN. PROVIDE CONNECTION FROM DAMPER TO FIRE ALARM CONTROL PANEL.
8. JUNCTION BOX FOR POWER CONNECTION TO RECEPTACLES PROVIDED WITH CASEWORK. CONTRACTOR SHALL PROVIDE HARDWIRED CONNECTION TO FURNITURE POWER WHIPS PROVIDED BY FURNITURE PROVIDER. RECEPTACLE LOCATIONS NOT ON WALLS ARE SHOWN FOR APPROXIMATE DEVICE QUANTITIES FOR CONTRACTOR CONVENIENCE ONLY. COORDINATE WITH FURNITURE SUPPLIER FOR EXACT CONNECTION LOCATION PRIOR TO SETTING JUNCTION BOX.
9. JUNCTION BOX FOR CONNECTION TO ELECTRICALLY OPERATED FLUSH VALVE IN ROOM. COORDINATE WITH MECHANICAL FOR EXACT LOCATION PRIOR TO ROUGH-IN.
10. RECEPTACLE SHALL BE PROVIDED GFCI PROTECTION FROM UPSTREAM GFCI RECEPTACLE IN ROOM.
11. JUNCTION BOX FOR CONNECTION TO ELECTRICALLY OPERATED FLUSH VALVES IN B1114 AND B1113. COORDINATE WITH MECHANICAL FOR EXACT LOCATION PRIOR TO ROUGH-IN.
12. JUNCTION BOX FOR CONNECTION TO MECHANICAL TRENCH HEATER. COORDINATE WITH MECHANICAL FOR EXACT LOCATION PRIOR TO ROUGH-IN.
13. SEE 1/E504 FOR CONTINUATION.

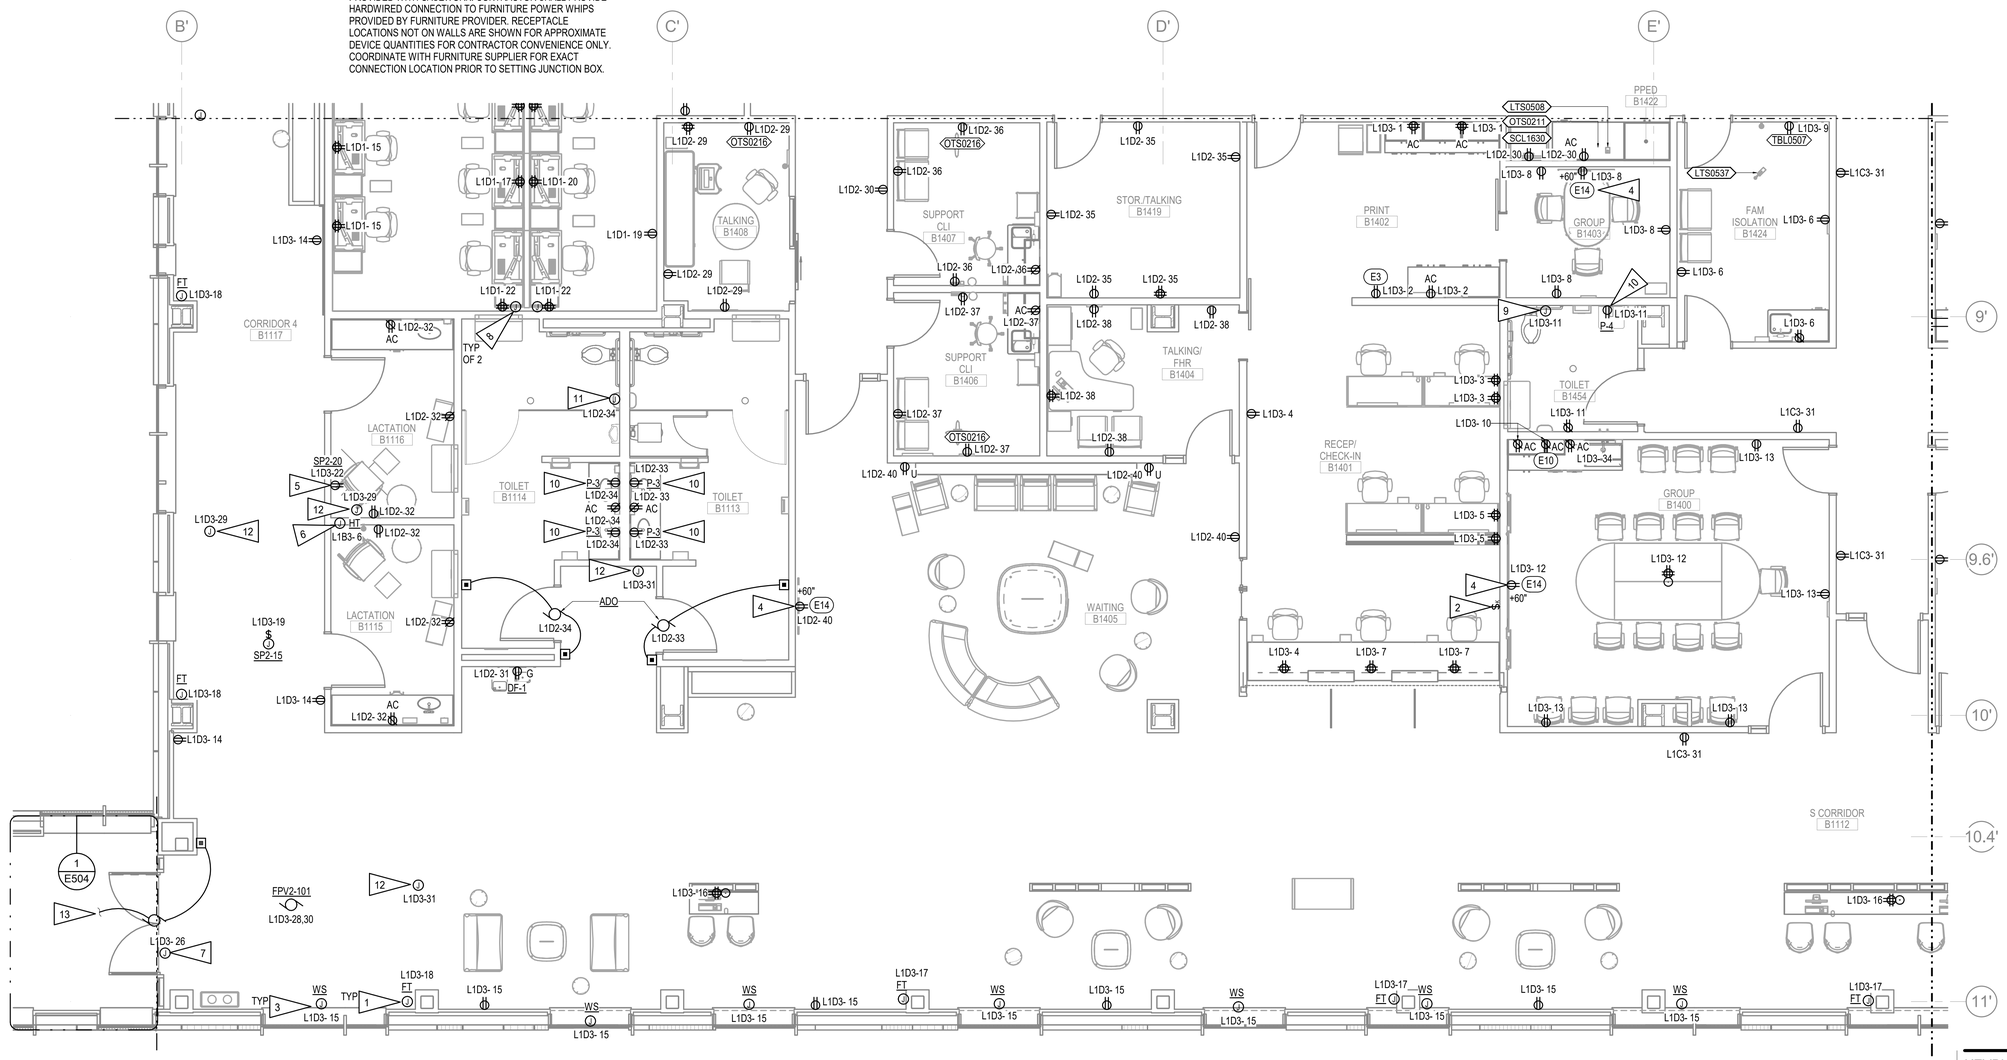


1 LEVEL 1 - ENLARGED POWER PLAN SECTOR - D2

SCALE: 1/4" = 1'-0"

0' 2' 4' 8' 16'

KEYPLAN

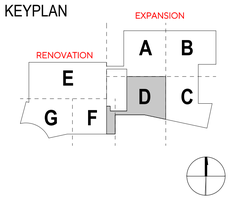

nbbj

KPB ARCHITECTS

RSA Engineering, Inc.
MECHANICAL AND ELECTRICAL CONSULTING ENGINEERS
670 West Fireweed Lane, Suite 200
Anchorage, AK 99503
Phone (907) 276-0521
Corporate No.: AEC0342

PRIME & ARCHITECT OF RECORD
KPB Architects, Inc.
500 L Street, STE 400, Anchorage, AK 99501
PH 907-274-7443

DESIGN ARCHITECT & MEDICAL PLANNER
NBBJ, Inc.
223 Yale Avenue North, Seattle, WA 98109
PH 206-223-5555

CIVIL ENGINEER
EBSC Engineering, LLC
11301 Olive Lane, Anchorage, AK 99515
PH 907-222-1085

STRUCTURAL ENGINEER
Reid Middleton, Inc.
4300 B Street, STE 302, Anchorage, AK 99503
PH 907-562-3439

MECHANICAL & ELECTRICAL ENGINEERS
RSA Engineering, Inc.
670 Fireweed Lane, STE 200, Anchorage, AK 99503
PH 907-276-0521

MEDICAL EQUIPMENT PLANNER
I-Science
20280 North 59th Avenue, STE 115-45, Glendale, AZ 85310
PH 614-406-6046

ACOUSTICAL ENGINEER
Tenor Engineering Group
811 1st Ave, Seattle, WA 98104
PH 206-899-5450

KITCHEN CONSULTANT
Young Caruso
8055 East Tufts Avenue, STE 1320, Denver, CO 80237
PH 303-649-1600

COST ESTIMATOR
JMB Consulting Group LLC
4320 29th Avenue West, Seattle, WA 98199
PH 206-708-7280

WIND & SNOW DRIFT CONSULTANTS
RWDI
600 Southgate Drive, Guelph, Ontario, N1G 4P6
PH 519-823-1316

STATE OF ALASKA
STEVEN BASSLER
EE-151384
REGISTERED PROFESSIONAL ENGINEER

Southcentral Foundation

Benteh Nuutah Valley Native Primary Care Center Expansion

1001 S Knik Goose Bay Rd,
Wasilla, AK 99654

PERMIT DRAWINGS

REVISIONS

MARK	DATE	DESCRIPTION

SCALE	1/4" = 1'-0"
PROJECT ENGINEER	SLKB,CSZ
PROJECT NUMBER	M2209
DATE	01/23/2026


SHEET NAME
LEVEL 1 - ENLARGED POWER PLAN SECTOR - D2

SHEET NUMBER
E301-D2


1/21/2026 5:56:41 PM
C:\Users\Connor.Zielfow\Documents\M2209_ESERIES_CENTRAL_R24_czielfow.rvt

E301-D2

ARCH E1, FULL SIZE: 30"x42" - HALF SIZE: 15"x21"

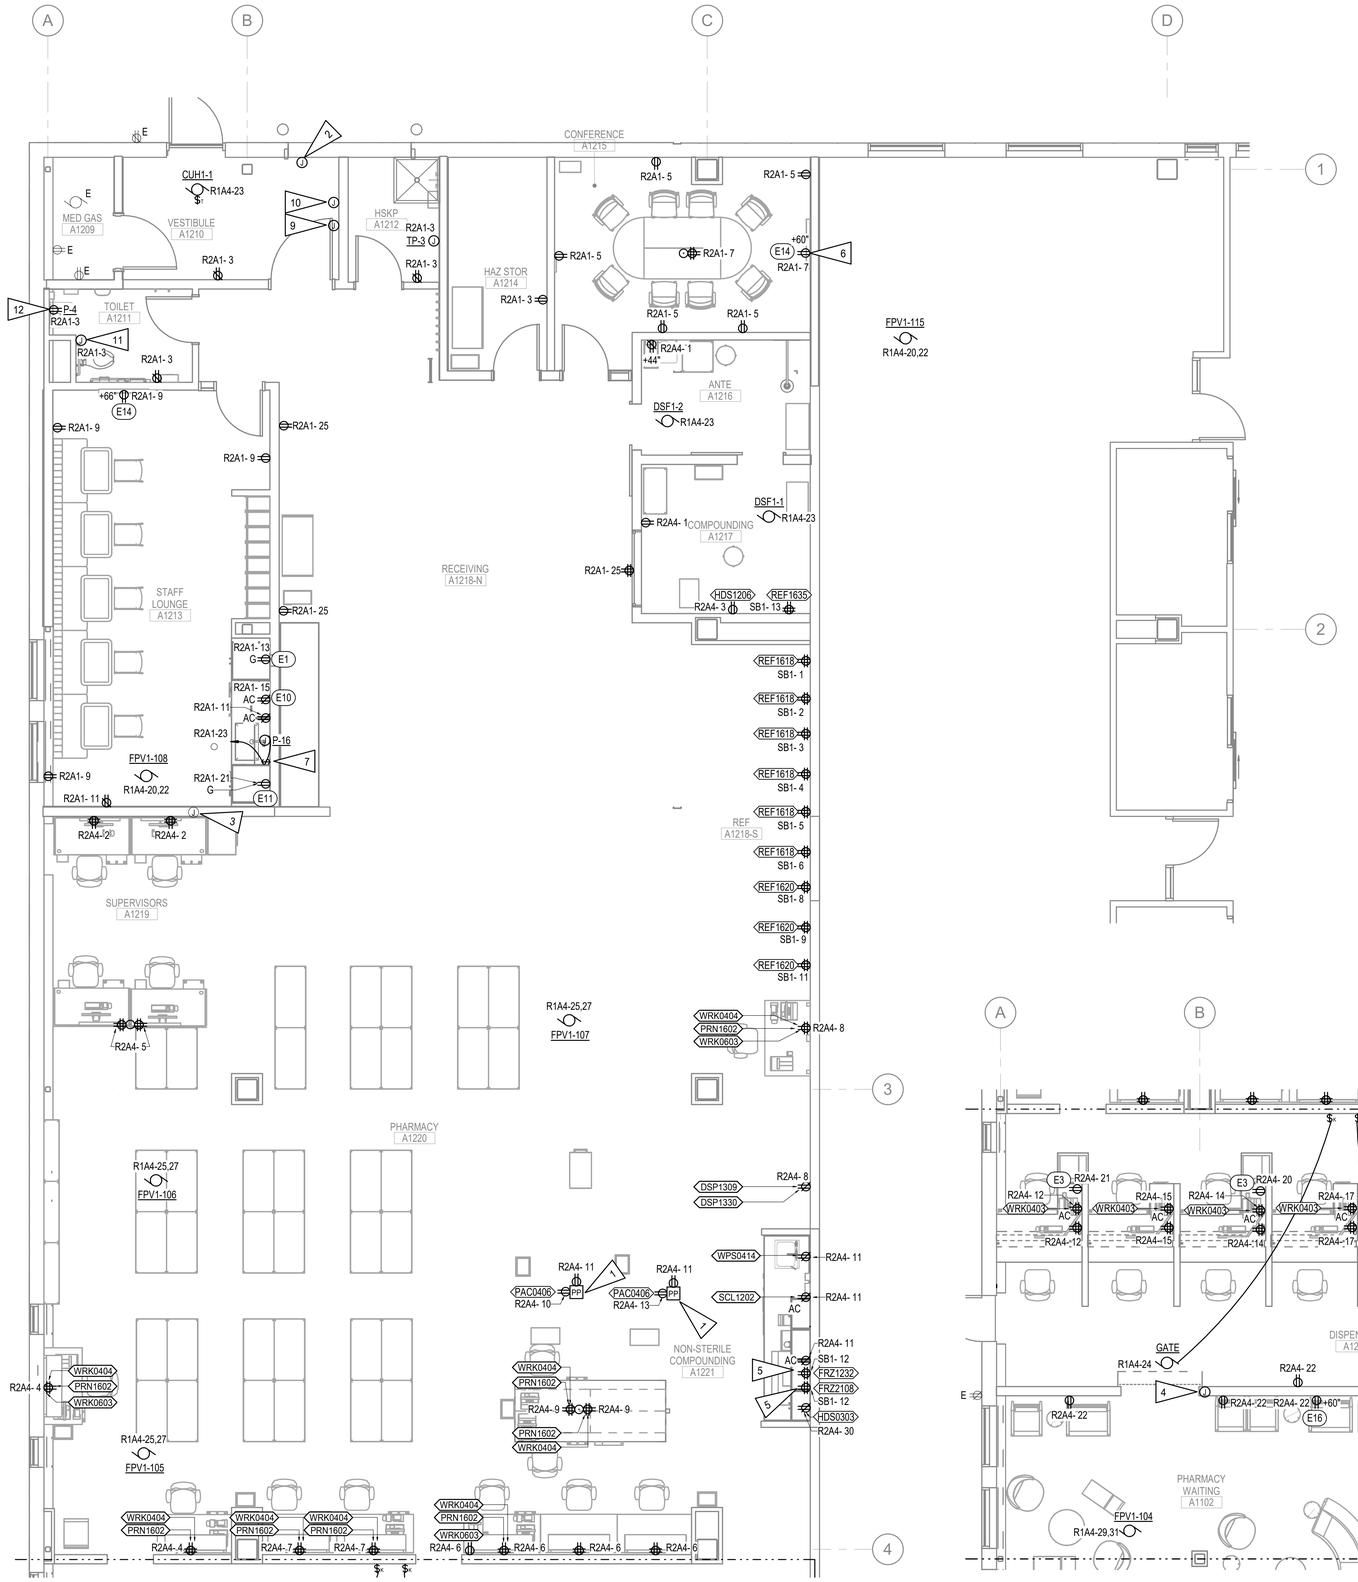

1 LEVEL 1 - ENLARGED POWER REMODEL PLAN SECTOR - E1

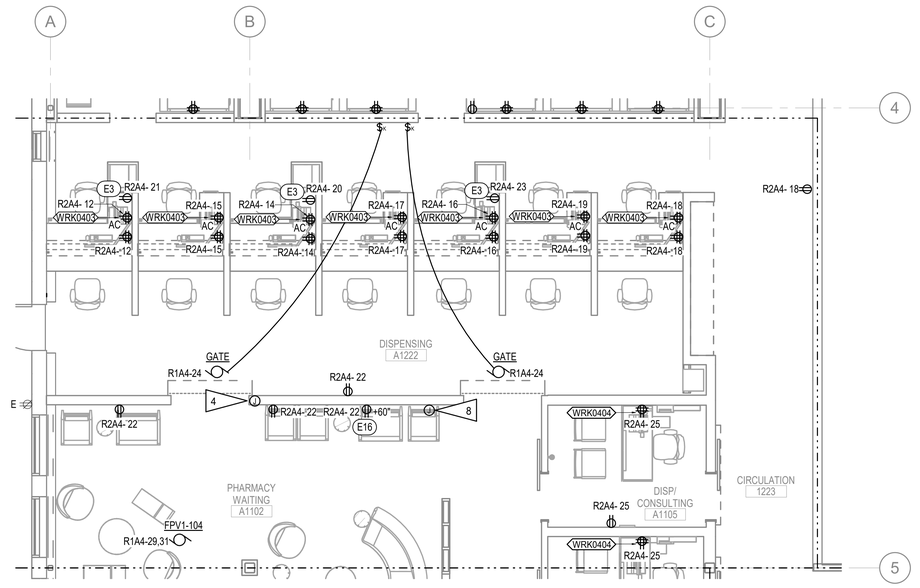

2 LEVEL 1 - ENLARGED POWER REMODEL PLAN SECTOR - E2

SCALE: 1/4" = 1'-0"

0' 2' 4' 8' 16'


GENERAL NOTES:

A. SEE E301-A1 FOR GENERAL NOTED.

SHEET NOTES:

1. POWER AND DATA POLE, COORDINATE WITH EQUIPMENT FOR EXACT LOCATION.
2. RELOCATED FACP, EXTEND SALVAGED CIRCUIT TO NEW LOCATION.
3. EXISTING HEAT TRACE CONNECTION TO REMAIN. CONTRACTOR TO MAINTAIN EXISTING HEAT TRACE CONTROL.
4. EXTEND AND RECONNECT EXISTING HEAT TRACE CIRCUIT TO NEW RAIN LEADER HEAT TRACE IN CEILING ABOVE. PROVIDE CONDUIT, WIRE, AND JUNCTION BOXES AS REQUIRED.
5. LOCATE RECEPTACLE IN LOCATION TO BE ACCESSIBLE WITHOUT MOVING EQUIPMENT IT IS SERVICING.
6. PROVIDE RECEPTACLE LOCATED IN RECESSED AV BOX WITH TELECOM OUTLET BEHIND TV. COORDINATE WITH ARCHITECTURAL ELEVATIONS FOR EXACT MOUNTING HEIGHT PRIOR TO ROUGH-IN.
7. COORDINATE EXACT SWITCH LOCATION WITH ARCHITECTURAL PRIOR TO ROUGH-IN.
8. POWER FOR SALVAGED QUEUE SYSTEM. EXTEND AND RECONNECT TO SALVAGED CIRCUIT. CONTRACTOR SHALL PROVIDE CONDUIT, WIRE, AND JUNCTION BOXES AS REQUIRED.
9. RELOCATED GENERATOR REMOTE ANNUNCIATOR. EXTEND SALVAGED CONDUIT AND WIRING TO NEW LOCATION.
10. RELOCATED SECURITY CONTROL PANEL. EXTEND SALVAGED CONDUIT AND WIRING TO NEW LOCATION.
11. JUNCTION BOX FOR CONNECTION TO ELECTRICALLY OPERATED FLUSH VALVES IN ROOM. COORDINATE WITH MECHANICAL FOR EXACT LOCATION PRIOR TO ROUGH-IN.
12. RECEPTACLE SHALL BE PROVIDED GFCI PROTECTION FROM UPSTREAM GFCI RECEPTACLE IN ROOM.

KEYPLAN

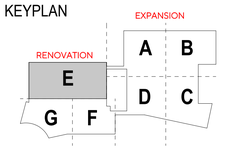

nbbj

KPB ARCHITECTS

RSA Engineering, Inc.
MECHANICAL AND ELECTRICAL CONSULTING ENGINEERS
670 West Fireweed Lane, Suite 200
Anchorage, AK 99503
Phone (907) 276-0521
Corporate No.: AEC0342

PRIME & ARCHITECT OF RECORD
KPB Architects, Inc.
500 L Street, STE 400, Anchorage, AK 99501
PH 907-274-7443

DESIGN ARCHITECT & MEDICAL PLANNER
NBBJ, Inc.
223 Yale Avenue North, Seattle, WA 98109
PH 206-223-5555

CIVIL ENGINEER
EBSC Engineering, LLC
11301 Olive Lane, Anchorage, AK 99515
PH 907-222-1085

STRUCTURAL ENGINEER
Reid Middleton, Inc.
4300 B Street, STE 302, Anchorage, AK 99503
PH 907-562-3439

MECHANICAL & ELECTRICAL ENGINEERS
RSA Engineering, Inc.
670 Fireweed Lane, STE 200, Anchorage, AK 99503
PH 907-276-0521

MEDICAL EQUIPMENT PLANNER
i-Science
20280 North 59th Avenue, STE 115-45, Glendale, AZ 85310
PH 614-406-6046

ACOUSTICAL ENGINEER
Tenor Engineering Group
811 1st Ave, Seattle, WA 98104
PH 206-899-5450

KITCHEN CONSULTANT
Young Caruso
8055 East Tufts Avenue, STE 1320, Denver, CO 80237
PH 303-649-1600

COST ESTIMATOR
JMB Consulting Group LLC
4320 29th Avenue West, Seattle, WA 98199
PH 206-708-7280

WIND & SNOW DRIFT CONSULTANTS
RWDI
600 Southgate Drive, Guelph, Ontario, N1G 4P6
PH 519-823-1316

FUTURE CONSTRUCTION

Southcentral Foundation

Benteh Nuutah Valley Native Primary Care Center Expansion

1001 S Knik Goose Bay Rd,
Wasilla, AK 99654

PERMIT DRAWINGS

REVISIONS

MARK	DATE	DESCRIPTION


SCALE	1/4" = 1'-0"
PROJECT ENGINEER	SLKB,CSZ
PROJECT NUMBER	M2209
DATE	01/23/2026

SHEET NAME
LEVEL 1 - ENLARGED POWER REMODEL PLAN SECTOR - E1 & E2


SHEET NUMBER
E301-E1&E2

1/21/2026 6:56:44 PM
C:\Users\Connor.Ziellow\Documents\M2209_ESERIES_CENTRAL_R24_cziellow.rvt
E301-E1&E2

ARCH E1 - FULL SIZE: 30"x42" - HALF SIZE: 15"x21"

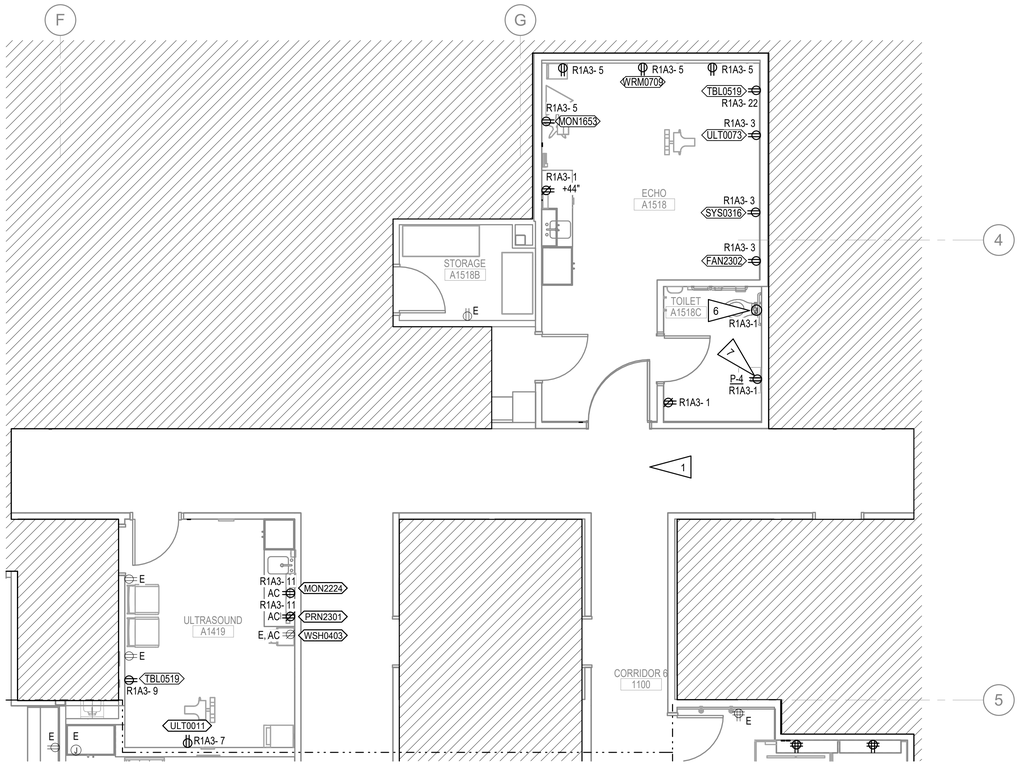

1 LEVEL 1 - ENLARGED POWER REMODEL PLAN SECTOR - E3

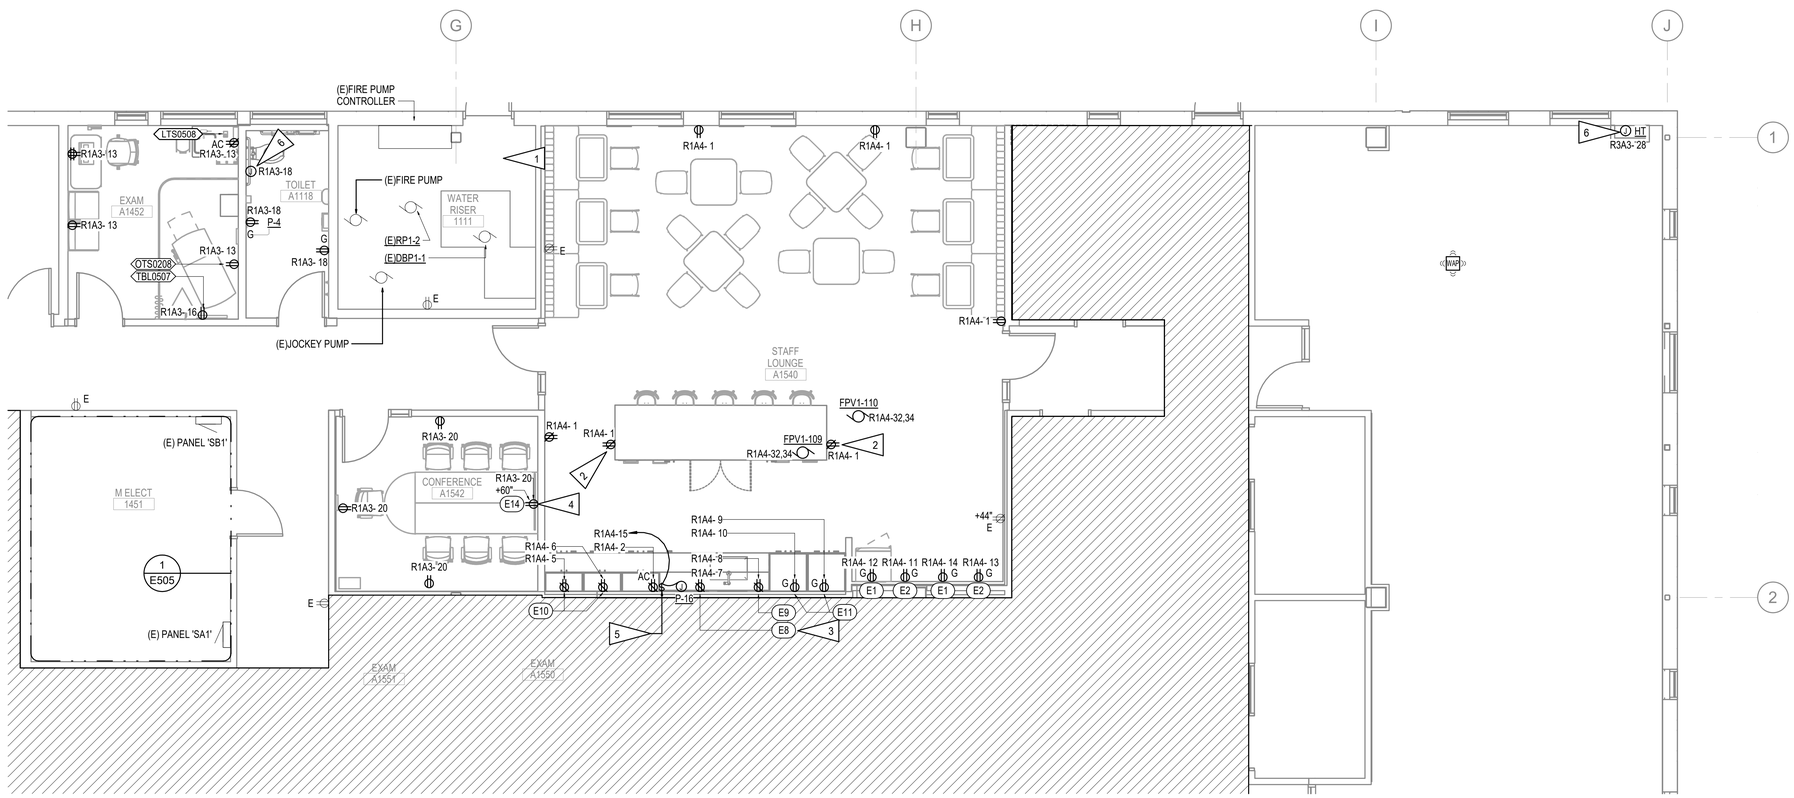

2 LEVEL 1 - ENLARGED POWER REMODEL PLAN SECTOR - E4

SCALE: 1/4" = 1'-0"

0' 2' 4' 8' 16'

GENERAL NOTES:

A. SEE E301-A1 FOR GENERAL NOTED.

B. ALL SHADED REGIONS ARE OUT OF SCOPE.

SHEET NOTES:

1. NO WORK IN THIS AREA, DEVICES ARE EXISTING AND SHOWN FOR CLARITY.
2. MOUNT RECEPTACLE IN THE SIDE OF ISLAND CABINETRY JUST BELOW THE COUNTERTOP, COORDINATE WITH ARCHITECTURAL FOR EXACT LOCATION.
3. LOCATE DISHWASHER GFCI RECEPTACLE IN CASE WORK IN A READILY ACCESSIBLE LOCATION.
4. PROVIDE RECEPTACLE LOCATED IN RECESSED AV BOX WITH TELECOM OUTLET BEHIND TV. COORDINATE WITH ARCHITECTURAL ELEVATIONS FOR EXACT MOUNTING HEIGHT PRIOR TO ROUGH-IN.
5. COORDINATE EXACT SWITCH LOCATION WITH ARCHITECTURAL PRIOR TO ROUGH-IN.
6. JUNCTION BOX FOR CONNECTION TO ELECTRICALLY OPERATED FLUSH VALVE IN ROOM. COORDINATE WITH MECHANICAL FOR EXACT LOCATION PRIOR TO ROUGH-IN.
7. RECEPTACLE SHALL BE PROVIDED GFCI PROTECTION FROM UPSTREAM GFCI RECEPTACLE IN ROOM.

nbbj

KPB ARCHITECTS

RSA Engineering, Inc.
MECHANICAL AND ELECTRICAL CONSULTING ENGINEERS
670 West Fireweed Lane, Suite 200
Anchorage, AK 99503
Phone (907) 276-0521
Corporate No.: AEC0342

PRIME & ARCHITECT OF RECORD
KPB Architects, Inc.
500 L Street, STE 400, Anchorage, AK 99501
PH 907-274-7443

DESIGN ARCHITECT & MEDICAL PLANNER
NBBJ, Inc.
223 Yale Avenue North, Seattle, WA 98109
PH 206-223-5555

CIVIL ENGINEER
EBSC Engineering, LLC
11301 Olive Lane, Anchorage, AK 99515
PH 907-222-1085

STRUCTURAL ENGINEER
Reid Middleton, Inc.
4300 B Street, STE 302, Anchorage, AK 99503
PH 907-562-3439

MECHANICAL & ELECTRICAL ENGINEERS
RSA Engineering, Inc.
670 Fireweed Lane, STE 200, Anchorage, AK 99503
PH 907-276-0521

MEDICAL EQUIPMENT PLANNER
i-Science
20280 North 59th Avenue, STE 115-45, Glendale, AZ 85310
PH 614-406-6046

ACOUSTICAL ENGINEER
Tenor Engineering Group
811 1st Ave, Seattle, WA 98104
PH 206-899-5450

KITCHEN CONSULTANT
Young Caruso
8055 East Tufts Avenue, STE 1320, Denver, CO 80237
PH 303-649-1600

COST ESTIMATOR
JMB Consulting Group LLC
4320 29th Avenue West, Seattle, WA 98199
PH 206-708-7280

WIND & SNOW DRIFT CONSULTANTS
RWDI
600 Southgate Drive, Guelph, Ontario, N1G 4P6
PH 519-823-1316

FUTURE CONSTRUCTION

Southcentral Foundation

Benteh Nuutah Valley Native Primary Care Center Expansion

1001 S Knik Goose Bay Rd,
Wasilla, AK 99654

PERMIT DRAWINGS

REVISIONS


MARK	DATE	DESCRIPTION

SCALE: 1/4" = 1'-0"	PROJECT ENGINEER: SLKB,CSZ
PROJECT NUMBER: M2209	
DATE: 01/23/2026	


SHEET NAME
LEVEL 1 - ENLARGED POWER REMODEL PLAN SECTOR - E3 & E4

SHEET NUMBER
E301-E3&E4

KEYPLAN

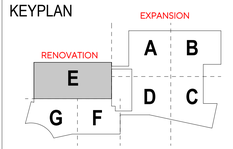

1/21/2026 6:56:47 PM
C:\Users\Connor.Zielkow\Documents\M2209_ESERIES_CENTRAL_R24_czielkow.rvt
E301-E3&E4
ARCH E1, FULL SIZE: 30"x42" - HALF SIZE: 15"x21"

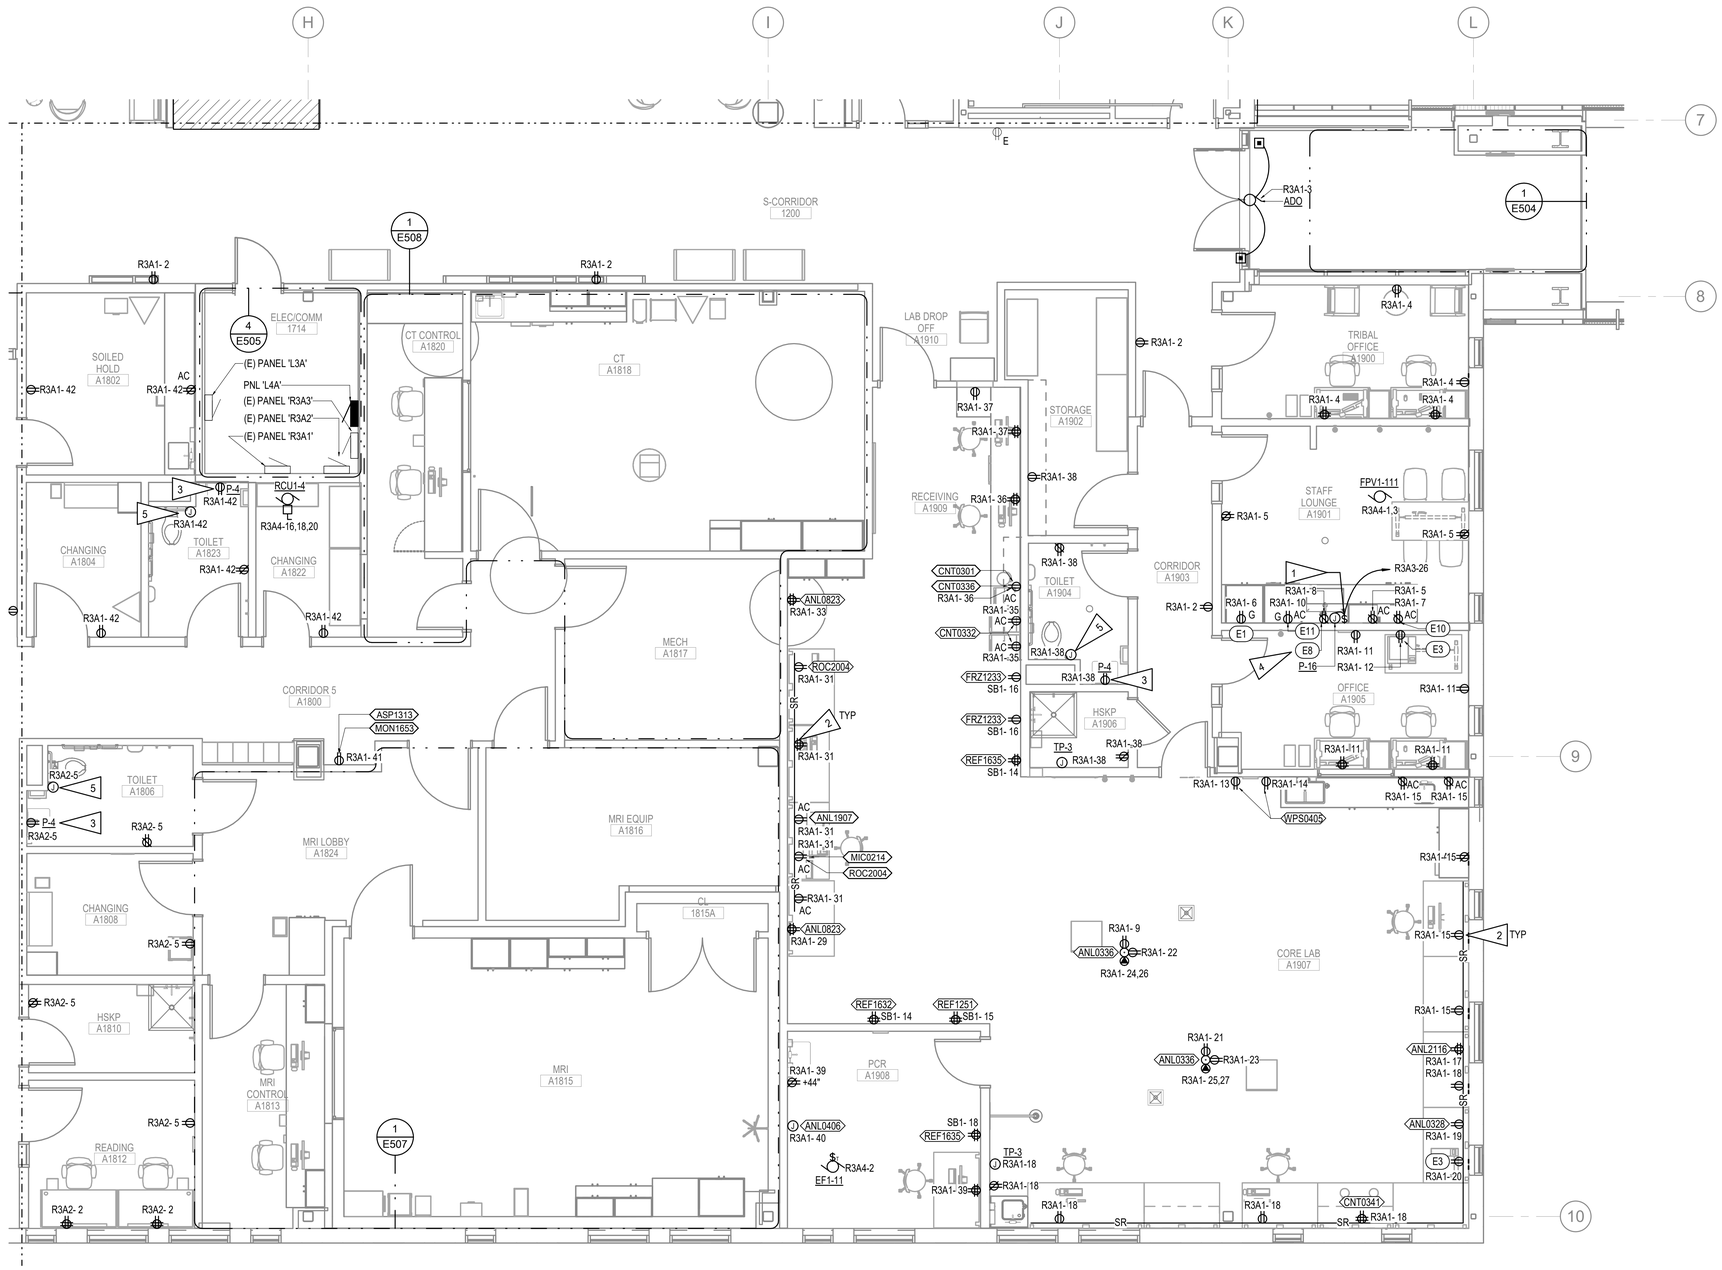

GENERAL NOTES:

A. SEE E301-A1 FOR GENERAL NOTES.

SHEET NOTES: <#>


1. COORDINATE EXACT SWITCH LOCATION WITH ARCHITECTURAL PRIOR TO ROUGH-IN.
2. SURFACE RACEWAY AND ALL DEVICES INSTALLED IN IT TO BE MOUNTED ABOVE COUNTER.
3. RECEPTACLE SHALL BE PROVIDED GFCI PROTECTION FROM UPSTREAM GFCI RECEPTACLE IN ROOM.
4. LOCATE DISHWASHER GFCI RECEPTACLE IN CASE WORK IN A READILY ACCESSIBLE LOCATION.
5. JUNCTION BOX FOR CONNECTION TO ELECTRICALLY OPERATED FLUSH VALVES IN ROOM. COORDINATE WITH MECHANICAL FOR EXACT LOCATION PRIOR TO ROUGH-IN.

1 LEVEL 1 - ENLARGED POWER REMODEL PLAN SECTOR - F1

SCALE: 1/4" = 1'-0"

0' 2' 4' 8' 16'

KEYPLAN

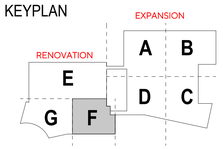

nbbj

KPB ARCHITECTS

RSA Engineering, Inc.
MECHANICAL AND ELECTRICAL CONSULTING ENGINEERS
670 West Fireweed Lane, Suite 200
Anchorage, AK 99503
Phone (907) 276-0521
Corporate No.: AEC0342

PRIME & ARCHITECT OF RECORD
KPB Architects, Inc.
500 L Street, STE 400, Anchorage, AK 99501
PH 907-274-7443

DESIGN ARCHITECT & MEDICAL PLANNER
NBBJ, Inc.
223 Yale Avenue North, Seattle, WA 98109
PH 206-223-5555

CIVIL ENGINEER
EBSC Engineering, LLC
11301 Olive Lane, Anchorage, AK 99515
PH 907-222-1085

STRUCTURAL ENGINEER
Reid Middleton, Inc.
4300 B Street, STE 302, Anchorage, AK 99503
PH 907-562-3439

MECHANICAL & ELECTRICAL ENGINEERS
RSA Engineering, Inc.
670 Fireweed Lane, STE 200, Anchorage, AK 99503
PH 907-276-0521

MEDICAL EQUIPMENT PLANNER
i-Science
20280 North 59th Avenue, STE 115-45, Glendale, AZ 85310
PH 614-406-6046

ACOUSTICAL ENGINEER
Tenor Engineering Group
811 1st Ave, Seattle, WA 98104
PH 206-899-5450

KITCHEN CONSULTANT
Young Caruso
8055 East Tufts Avenue, STE 1320, Denver, CO 80237
PH 303-649-1600

COST ESTIMATOR
JMB Consulting Group LLC
4320 29th Avenue West, Seattle, WA 98199
PH 206-708-7280

WIND & SNOW DRIFT CONSULTANTS
RWDI
600 Southgate Drive, Guelph, Ontario, N1G 4P6
PH 519-823-1316

FUTURE CONSTRUCTION

Southcentral Foundation

Benteh Nuutah Valley Native Primary Care Center Expansion

1001 S Knik Goose Bay Rd,
Wasilla, AK 99654

PERMIT DRAWINGS

REVISIONS

MARK	DATE	DESCRIPTION

SCALE 1/4" = 1'-0"	PROJECT ENGINEER SLKB,CSZ
PROJECT NUMBER M2209	
DATE 01/23/2026	

SHEET NAME
LEVEL 1 - ENLARGED POWER REMODEL PLAN SECTOR - F1

SHEET NUMBER
E301-F1

1/21/2026 5:56:49 PM
C:\Users\Connor.Zietlow\Documents\M2209_ESERIES_CENTRAL_R24_czietlow.rvt
E301-F1
ARCH E1, FULL SIZE: 30"x42" - HALF SIZE: 15"x21"

GENERAL NOTES:


A. SEE E301-A1 FOR GENERAL NOTED.

B. ALL SHADED REGIONS ARE OUT OF SCOPE.

SHEET NOTES: <#>

1. NO WORK IN THIS AREA, DEVICES ARE EXISTING AND SHOWN FOR CLARITY.

2. PROVIDE RECEPTACLE LOCATED IN RECESSED AV BOX WITH TELECOM OUTLET BEHIND TV. COORDINATE WITH ARCHITECTURAL ELEVATIONS FOR EXACT MOUNTING HEIGHT PRIOR TO ROUGH-IN.

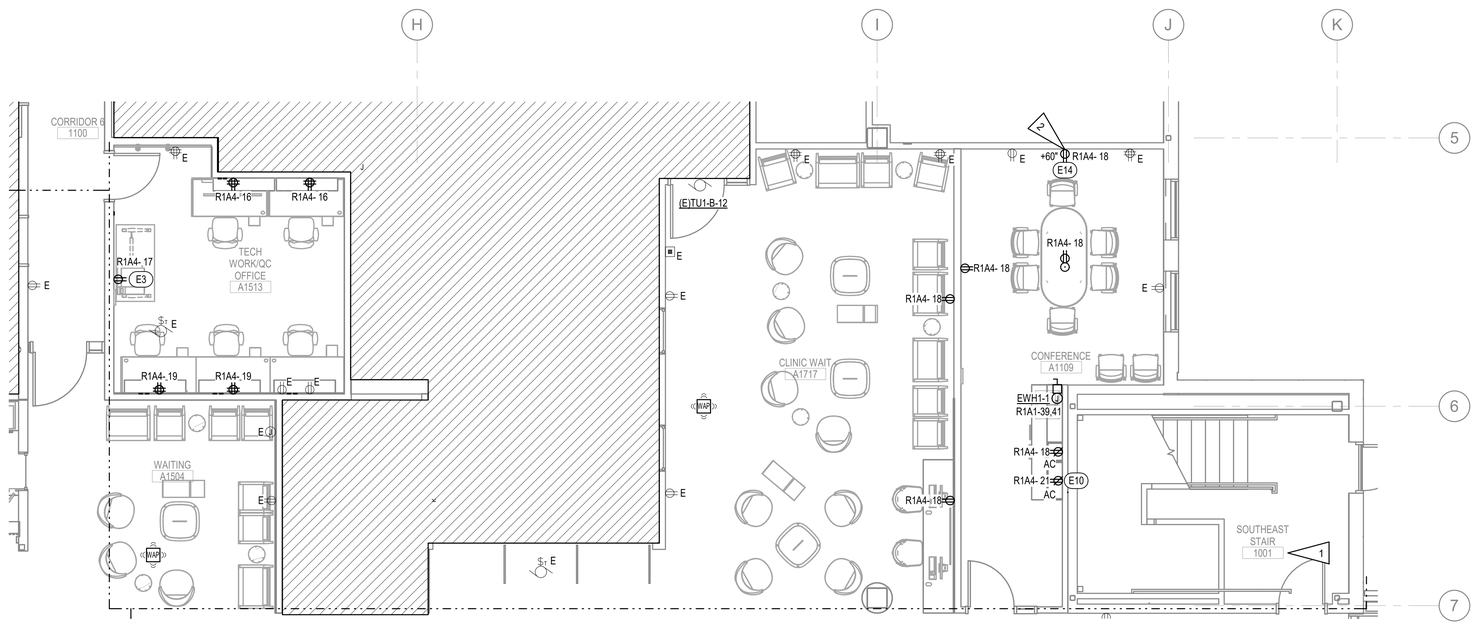


1 LEVEL 1 - ENLARGED POWER REMODEL PLAN SECTOR - F2

SCALE: 1/4" = 1'-0"

0' 2' 4' 8' 16'

KEYPLAN

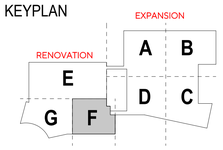

nbbj

KPB ARCHITECTS

RSA Engineering, Inc.
MECHANICAL AND ELECTRICAL CONSULTING ENGINEERS
670 West Fireweed Lane, Suite 200
Anchorage, AK 99503
Phone (907) 276-0521
Corporate No.: AECO342

PRIME & ARCHITECT OF RECORD
KPB Architects, Inc.
500 L Street, STE 400, Anchorage, AK 99501
PH 907-274-7443

DESIGN ARCHITECT & MEDICAL PLANNER
NBBJ, Inc.
223 Yale Avenue North, Seattle, WA 98109
PH 206-223-5555

CIVIL ENGINEER
EBSC Engineering, LLC
11301 Olive Lane, Anchorage, AK 99515
PH 907-222-1085

STRUCTURAL ENGINEER
Reid Middleton, Inc.
4300 B Street, STE 302, Anchorage, AK 99503
PH 907-562-3439

MECHANICAL & ELECTRICAL ENGINEERS
RSA Engineering, Inc.
670 Fireweed Lane, STE 200, Anchorage, AK 99503
PH 907-276-0521

MEDICAL EQUIPMENT PLANNER
i-Science
20280 North 59th Avenue, STE 115-45, Glendale, AZ 85310
PH 614-406-6046

ACOUSTICAL ENGINEER
Tenor Engineering Group
811 1st Ave, Seattle, WA 98104
PH 206-899-5450

KITCHEN CONSULTANT
Young Caruso
8055 East Tufts Avenue, STE 1320, Denver, CO 80237
PH 303-649-1600

COST ESTIMATOR
JMB Consulting Group LLC
4320 29th Avenue West, Seattle, WA 98199
PH 206-708-7280

WIND & SNOW DRIFT CONSULTANTS
RWDI
600 Southgate Drive, Guelph, Ontario, N1G 4P6
PH 519-823-1316

FUTURE CONSTRUCTION

Southcentral Foundation

Benteh Nuutah Valley Native Primary Care Center Expansion

1001 S Knik Goose Bay Rd,
Wasilla, AK 99654

PERMIT DRAWINGS

REVISIONS

MARK	DATE	DESCRIPTION

SCALE: 1/4" = 1'-0"	PROJECT ENGINEER: SLKB,CSZ
PROJECT NUMBER: M2209	
DATE: 01/23/2026	

SHEET NAME
LEVEL 1 - ENLARGED POWER REMODEL PLAN SECTOR - F2

SHEET NUMBER
E301-F2

1/21/2026 5:56:51 PM
C:\Users\Connor Zietlow\Documents\M2209_ESERIES_CENTRAL_R24_czietlow.rvt
E301-F2

ARCH E1, FULL SIZE: 30"x42" - HALF SIZE: 15"x21"


GENERAL NOTES:

A. SEE E301-A1 FOR GENERAL NOTED.

B. ALL SHADED REGIONS ARE OUT OF SCOPE.

SHEET NOTES:

1. NO WORK IN THIS AREA, DEVICES ARE EXISTING AND SHOWN FOR CLARITY.
2. PROVIDE ENCLOSED CIRCUIT BREAKER GE#TLM612FCUD, #THQ1115 AND #TGK12. COORDINATE WITH SHOP DRAWINGS AS REQUIRED.
3. SMOKE COILING DOOR.
4. PANIC BUTTON INTERLOCKS WITH KEY SWITCH AND SMOKE COILING GATE.
5. PROVIDE 1KVA ISOLATION TRANSFORMER GE#LU8544, COORDINATE WITH SHOP DRAWINGS AS REQUIRED.
6. PROVIDE CONNECTION TO EXISTING LOCAL RECEPTACLE CIRCUIT INDICATED. PROVIDE CONDUIT, WIRE, AND JUNCTION BOXES AS REQUIRED.

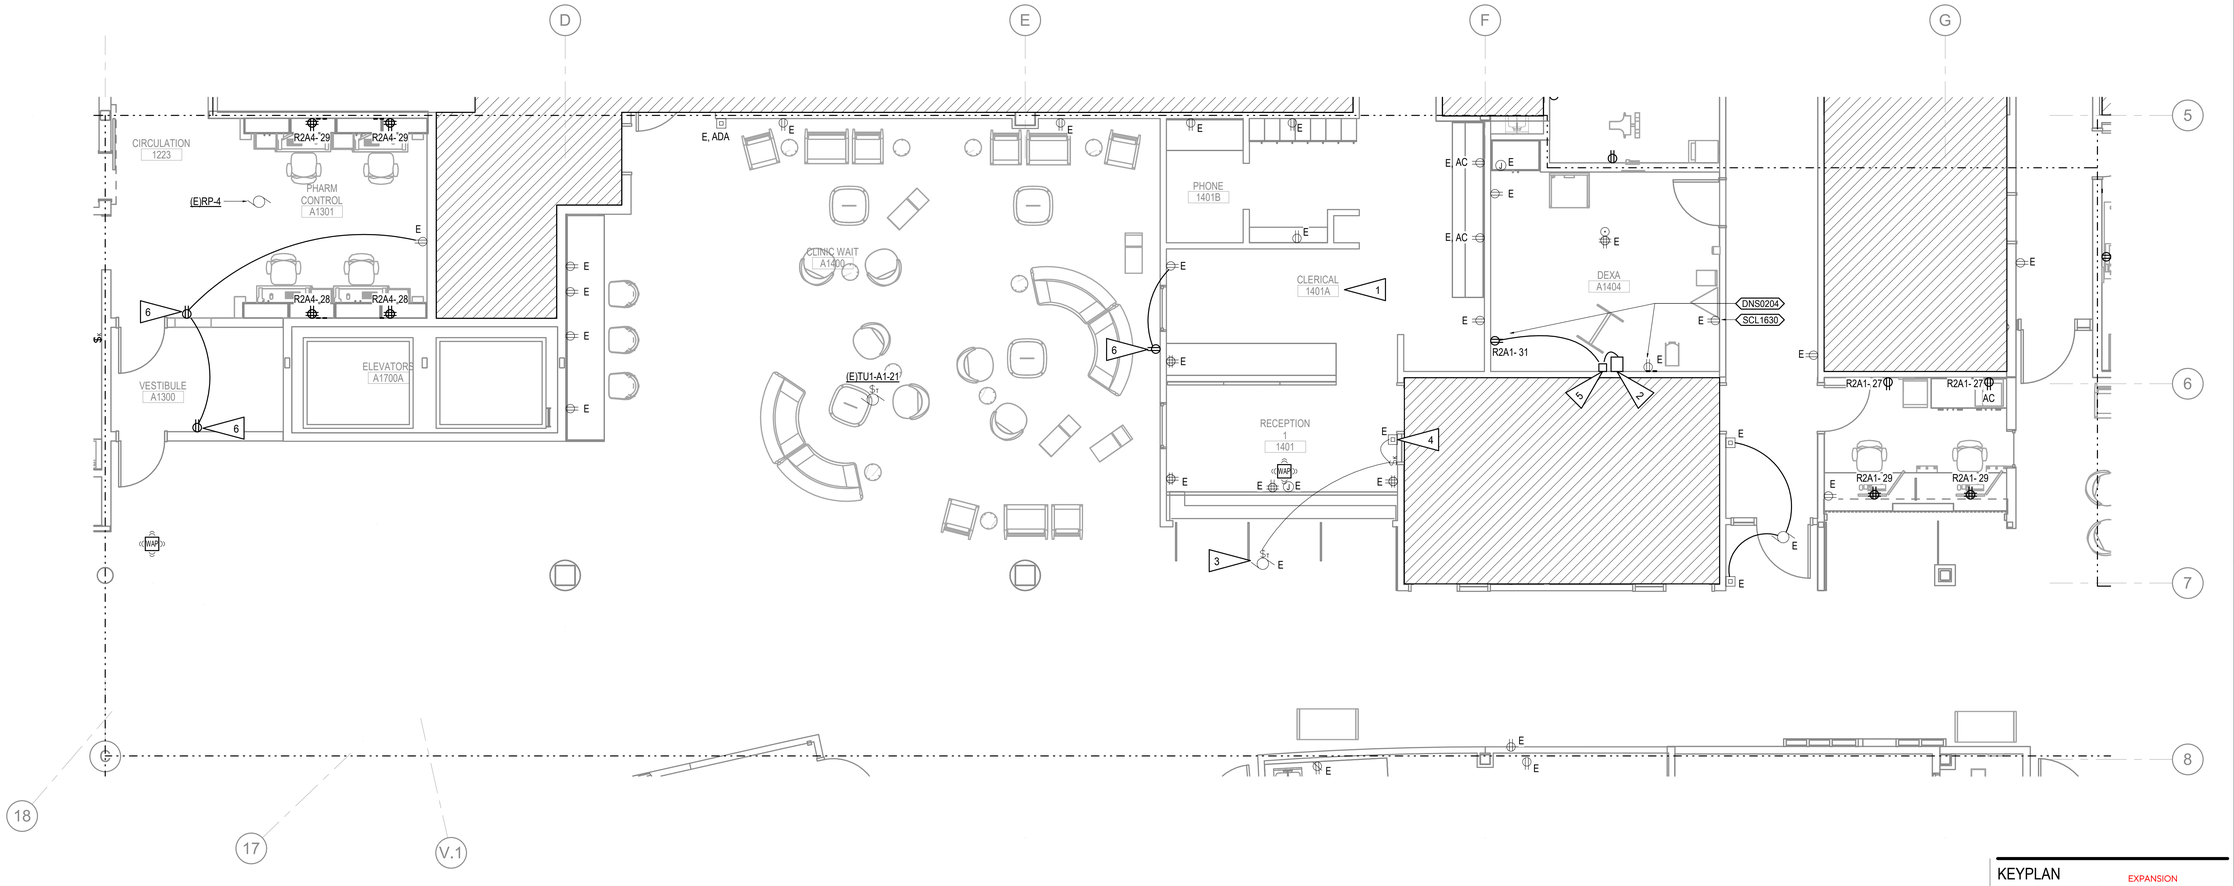


1 LEVEL 1 - ENLARGED POWER REMODEL PLAN SECTOR - G1

SCALE: 1/4" = 1'-0"

0' 2' 4' 8' 16'

KEYPLAN

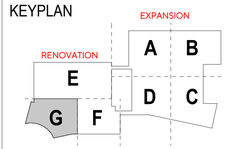

nbbj

KPB ARCHITECTS

RSA Engineering, Inc.
MECHANICAL AND ELECTRICAL CONSULTING ENGINEERS
670 West Fireweed Lane, Suite 200
Anchorage, AK 99503
Phone (907) 276-0521
Corporate No.: AEC0342

PRIME & ARCHITECT OF RECORD
KPB Architects, Inc.
500 L Street, STE 400, Anchorage, AK 99501
PH 907-274-7443

DESIGN ARCHITECT & MEDICAL PLANNER
NBBJ, Inc.
223 Yale Avenue North, Seattle, WA 98109
PH 206-223-5555

CIVIL ENGINEER
EBSC Engineering, LLC
11301 Olive Lane, Anchorage, AK 99515
PH 907-222-1085

STRUCTURAL ENGINEER
Reid Middleton, Inc.
4300 B Street, STE 302, Anchorage, AK 99503
PH 907-562-3439

MECHANICAL & ELECTRICAL ENGINEERS
RSA Engineering, Inc.
670 Fireweed Lane, STE 200, Anchorage, AK 99503
PH 907-276-0521

MEDICAL EQUIPMENT PLANNER
i-Science
20280 North 59th Avenue, STE 115-45, Glendale, AZ 85310
PH 614-406-6046

ACOUSTICAL ENGINEER
Tenor Engineering Group
811 1st Ave, Seattle, WA 98104
PH 206-899-5450

KITCHEN CONSULTANT
Young Caruso
8055 East Tufts Avenue, STE 1320, Denver, CO 80237
PH 303-649-1600

COST ESTIMATOR
JMB Consulting Group LLC
4320 29th Avenue West, Seattle, WA 98199
PH 206-708-7280

WIND & SNOW DRIFT CONSULTANTS
RWDI
600 Southgate Drive, Guelph, Ontario, N1G 4P6
PH 519-823-1316

FUTURE CONSTRUCTION

Southcentral Foundation

Benteh Nuutah Valley Native Primary Care Center Expansion

1001 S Knik Goose Bay Rd,
Wasilla, AK 99654

PERMIT DRAWINGS

REVISIONS

MARK	DATE	DESCRIPTION

SCALE 1/4" = 1'-0"	PROJECT ENGINEER SLKB,CSZ
PROJECT NUMBER M2209	
DATE 01/23/2026	

SHEET NAME
LEVEL 1 - ENLARGED POWER REMODEL PLAN SECTOR - G1

SHEET NUMBER
E301-G1

1/21/2026 5:56:52 PM
C:\Users\Connor.Zietlow\Documents\M2209_ESERIES_CENTRAL_R24_czietlow.rvt
E301-G1
ARCH E1, FULL SIZE: 30"x42" - HALF SIZE: 15"x21"

GENERAL NOTES:

A. SEE E301-A1 FOR GENERAL NOTED.

B. ALL SHADED REGIONS ARE OUT OF SCOPE.

SHEET NOTES:

1. LOCATE GFCI RECEPTACLE IN A READILY ACCESSIBLE LOCATION.
2. MOUNT RECEPTACLE IN THE SIDE OF ISLAND CABINETRY JUST BELOW THE COUNTERTOP, COORDINATE WITH ARCHITECTURAL FOR EXACT LOCATION.
3. PROVIDE 120V CONNECTION TO MOTORIZED SHADES.
4. SWITCH TO CONTROL ALL MOTORIZED SHADES IN ASSOCIATED ROOM.
5. JUNCTION BOX FOR RAIN LEADER HEAT TRACE IN CEILING ABOVE. ROUTE CIRCUIT THROUGH EXISTING HEAT TRACE CONTROLLER IN ELEC 1412. SEE 3/E503 FOR LOCATION. PROVIDE RELAY IN BOX (RIB) AS REQUIRED FOR CONTROL OF NEW CIRCUIT.
6. COORDINATE EXACT SWITCH LOCATION WITH ARCHITECTURAL PRIOR TO ROUGH-IN.
7. PROVIDE HANDLE LOCK ON EXISTING CIRCUIT BREAKER IN ACCORDANCE WITH THE NEC.
8. JUNCTION BOX FOR CONNECTION TO ELECTRICALLY OPERATED FLUSH VALVES IN ROOM. COORDINATE WITH MECHANICAL FOR EXACT LOCATION PRIOR TO ROUGH-IN.
9. RECEPTACLE SHALL BE PROVIDED GFCI PROTECTION FROM UPSTREAM GFCI RECEPTACLE IN ROOM.
10. JUNCTION BOX FOR POWER CONNECTION TO RECEPTACLES PROVIDED WITH CASEWORK. CONTRACTOR SHALL PROVIDE HARDWIRED CONNECTION TO FURNITURE POWER WHIPS PROVIDED BY FURNITURE PROVIDER. RECEPTACLE LOCATIONS ARE SHOWN FOR APPROXIMATE DEVICE QUANTITIES FOR CONTRACTOR CONVENIENCE ONLY. COORDINATE WITH FURNITURE SUPPLIER FOR EXACT CONNECTION LOCATION PRIOR TO SETTING JUNCTION BOX.



1 LEVEL 1 - ENLARGED POWER REMODEL PLAN SECTOR - G2

KEYPLAN

nbbj

KPB ARCHITECTS

RSA Engineering, Inc.
MECHANICAL AND ELECTRICAL CONSULTING ENGINEERS
670 West Fireweed Lane, Suite 200
Anchorage, AK 99503
Phone (907) 276-0521
Corporate No.: AECO342

PRIME & ARCHITECT OF RECORD
KPB Architects, Inc.
500 L Street, STE 400, Anchorage, AK 99501
PH 907-274-7443

DESIGN ARCHITECT & MEDICAL PLANNER
NBBJ, Inc.
223 Yale Avenue North, Seattle, WA 98109
PH 206-223-5555

CIVIL ENGINEER
EBSC Engineering, LLC
11301 Olive Lane, Anchorage, AK 99515
PH 907-222-1085

STRUCTURAL ENGINEER
Reid Middleton, Inc.
4300 B Street, STE 302, Anchorage, AK 99503
PH 907-562-3439

MECHANICAL & ELECTRICAL ENGINEERS
RSA Engineering, Inc.
670 Fireweed Lane, STE 200, Anchorage, AK 99503
PH 907-276-0521

MEDICAL EQUIPMENT PLANNER
i-Science
20280 North 59th Avenue, STE 115-45, Glendale, AZ 85310
PH 614-406-6046

ACOUSTICAL ENGINEER
Tenor Engineering Group
811 1st Ave, Seattle, WA 98104
PH 206-899-5450

KITCHEN CONSULTANT
Young Caruso
8055 East Tufts Avenue, STE 1320, Denver, CO 80237
PH 303-649-1600

COST ESTIMATOR
JMB Consulting Group LLC
4320 29th Avenue West, Seattle, WA 98199
PH 206-708-7280

WIND & SNOW DRIFT CONSULTANTS
RWDI
600 Southgate Drive, Guelph, Ontario, N1G 4P6
PH 519-823-1316

FUTURE CONSTRUCTION

Southcentral Foundation

Benteh Nuutah Valley Native Primary Care Center Expansion

1001 S Knik Goose Bay Rd,
Wasilla, AK 99654

PERMIT DRAWINGS

REVISIONS

MARK	DATE	DESCRIPTION

SCALE 1/4" = 1'-0"	PROJECT ENGINEER SLKB,CSZ
PROJECT NUMBER M2209	
DATE 01/23/2026	


SHEET NAME
LEVEL 1 - ENLARGED POWER REMODEL PLAN SECTOR - G2

SHEET NUMBER
E301-G2

1/21/2026 5:56:55 PM
C:\Users\Connor.Zietlow\Documents\M2209_ESERIES_CENTRAL_R24_czietlow.rvt

E301-G2

ARCH E1, FULL SIZE: 30"x42" - HALF SIZE: 15"x21"

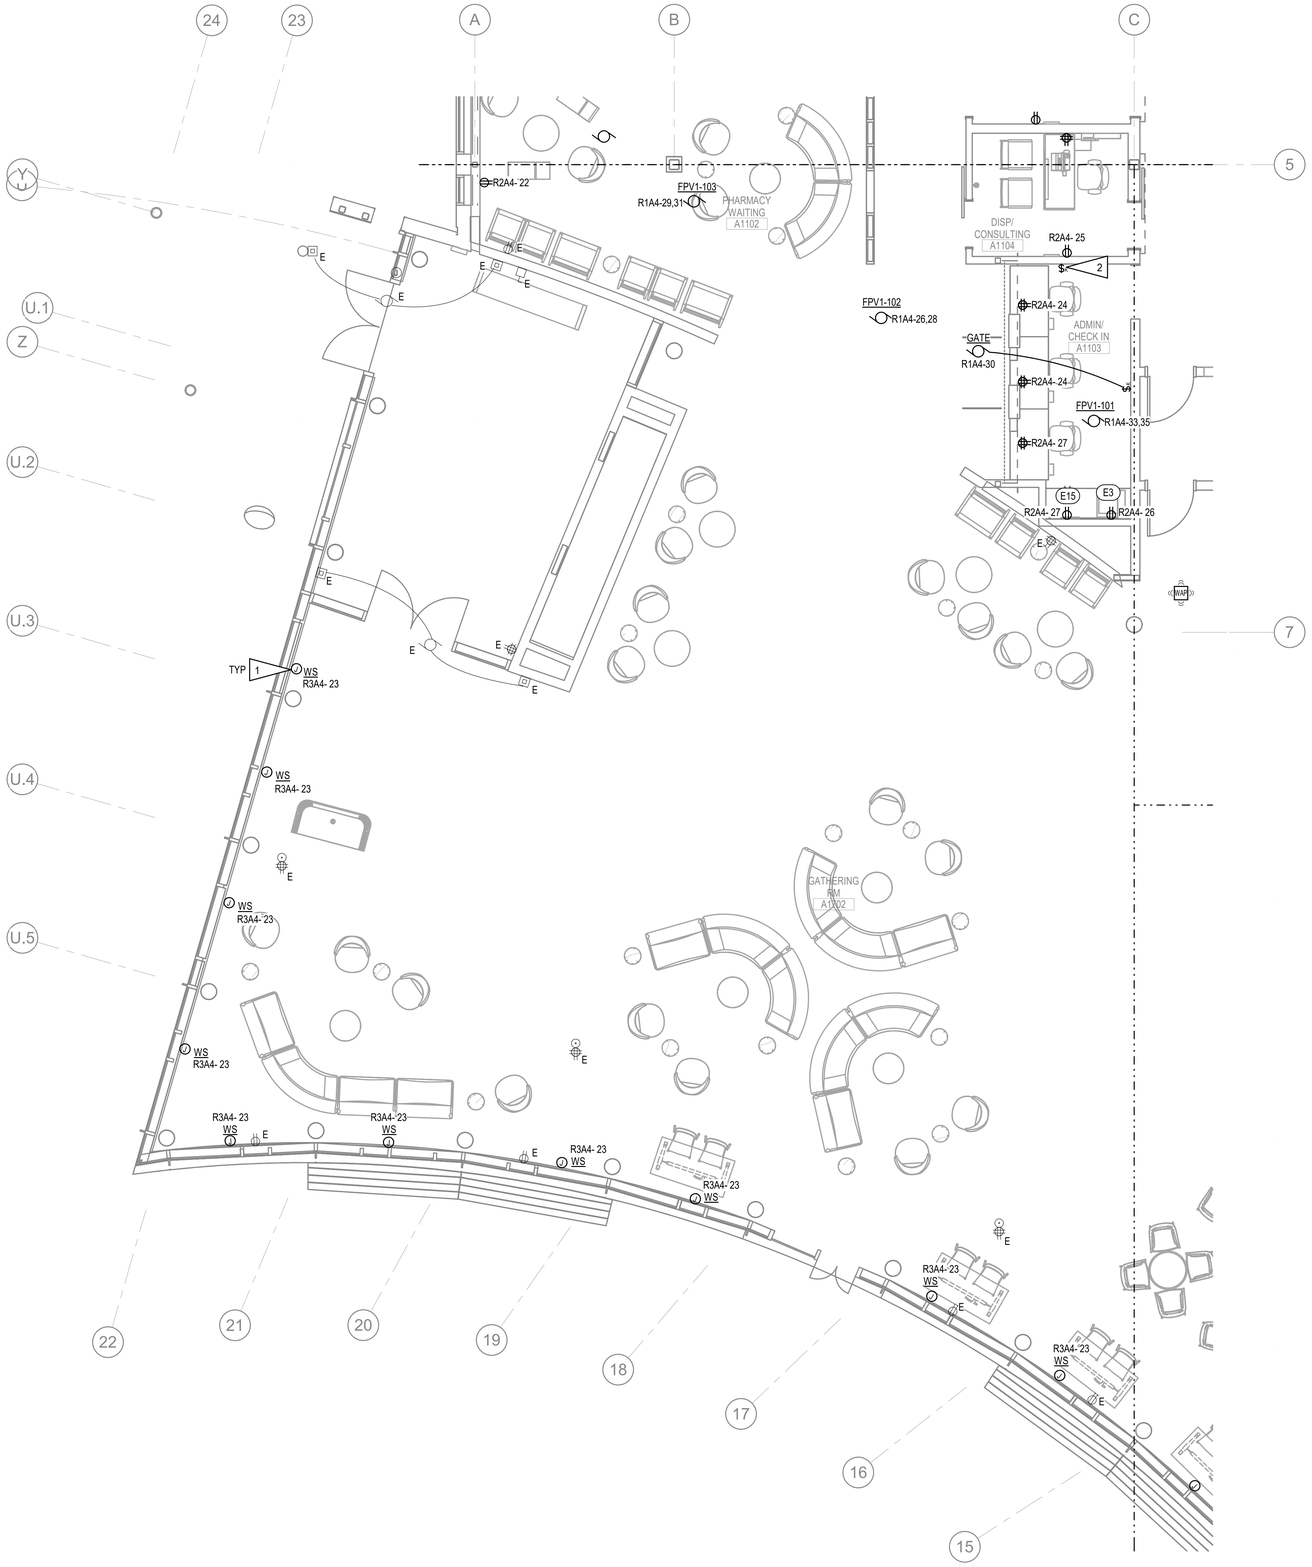

GENERAL NOTES:

A. SEE E301-A1 FOR GENERAL NOTED.

SHEET NOTES: <#>


1. PROVIDE 120V CONNECTION TO MOTORIZED SHADES.
2. PROVIDE HARD WIRED CONNECTION CONTROL STATION FOR MOTORIZED SHADES IN AREA G.

1 LEVEL 1 - ENLARGED POWER REMODEL PLAN SECTOR - G3

SCALE: 1/4" = 1'-0"

0' 2' 4' 8' 16'

KEYPLAN

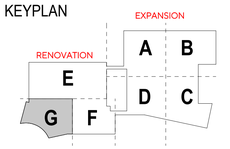

nbbj

KPB ARCHITECTS

RSA Engineering, Inc.
MECHANICAL AND ELECTRICAL CONSULTING ENGINEERS
670 Fireweed Lane, Suite 200
Anchorage, AK 99503
Phone (907) 276-0521
Corporate No.: AEC0342

PRIME & ARCHITECT OF RECORD
KPB Architects, Inc.
500 L Street, STE 400, Anchorage, AK 99501
PH 907-274-7443

DESIGN ARCHITECT & MEDICAL PLANNER
NBBJ, Inc.
223 Yale Avenue North, Seattle, WA 98109
PH 206-223-5555

CIVIL ENGINEER
EBSC Engineering, LLC
11301 Olive Lane, Anchorage, AK 99515
PH 907-222-1085

STRUCTURAL ENGINEER
Reid Middleton, Inc.
4300 B Street, STE 302, Anchorage, AK 99503
PH 907-562-3439

MECHANICAL & ELECTRICAL ENGINEERS
RSA Engineering, Inc.
670 Fireweed Lane, STE 200, Anchorage, AK 99503
PH 907-276-0521

MEDICAL EQUIPMENT PLANNER
i-Science
20280 North 59th Avenue, STE 115-45, Glendale, AZ 85310
PH 614-406-6046

ACOUSTICAL ENGINEER
Tenor Engineering Group
811 1st Ave, Seattle, WA 98104
PH 206-899-5450

KITCHEN CONSULTANT
Young Caruso
8055 East Tufts Avenue, STE 1320, Denver, CO 80237
PH 303-649-1600

COST ESTIMATOR
JMB Consulting Group LLC
4320 29th Avenue West, Seattle, WA 98199
PH 206-708-7280

WIND & SNOW DRIFT CONSULTANTS
RWDI
600 Southgate Drive, Guelph, Ontario, N1G 4P6
PH 519-823-1316

FUTURE CONSTRUCTION

Southcentral Foundation

Benteh Nuutah Valley Native Primary Care Center Expansion

1001 S Knik Goose Bay Rd,
Wasilla, AK 99654

PERMIT DRAWINGS

REVISIONS


MARK	DATE	DESCRIPTION

SCALE: 1/4" = 1'-0"	PROJECT ENGINEER: SLKB,CSZ
PROJECT NUMBER: M2209	
DATE: 01/23/2026	

SHEET NAME
LEVEL 1 - ENLARGED POWER REMODEL PLAN SECTOR - G3

SHEET NUMBER
E301-G3

1/21/2026 5:56:56 PM
C:\Users\Connor.Zielklow\Documents\M2209_ESERIES_CENTRAL_R24_czielklow.rvt
E301-G3
ARCH E1 - FULL SIZE: 30"x42" - HALF SIZE: 15"x21"

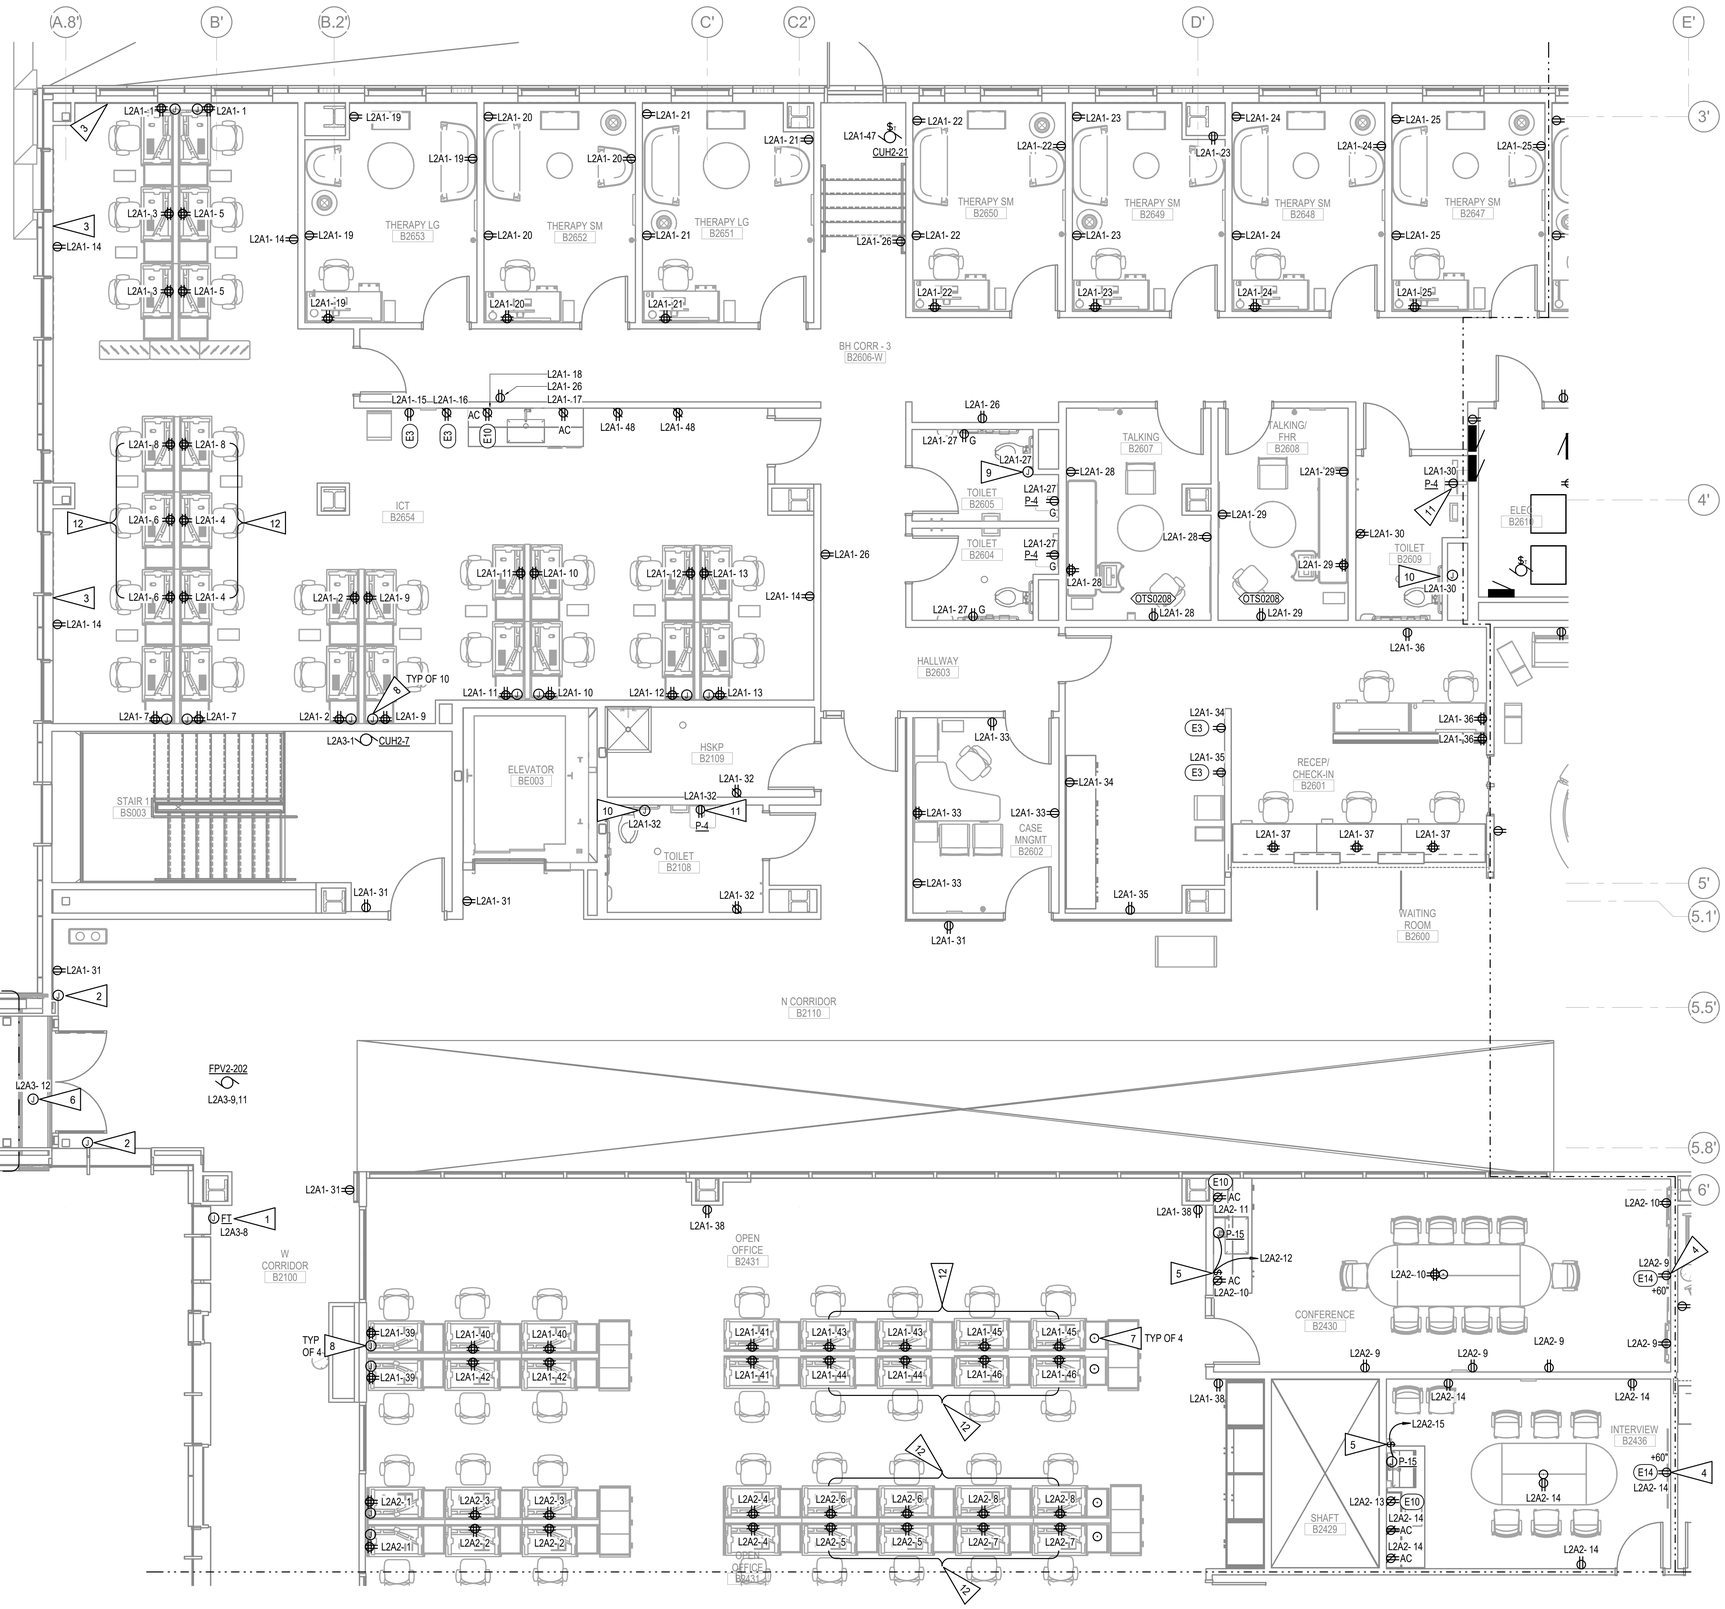

1 LEVEL 2 - ENLARGED POWER PLAN SECTOR - A1

SCALE: 1/4" = 1'-0"

0' 2' 4' 8' 16'


GENERAL NOTES:

A. SEE E301-A1 AND FOR GENERAL NOTES.

SHEET NOTES:

1. PROVIDE 120V CONNECTION ABOVE CEILING TO FINTUBE. COORDINATE WITH MECHANICAL FOR EXACT LOCATIONS AND RUN LENGTHS. CONCEAL ALL CONDUIT IN CEILING, COORDINATE WITH CEILING TYPE.
2. JUNCTION BOX FOR CONNECTION TO MAGNETIC DOOR HOLDS.
3. UNLESS OTHERWISE NOTED, COORDINATE MOUNTING HEIGHT OF RECEPTACLES ON WALL WITH MECHANICAL FINTUBE PRIOR TO ROUGH-IN. RECEPTACLES SHALL BE MOUNTED ABOVE FINTUBE.
4. PROVIDE RECEPTACLE LOCATED IN RECESSED AV BOX WITH TELECOM OUTLET BEHIND TV. COORDINATE WITH ARCHITECTURAL ELEVATIONS PRIOR TO ROUGH-IN.
5. COORDINATE EXACT SWITCH LOCATION WITH ARCHITECTURAL PRIOR TO ROUGH-IN.
6. JUNCTION BOX FOR CONNECTION TO SMOKE DAMPER. COORDINATE EXACT LOCATION WITH MECHANICAL PRIOR TO ROUGH-IN. PROVIDE CONNECTION FROM DAMPER TO FIRE ALARM CONTROL PANEL.
7. FLOORBOX CONTAINING POWER AND DATA FOR CONNECTION TO CASEWORK. CONTRACTOR SHALL PROVIDE HARDWIRED CONNECTION TO FURNITURE POWER WHIPS PROVIDED BY FURNITURE PROVIDER. RECEPTACLE LOCATIONS ARE SHOWN FOR APPROXIMATE DEVICE QUANTITIES FOR CONTRACTOR CONVENIENCE ONLY. COORDINATE WITH FURNITURE SUPPLIER FOR EXACT CONNECTION LOCATION PRIOR TO SETTING FLOOR BOX.
8. JUNCTION BOX FOR POWER CONNECTION TO RECEPTACLES PROVIDED WITH CASEWORK. CONTRACTOR SHALL PROVIDE HARDWIRED CONNECTION TO FURNITURE POWER WHIPS PROVIDED BY FURNITURE PROVIDER. RECEPTACLE LOCATIONS NOT ON WALLS ARE SHOWN FOR APPROXIMATE DEVICE QUANTITIES FOR CONTRACTOR CONVENIENCE ONLY. COORDINATE WITH FURNITURE SUPPLIER FOR EXACT CONNECTION LOCATION PRIOR TO SETTING JUNCTION BOX.
9. JUNCTION BOX FOR CONNECTION TO ELECTRICALLY OPERATED FLUSH VALVES IN B2604 AND B2605. COORDINATE WITH MECHANICAL FOR EXACT LOCATION PRIOR TO ROUGH-IN.
10. JUNCTION BOX FOR CONNECTION TO ELECTRICALLY OPERATED FLUSH VALVE IN ROOM. COORDINATE WITH MECHANICAL FOR EXACT LOCATION PRIOR TO ROUGH-IN.
11. RECEPTACLE SHALL BE PROVIDED GFCI PROTECTION FROM UPSTREAM GFCI RECEPTACLE IN ROOM.
12. INTEGRAL FURNITURE WIRING HAS SHARED NEUTRALS. PROVIDE HANDLE TIE ON CIRCUITS INDICATED.

KEYPLAN

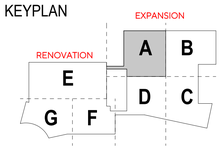

nbbj

KPB ARCHITECTS

RSA Engineering, Inc.
MECHANICAL AND ELECTRICAL CONSULTING ENGINEERS
670 West Fireweed Lane, Suite 200
Anchorage, AK 99503
Phone (907) 276-0521
Corporate No.: AEC0342

PRIME & ARCHITECT OF RECORD
KPB Architects, Inc.
500 L Street, STE 400, Anchorage, AK 99501
PH 907-274-7443

DESIGN ARCHITECT & MEDICAL PLANNER
NBBJ, Inc.
223 Yale Avenue North, Seattle, WA 98109
PH 206-223-5555

CIVIL ENGINEER
EBSC Engineering, LLC
11301 Olive Lane, Anchorage, AK 99515
PH 907-222-1085

STRUCTURAL ENGINEER
Reid Middleton, Inc.
4300 B Street, STE 302, Anchorage, AK 99503
PH 907-562-3439

MECHANICAL & ELECTRICAL ENGINEERS
RSA Engineering, Inc.
670 Fireweed Lane, STE 200, Anchorage, AK 99503
PH 907-276-0521

MEDICAL EQUIPMENT PLANNER
I-Science
20280 North 59th Avenue, STE 115-45, Glendale, AZ 85310
PH 614-406-6046

ACOUSTICAL ENGINEER
Tenor Engineering Group
811 1st Ave, Seattle, WA 98104
PH 206-899-5450

KITCHEN CONSULTANT
Young Caruso
8055 East Tufts Avenue, STE 1320, Denver, CO 80237
PH 303-649-1600

COST ESTIMATOR
JMB Consulting Group LLC
4320 29th Avenue West, Seattle, WA 98199
PH 206-708-7280

WIND & SNOW DRIFT CONSULTANTS
RWDI
600 Southgate Drive, Guelph, Ontario, N1G 4P6
PH 519-823-1316

STATE OF ALASKA
STEVEN BASSLER
EE-151384
REGISTERED PROFESSIONAL ENGINEER

Southcentral Foundation

Benteh Nuutah Valley Native Primary Care Center Expansion

1001 S Knik Goose Bay Rd,
Wasilla, AK 99654

PERMIT DRAWINGS

REVISIONS

MARK	DATE	DESCRIPTION

SCALE: 1/4" = 1'-0"	PROJECT ENGINEER: SLKB,CSZ
PROJECT NUMBER: M2209	
DATE: 01/23/2026	


SHEET NAME
LEVEL 2 - ENLARGED POWER PLAN SECTOR - A1

SHEET NUMBER
E302-A1

1/21/2026 5:57:00 PM
C:\Users\Connor.Zietlow\Documents\M2209_ESERIES_CENTRAL_R24_czietlow.rvt

E302-A1

ARCH E1, FULL SIZE: 30"x42" - HALF SIZE: 15"x21"

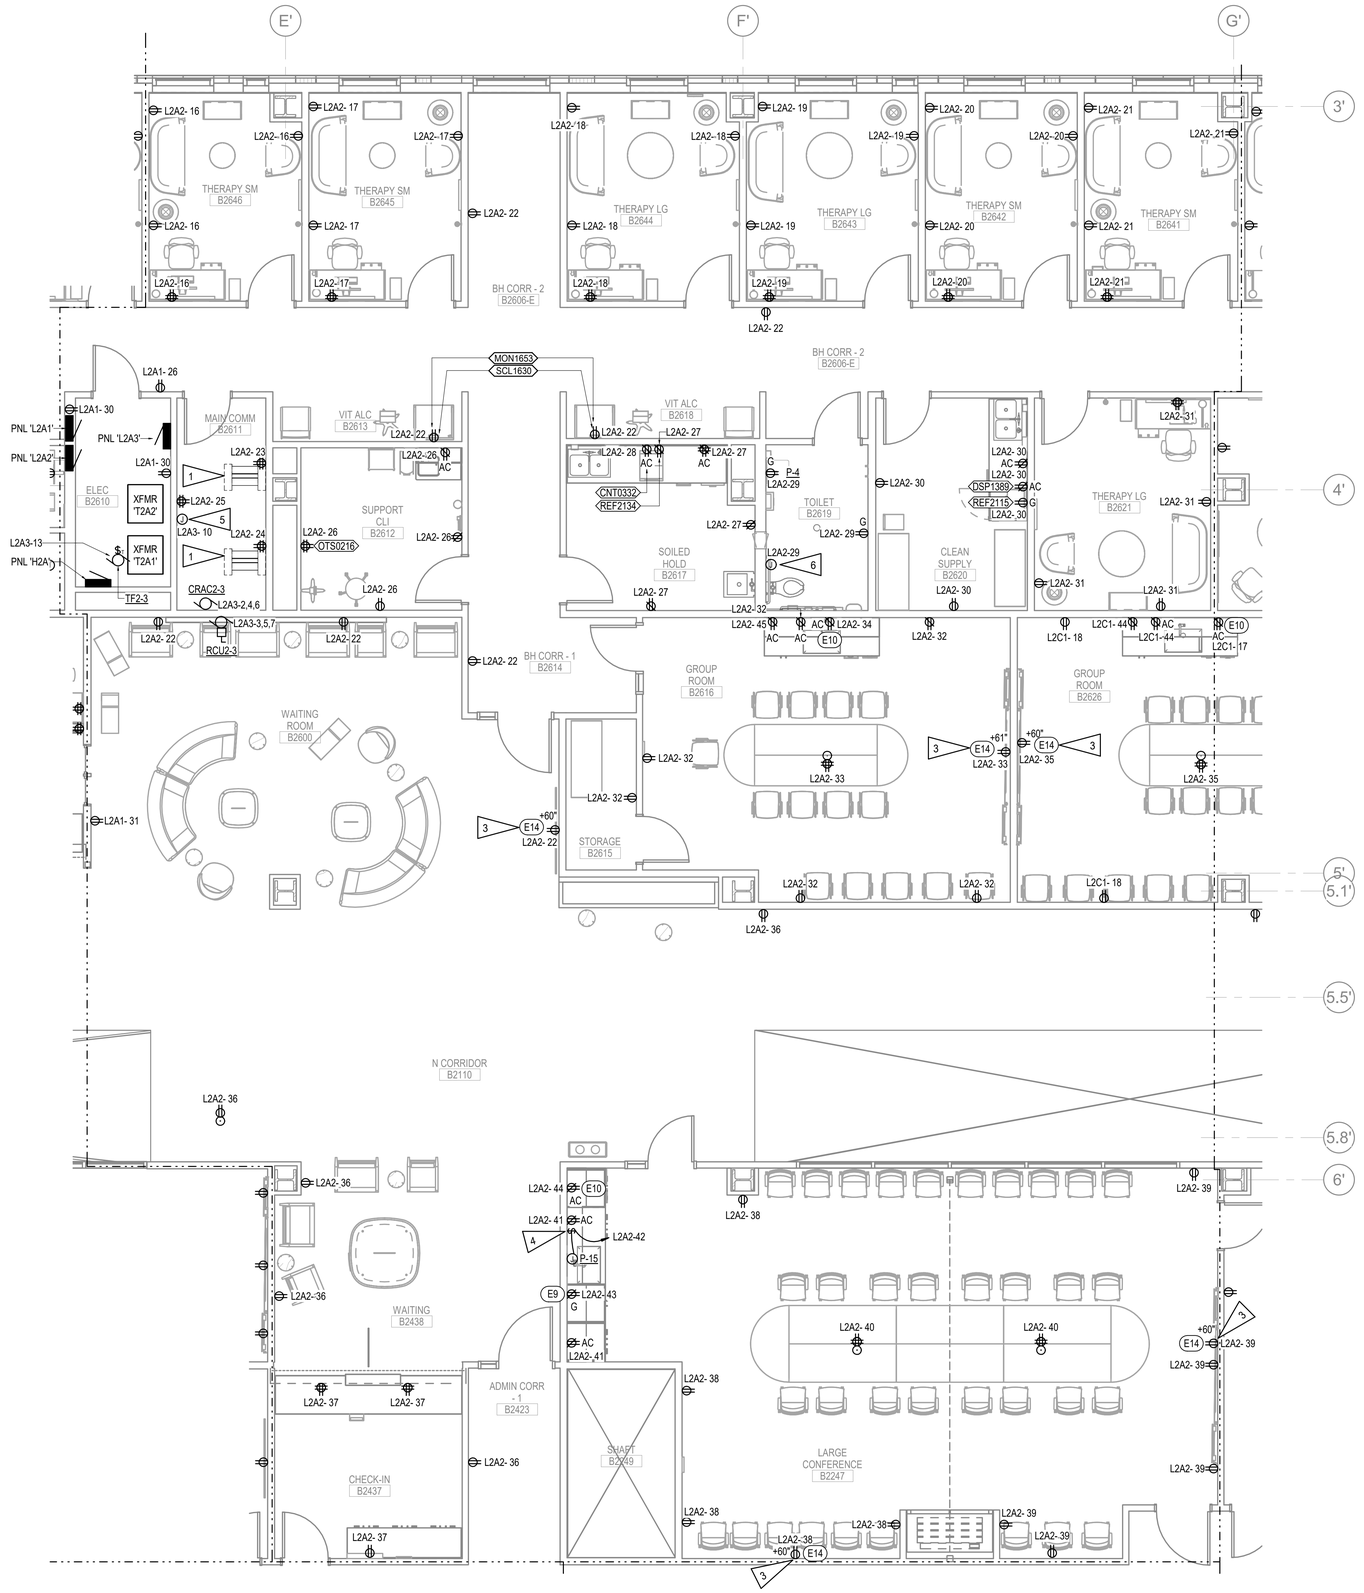

1 LEVEL 2 - ENLARGED POWER PLAN SECTOR - A2

SCALE: 1/4" = 1'-0"

0' 2' 4' 8' 16'


GENERAL NOTES:

A. SEE E301-A1 AND FOR GENERAL NOTES.

SHEET NOTES:

1. TELECOM RACK LOCATION SHOWN FOR REFERENCE.
2. UNLESS OTHERWISE NOTED, COORDINATE MOUNTING HEIGHT OF RECEPTACLES ON WALL WITH MECHANICAL FINTUBE PRIOR TO ROUGH-IN. RECEPTACLES SHALL BE MOUNTED ABOVE FINTUBE.
3. PROVIDE RECEPTACLE LOCATED IN RECESSED AV BOX WITH TELECOM OUTLET BEHIND TV. COORDINATE WITH ARCHITECTURAL ELEVATIONS PRIOR TO ROUGH-IN.
4. COORDINATE EXACT SWITCH LOCATION WITH ARCHITECTURAL PRIOR TO ROUGH-IN.
5. JUNCTION BOX FOR ACCESS CONTROL SYSTEM EQUIPMENT IN ROOM. COORDINATE WITH SYSTEM INSTALLER FOR LOCATION PRIOR TO ROUGH-IN.
6. JUNCTION BOX FOR CONNECTION TO ELECTRICALLY OPERATED FLUSH VALVE IN ROOM. COORDINATE WITH MECHANICAL FOR EXACT LOCATION PRIOR TO ROUGH-IN.

KEYPLAN

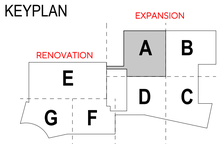

nbbj

KPB ARCHITECTS

RSA Engineering, Inc.
MECHANICAL AND ELECTRICAL CONSULTING ENGINEERS
670 West Fireweed Lane, Suite 200
Anchorage, AK 99503
Phone (907) 276-0521
Corporate No.: AEC0342

PRIME & ARCHITECT OF RECORD
KPB Architects, Inc.
500 L Street, STE 400, Anchorage, AK 99501
PH 907-274-7443

DESIGN ARCHITECT & MEDICAL PLANNER
NBBJ, Inc.
223 Yale Avenue North, Seattle, WA 98109
PH 206-223-5555

CIVIL ENGINEER
EBSC Engineering, LLC
11301 Olive Lane, Anchorage, AK 99515
PH 907-222-1085

STRUCTURAL ENGINEER
Reid Middleton, Inc.
4300 B Street, STE 302, Anchorage, AK 99503
PH 907-562-3439

MECHANICAL & ELECTRICAL ENGINEERS
RSA Engineering, Inc.
670 Fireweed Lane, STE 200, Anchorage, AK 99503
PH 907-276-0521

MEDICAL EQUIPMENT PLANNER
i-Science
20280 North 59th Avenue, STE 115-45, Glendale, AZ 85310
PH 614-406-6046

ACOUSTICAL ENGINEER
Tenor Engineering Group
811 1st Ave, Seattle, WA 98104
PH 206-899-5450

KITCHEN CONSULTANT
Young Caruso
8055 East Tufts Avenue, STE 1320, Denver, CO 80237
PH 303-649-1600

COST ESTIMATOR
JMB Consulting Group LLC
4320 29th Avenue West, Seattle, WA 98199
PH 206-708-7280

WIND & SNOW DRIFT CONSULTANTS
RWDI
600 Southgate Drive, Guelph, Ontario, N1G 4P6
PH 519-823-1316

STATE OF ALASKA
STEVEN BASSLER
EE-151384
REGISTERED PROFESSIONAL ENGINEER

Southcentral Foundation

Benteh Nuutah Valley Native Primary Care Center Expansion

1001 S Knik Goose Bay Rd,
Wasilla, AK 99654

PERMIT DRAWINGS

REVISIONS


MARK	DATE	DESCRIPTION

SCALE	1/4" = 1'-0"
PROJECT ENGINEER	SLKB,CSZ
PROJECT NUMBER	M2209
DATE	01/23/2026

SHEET NAME
LEVEL 2 - ENLARGED POWER PLAN SECTOR - A2

SHEET NUMBER
E302-A2

1/21/2026 5:57:03 PM
C:\Users\Connor.Ziellow\Documents\M2209_ESERIES_CENTRAL_R24_czielllow.rvt
E302-A2
ARCH E1, FULL SIZE: 30"x42" - HALF SIZE: 15"x21"

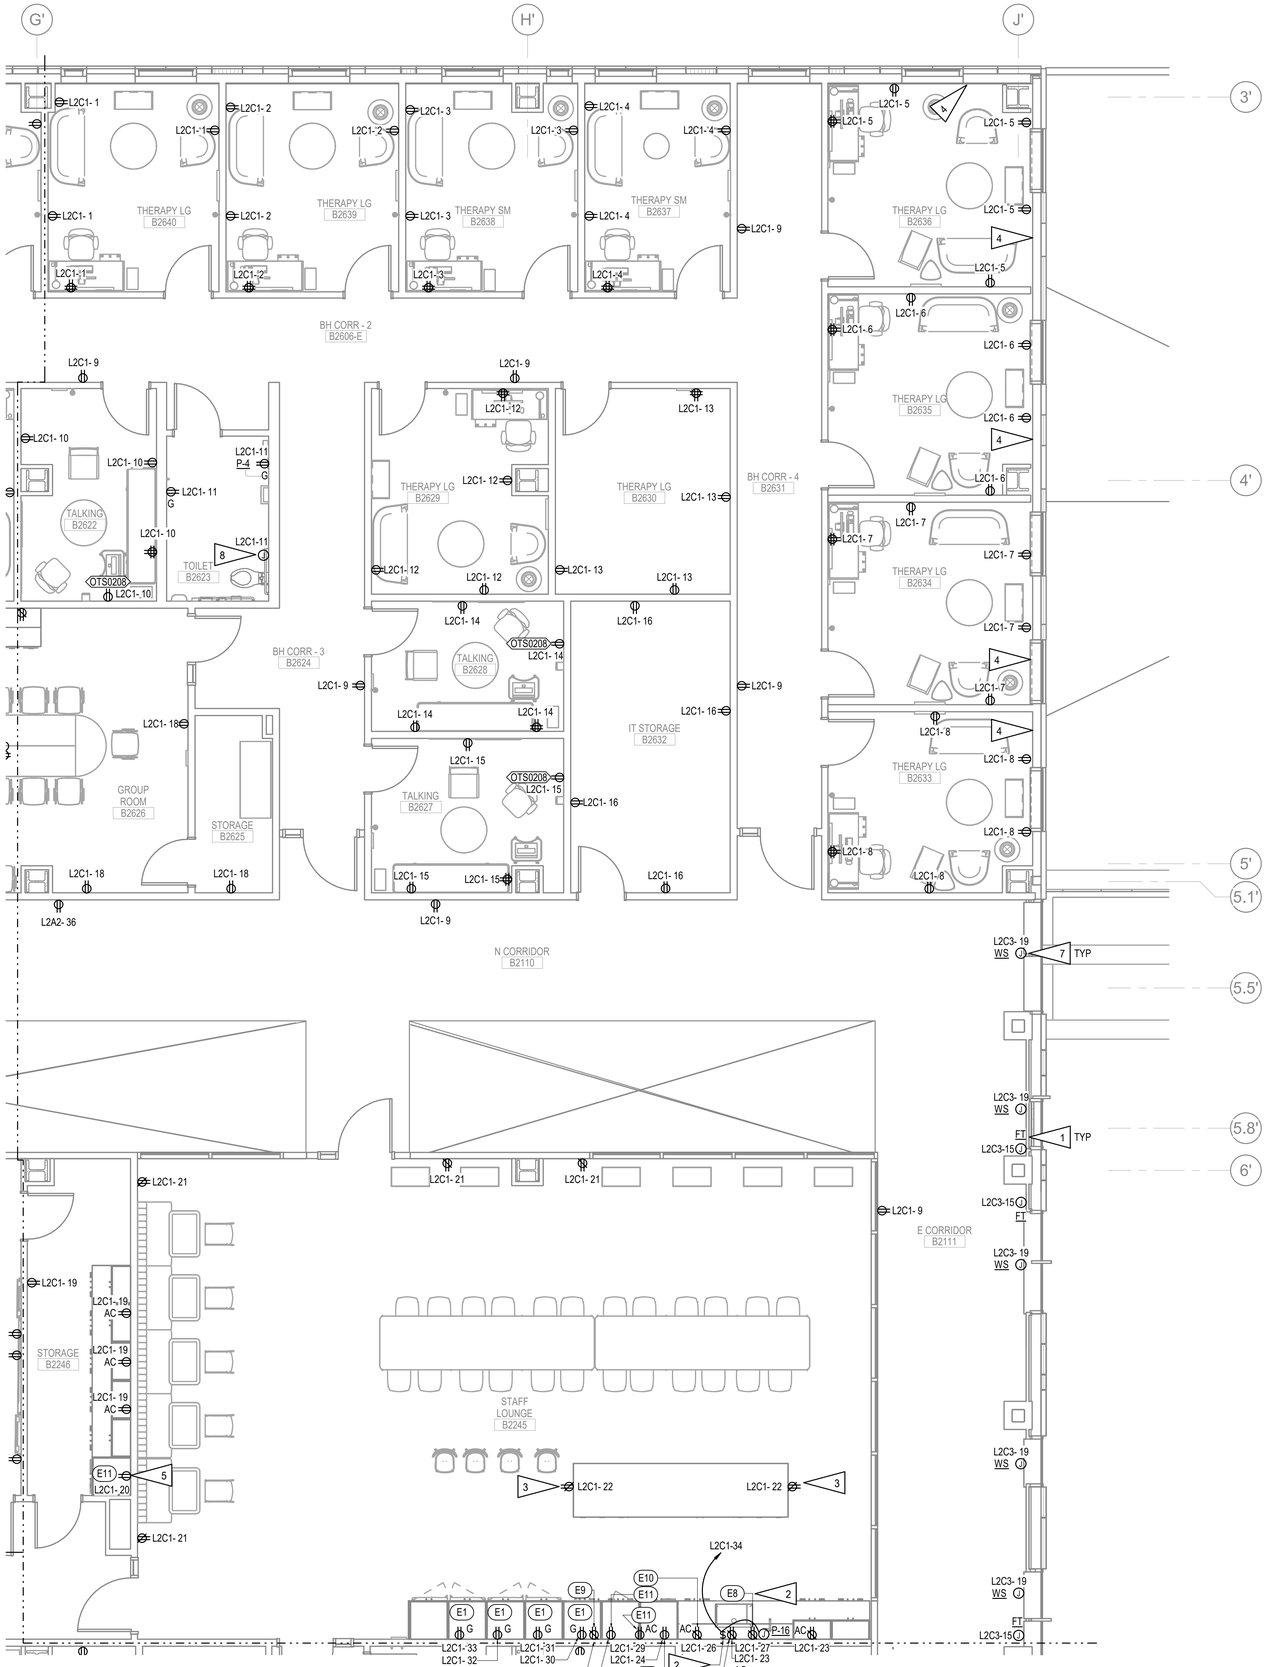

1 LEVEL 2 - ENLARGED POWER PLAN SECTOR - B

SCALE: 1/4" = 1'-0"

0' 2' 4' 8' 16'


GENERAL NOTES:

A. SEE E301-A1 FOR GENERAL NOTES.

SHEET NOTES: <#>

1. PROVIDE 120V CONNECTION ABOVE CEILING TO FINTUBE. COORDINATE WITH MECHANICAL FOR EXACT LOCATIONS AND RUN LENGTHS. CONCEAL ALL CONDUIT IN CEILING, COORDINATE WITH CEILING TYPE.
2. LOCATE GFCI RECEPTACLE IN A READILY ACCESSIBLE LOCATION.
3. MOUNT RECEPTACLE IN THE SIDE OF ISLAND CABINETRY JUST BELOW THE COUNTERTOP, COORDINATE WITH ARCHITECTURAL FOR EXACT LOCATION.
4. UNLESS OTHERWISE NOTED, COORDINATE MOUNTING HEIGHT OF RECEPTACLES ON WALL WITH MECHANICAL FINTUBE PRIOR TO ROUGH-IN. RECEPTACLES SHALL BE MOUNTED ABOVE FINTUBE.
5. COORDINATE RECEPTACLE RECEPTACLE LOCATION IN CASE WORK WITH ARCHITECTURAL ELEVATIONS PRIOR TO ROUGH-IN.
6. COORDINATE EXACT SWITCH LOCATION WITH ARCHITECTURAL PRIOR TO ROUGH-IN.
7. PROVIDE 120V CONNECTION TO MOTORIZED 'WINDOW SHADES' TO BE CONTROLLED BY CONTROL STATION IN LEVEL 2 AREA C.
8. JUNCTION BOX FOR CONNECTION TO ELECTRICALLY OPERATED FLUSH VALVE IN ROOM. COORDINATE WITH MECHANICAL FOR EXACT LOCATION PRIOR TO ROUGH-IN.

KEYPLAN

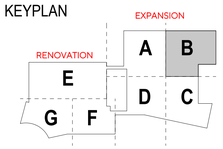

nbbj

KPB ARCHITECTS

RSA Engineering, Inc.
MECHANICAL AND ELECTRICAL CONSULTING ENGINEERS
670 West Fireweed Lane, Suite 200
Anchorage, AK 99503
Phone (907) 276-0521
Corporate No.: AEC0342

PRIME & ARCHITECT OF RECORD
KPB Architects, Inc.
500 L Street, STE 400, Anchorage, AK 99501
PH 907-274-7443

DESIGN ARCHITECT & MEDICAL PLANNER
NBBJ, Inc.
223 Yale Avenue North, Seattle, WA 98109
PH 206-223-5555

CIVIL ENGINEER
EBSC Engineering, LLC
11301 Olive Lane, Anchorage, AK 99515
PH 907-222-1085

STRUCTURAL ENGINEER
Reid Middleton, Inc.
4300 B Street, STE 302, Anchorage, AK 99503
PH 907-562-3439

MECHANICAL & ELECTRICAL ENGINEERS
RSA Engineering, Inc.
670 Fireweed Lane, STE 200, Anchorage, AK 99503
PH 907-276-0521

MEDICAL EQUIPMENT PLANNER
i-Science
20280 North 59th Avenue, STE 115-45, Glendale, AZ 85310
PH 614-406-6046

ACOUSTICAL ENGINEER
Tenor Engineering Group
811 1st Ave, Seattle, WA 98104
PH 206-899-5450

KITCHEN CONSULTANT
Young Caruso
8055 East Tufts Avenue, STE 1320, Denver, CO 80237
PH 303-649-1600

COST ESTIMATOR
JMB Consulting Group LLC
4320 29th Avenue West, Seattle, WA 98199
PH 206-708-7280

WIND & SNOW DRIFT CONSULTANTS
RWDI
600 Southgate Drive, Guelph, Ontario, N1G 4P6
PH 519-823-1316

STATE OF ALASKA
14TH
STEVEN BASSLER
EE-151384
REGISTERED PROFESSIONAL ENGINEER

Southcentral Foundation

Benteh Nuutah Valley Native Primary Care Center Expansion

1001 S Knik Goose Bay Rd,
Wasilla, AK 99654

PERMIT DRAWINGS

REVISIONS

MARK	DATE	DESCRIPTION

SCALE	1/4" = 1'-0"
PROJECT ENGINEER	SLKB,CSZ
PROJECT NUMBER	M2209
DATE	01/23/2026
SHEET NAME	LEVEL 2 - ENLARGED POWER PLAN SECTOR - B
SHEET NUMBER	E302-B


1/21/2026 5:57:06 PM
C:\Users\Connor.Zietlow\Documents\M2209_ESSERIES_CENTRAL_R24_czietlow.rvt
E302-B
ARCH E1, FULL SIZE: 30"X42" - HALF SIZE: 15"x21"

GENERAL NOTES:

A. SEE E301-A1 FOR GENERAL NOTES.


SHEET NOTES: <#>

1. PROVIDE 120V CONNECTION ABOVE CEILING TO FINTUBE. COORDINATE WITH MECHANICAL FOR EXACT LOCATIONS AND RUN LENGTHS. CONCEAL ALL CONDUIT IN CEILING, COORDINATE WITH CEILING TYPE.
2. MOUNT QUADRUPLEX ON CEILING FOR SOUND BOOTH POWER CONNECTION. FIELD VERIFY LOCATION WITH SOUND BOOTH MANUFACTURER PRIOR TO ROUGH-IN.
3. TELECOM RACK LOCATION SHOWN FOR REFERENCE.
4. PROVIDE 120V CONNECTION TO MOTORIZED 'WINDOW SHADES' TO BE CONTROLLED BY CONTROL STATION IN LEVEL 2 AREA C.
5. JUNCTION BOX FOR ACCESS CONTROL SYSTEM EQUIPMENT IN ROOM. COORDINATE WITH SYSTEM INSTALLER FOR LOCATION PRIOR TO ROUGH-IN.
6. JUNCTION BOX FOR POWER CONNECTION TO RECEPTACLES PROVIDED WITH CASEWORK. CONTRACTOR SHALL PROVIDE HARDWIRED CONNECTION TO FURNITURE POWER WHIPS PROVIDED BY FURNITURE PROVIDER. RECEPTACLE LOCATIONS NOT ON WALLS ARE SHOWN FOR APPROXIMATE DEVICE QUANTITIES FOR CONTRACTOR CONVENIENCE ONLY. COORDINATE WITH FURNITURE SUPPLIER FOR EXACT CONNECTION LOCATION PRIOR TO SETTING JUNCTION BOX.
7. RECEPTACLE SHALL BE PROVIDED GFCI PROTECTION FROM UPSTREAM GFCI RECEPTACLE IN ROOM.
8. JUNCTION BOX FOR CONNECTION TO ELECTRICALLY OPERATED FLUSH VALVE IN ROOM. COORDINATE WITH MECHANICAL FOR EXACT LOCATION PRIOR TO ROUGH-IN.

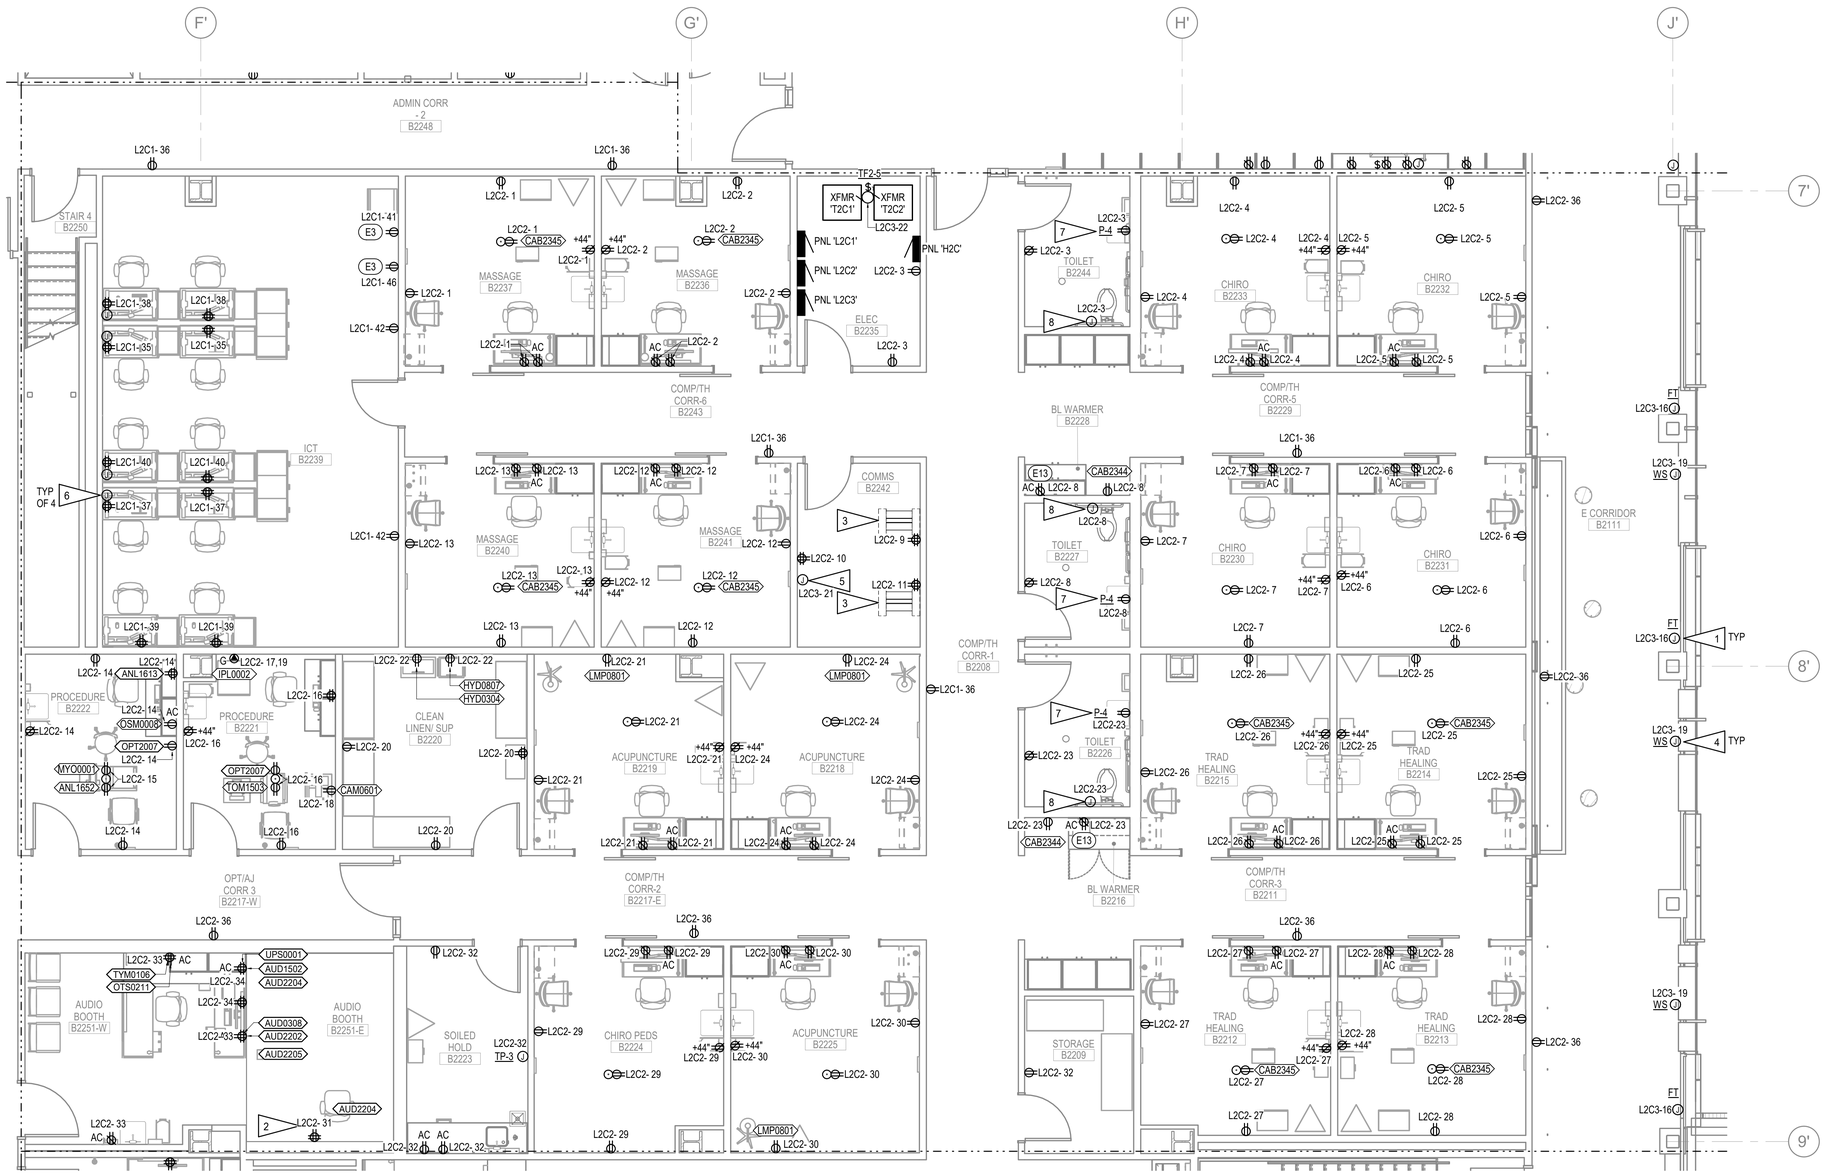

1 LEVEL 2 - ENLARGED POWER PLAN SECTOR - C1

KEYPLAN

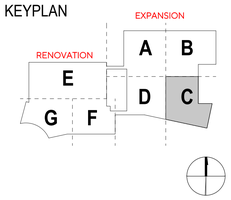

nbbj

KPB ARCHITECTS

RSA Engineering, Inc.
MECHANICAL AND ELECTRICAL CONSULTING ENGINEERS
670 West Fireweed Lane, Suite 200
Anchorage, AK 99503
Phone (907) 276-0521
Corporate No.: AEC0342

PRIME & ARCHITECT OF RECORD
KPB Architects, Inc.
500 L Street, STE 400, Anchorage, AK 99501
PH 907-274-7443

DESIGN ARCHITECT & MEDICAL PLANNER
NBBJ, Inc.
223 Yale Avenue North, Seattle, WA 98109
PH 206-223-5555

CIVIL ENGINEER
EBSC Engineering, LLC
11301 Olive Lane, Anchorage, AK 99515
PH 907-222-1085

STRUCTURAL ENGINEER
Reid Middleton, Inc.
4300 B Street, STE 302, Anchorage, AK 99503
PH 907-562-3439

MECHANICAL & ELECTRICAL ENGINEERS
RSA Engineering, Inc.
670 Fireweed Lane, STE 200, Anchorage, AK 99503
PH 907-276-0521

MEDICAL EQUIPMENT PLANNER
i-Science
20280 North 59th Avenue, STE 115-45, Glendale, AZ 85310
PH 614-406-6046

ACOUSTICAL ENGINEER
Tenor Engineering Group
811 1st Ave, Seattle, WA 98104
PH 206-899-5450

KITCHEN CONSULTANT
Young Caruso
8055 East Tufts Avenue, STE 1320, Denver, CO 80237
PH 303-649-1600

COST ESTIMATOR
JMB Consulting Group LLC
4320 29th Avenue West, Seattle, WA 98199
PH 206-708-7280

WIND & SNOW DRIFT CONSULTANTS
RWDI
600 Southgate Drive, Guelph, Ontario, N1G 4P6
PH 519-823-1316

STATE OF ALASKA
STEVEN BASSLER
EE-151384
REGISTERED PROFESSIONAL ENGINEER

Southcentral Foundation

Benteh Nuutah Valley Native Primary Care Center Expansion

1001 S Knik Goose Bay Rd,
Wasilla, AK 99654

PERMIT DRAWINGS

REVISIONS

MARK	DATE	DESCRIPTION

SCALE 1/4" = 1'-0"	PROJECT ENGINEER SLKB,CSZ
PROJECT NUMBER M2209	
DATE 01/23/2026	

SHEET NAME
LEVEL 2 - ENLARGED POWER PLAN SECTOR - C1

SHEET NUMBER
E302-C1

1/21/2026 5:57:09 PM
C:\Users\Connor.Zietlow\Documents\M2209_ESERIES_CENTRAL_R24_czietlow.rvt
E302-C1


ARCH E1, FULL SIZE: 30"x42" - HALF SIZE: 15"x21"

GENERAL NOTES:

A. SEE E301-A1 FOR GENERAL NOTES.

SHEET NOTES: <#>

1. PROVIDE 120V CONNECTION ABOVE CEILING TO FINTUBE. COORDINATE WITH MECHANICAL FOR EXACT LOCATIONS AND RUN LENGTHS. CONCEAL ALL CONDUIT IN CEILING, COORDINATE WITH CEILING TYPE.
2. PROVIDE RECEPTACLE IN UPPER CABINET, COORDINATE WITH ARCHITECTURAL FOR MOUNTING HEIGHT.
3. PROVIDE RECEPTACLE IN LOWER CABINET, COORDINATE WITH ARCHITECTURAL FOR MOUNTING HEIGHT.
4. PROVIDE HARD WIRED CONTROL STATION FOR MOTORIZED SHADES IN LEVEL 2 AREA B AND C, UNLESS OTHERWISE NOTED.
5. PROVIDE 120V CONNECTION TO MOTORIZED 'WINDOW SHADES'.

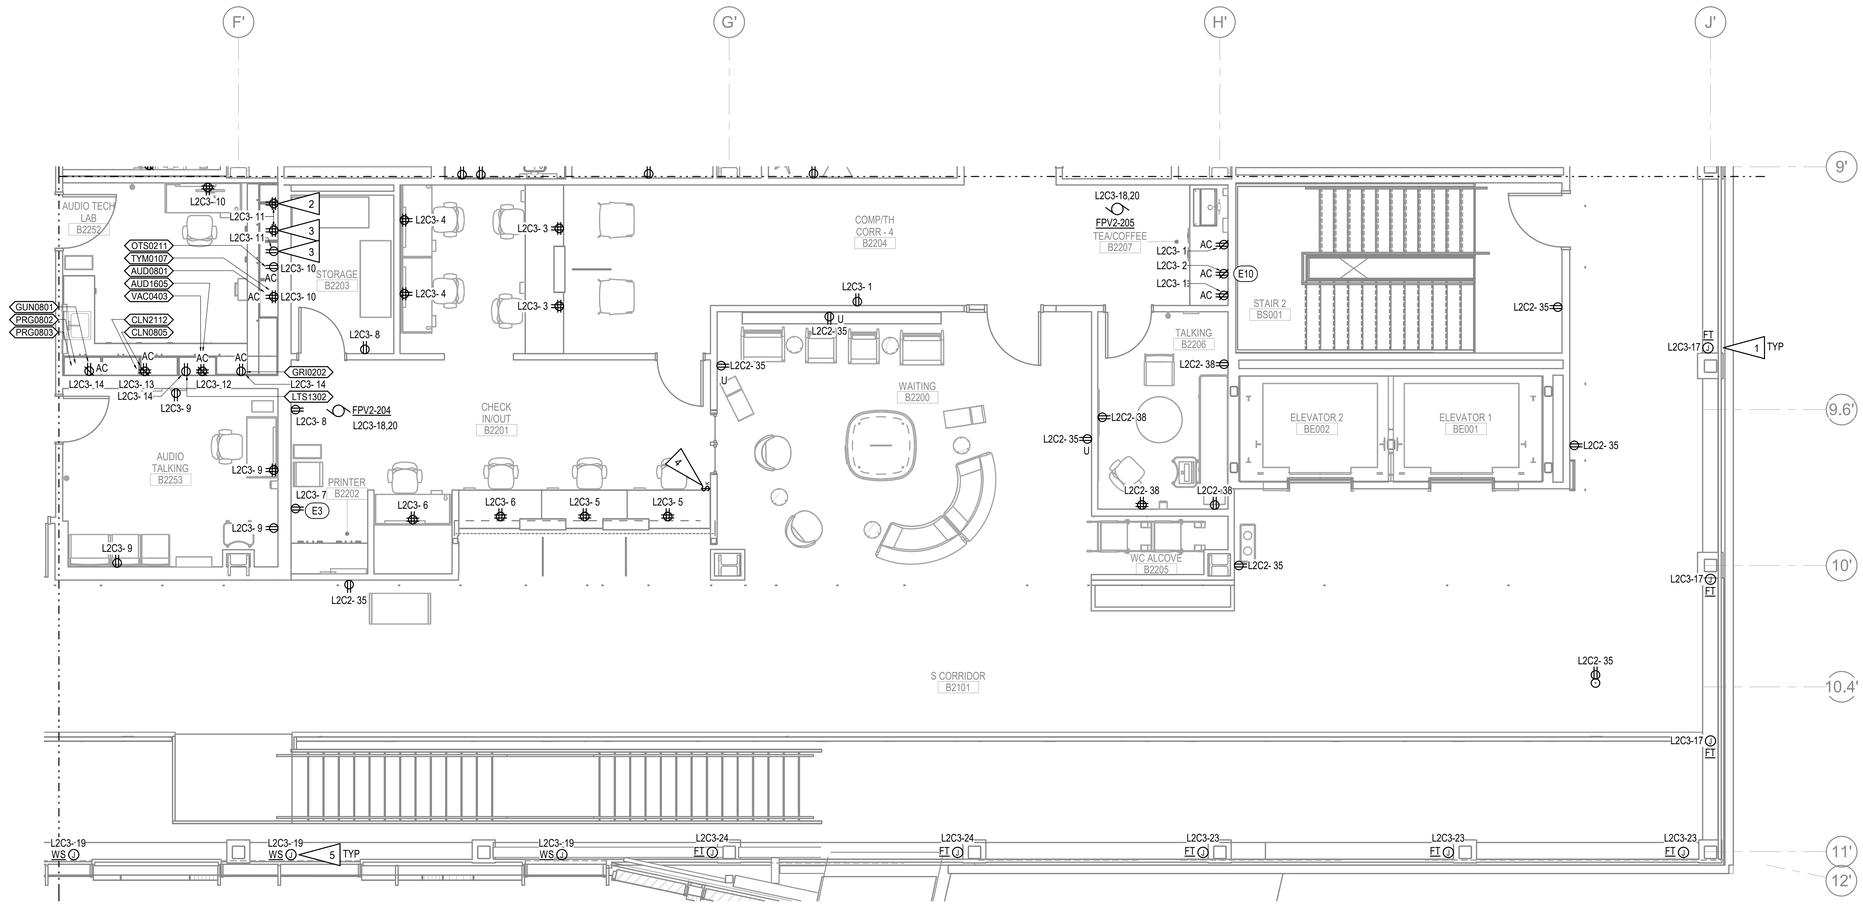


1 LEVEL 2 - ENLARGED POWER PLAN SECTOR - C2

SCALE: 1/4" = 1'-0"

0' 2' 4' 8' 16'

KEYPLAN

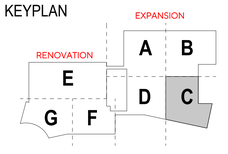

nbbj

KPB ARCHITECTS

RSA Engineering, Inc.
MECHANICAL AND ELECTRICAL CONSULTING ENGINEERS
670 West Fireweed Lane, Suite 200
Anchorage, AK 99503
Phone (907) 276-0521
Corporate No.: AEC0342

PRIME & ARCHITECT OF RECORD
KPB Architects, Inc.
500 L Street, STE 400, Anchorage, AK 99501
PH 907-274-7443

DESIGN ARCHITECT & MEDICAL PLANNER
NBBJ, Inc.
223 Yale Avenue North, Seattle, WA 98109
PH 206-223-5555

CIVIL ENGINEER
EBSC Engineering, LLC
11301 Olive Lane, Anchorage, AK 99515
PH 907-222-1085

STRUCTURAL ENGINEER
Reid Middleton, Inc.
4300 B Street, STE 302, Anchorage, AK 99503
PH 907-562-3439

MECHANICAL & ELECTRICAL ENGINEERS
RSA Engineering, Inc.
670 Fireweed Lane, STE 200, Anchorage, AK 99503
PH 907-276-0521

MEDICAL EQUIPMENT PLANNER
i-Science
20280 North 59th Avenue, STE 115-45, Glendale, AZ 85310
PH 614-406-6046

ACOUSTICAL ENGINEER
Tenor Engineering Group
811 1st Ave, Seattle, WA 98104
PH 206-899-5450

KITCHEN CONSULTANT
Young Caruso
8055 East Tufts Avenue, STE 1320, Denver, CO 80237
PH 303-649-1600

COST ESTIMATOR
JMB Consulting Group LLC
4320 29th Avenue West, Seattle, WA 98199
PH 206-708-7280

WIND & SNOW DRIFT CONSULTANTS
RWDI
600 Southgate Drive, Guelph, Ontario, N1G 4P6
PH 519-823-1316

STATE OF ALASKA
STEVEN BASSLER
EE-151384
REGISTERED PROFESSIONAL ENGINEER

Southcentral Foundation

Benteh Nuutah Valley Native Primary Care Center Expansion

1001 S Knik Goose Bay Rd,
Wasilla, AK 99654

PERMIT DRAWINGS

REVISIONS

MARK	DATE	DESCRIPTION

SCALE	1/4" = 1'-0"
PROJECT ENGINEER	SLKB,CSZ
PROJECT NUMBER	M2209
DATE	01/23/2026

SHEET NAME
LEVEL 2 - ENLARGED POWER PLAN SECTOR - C2

SHEET NUMBER
E302-C2

1/21/2026 5:57:11 PM
C:\Users\Connor.Ziellow\Documents\M2209_ESERIES_CENTRAL_R24_czielllow.rvt

E302-C2


ARCH E1 FULL SIZE: 30"X42" - HALF SIZE: 15"x21"

GENERAL NOTES:

A. SEE E301-A1 FOR GENERAL NOTES.

SHEET NOTES: <#>

1. PROVIDE 120V CONNECTION ABOVE CEILING TO FINTUBE. COORDINATE WITH MECHANICAL FOR EXACT LOCATIONS AND RUN LENGTHS. CONCEAL ALL CONDUIT IN CEILING, COORDINATE WITH CEILING TYPE.
2. TELECOM RACK LOCATION SHOWN FOR REFERENCE.
3. COORDINATE EXACT RECEPTACLE MOUNTING HEIGHT WITH ARCHITECTURAL ELEVATIONS TO BE LOCATED WITHIN 3' OF MEDICAL EQUIPMENT PROVIDED.
4. JUNCTION BOX FOR CONNECTION TO FIRE ALARM CONTROL PANEL.
5. JUNCTION BOX FOR CONNECTION TO SMOKE DAMPER. COORDINATE EXACT LOCATION WITH MECHANICAL PRIOR TO ROUGH-IN. PROVIDE CONNECTION FROM DAMPER TO FIRE ALARM CONTROL PANEL.
6. PROVIDE RECEPTACLE LOCATED IN RECESSED AV BOX WITH TELECOM OUTLET BEHIND TV. COORDINATE WITH ARCHITECTURAL ELEVATIONS PRIOR TO ROUGH-IN.
7. COORDINATE LOCATION OF MEDICAL EQUIPMENT IN ROOM WITH Q SHEETS AND ARCHITECTURAL ELEVATIONS PRIOR TO ROUGH-IN.
8. SWITCH FOR CONTROL OF RECEPTACLE FOR MEDICAL EQUIPMENT STD0503. COORDINATE EXACT LOCATION WITH Q SHEETS AND ARCHITECTURAL ELEVATIONS PRIOR TO ROUGH-IN.
9. JUNCTION BOX FOR ACCESS CONTROL SYSTEM EQUIPMENT IN ROOM. COORDINATE WITH SYSTEM INSTALLER FOR LOCATION PRIOR TO ROUGH-IN.
10. JUNCTION BOX FOR POWER CONNECTION TO RECEPTACLES PROVIDED WITH CASEWORK. CONTRACTOR SHALL PROVIDE HARDWIRED CONNECTION TO FURNITURE POWER WHIPS PROVIDED BY FURNITURE PROVIDER. RECEPTACLE LOCATIONS NOT ON WALLS ARE SHOWN FOR APPROXIMATE DEVICE QUANTITIES FOR CONTRACTOR CONVENIENCE ONLY. COORDINATE WITH FURNITURE SUPPLIER FOR EXACT CONNECTION LOCATION PRIOR TO SETTING JUNCTION BOX.
11. JUNCTION BOX FOR CONNECTION TO ELECTRICALLY OPERATED FLUSH VALVES IN B2424 AND B2425. COORDINATE WITH MECHANICAL FOR EXACT LOCATION PRIOR TO ROUGH-IN.
12. JUNCTION BOX FOR CONNECTION TO ELECTRICALLY OPERATED FLUSH VALVES IN B2421 AND B2422. COORDINATE WITH MECHANICAL FOR EXACT LOCATION PRIOR TO ROUGH-IN.
13. RECEPTACLE FOR OFOI REPEATER CABINET.
14. JUNCTION BOX WITH BRUSHED STAINLESS STEEL FACE PLATE. PROVIDE 1"C RACEWAY WITH PULLSTRING FROM JUNCTION BOX TO CABLE GLAND/GRIP ON ROOF FOR ROUTING OF OFOI REPEATER ANTENNA CABLING. SEE 1/E502 FOR LOCATION.
15. PROVIDE #6 AWG BARE COPPER BONDING CONDUCTOR FROM LOCAL BUILDING STEEL TO LOCATION INDICATED FOR CONNECTION TO OFOI REPEATER CABINET AND ASSOCIATED SWITCH. PROVIDE 6' LOOP OF BONDING CONDUCTOR FOR FUTURE FLEXIBILITY.
16. RESERVE SPACE INDICATED FOR FUTURE RACKS FOR EXPANSION OF TELECOMMUNICATION SYSTEM.

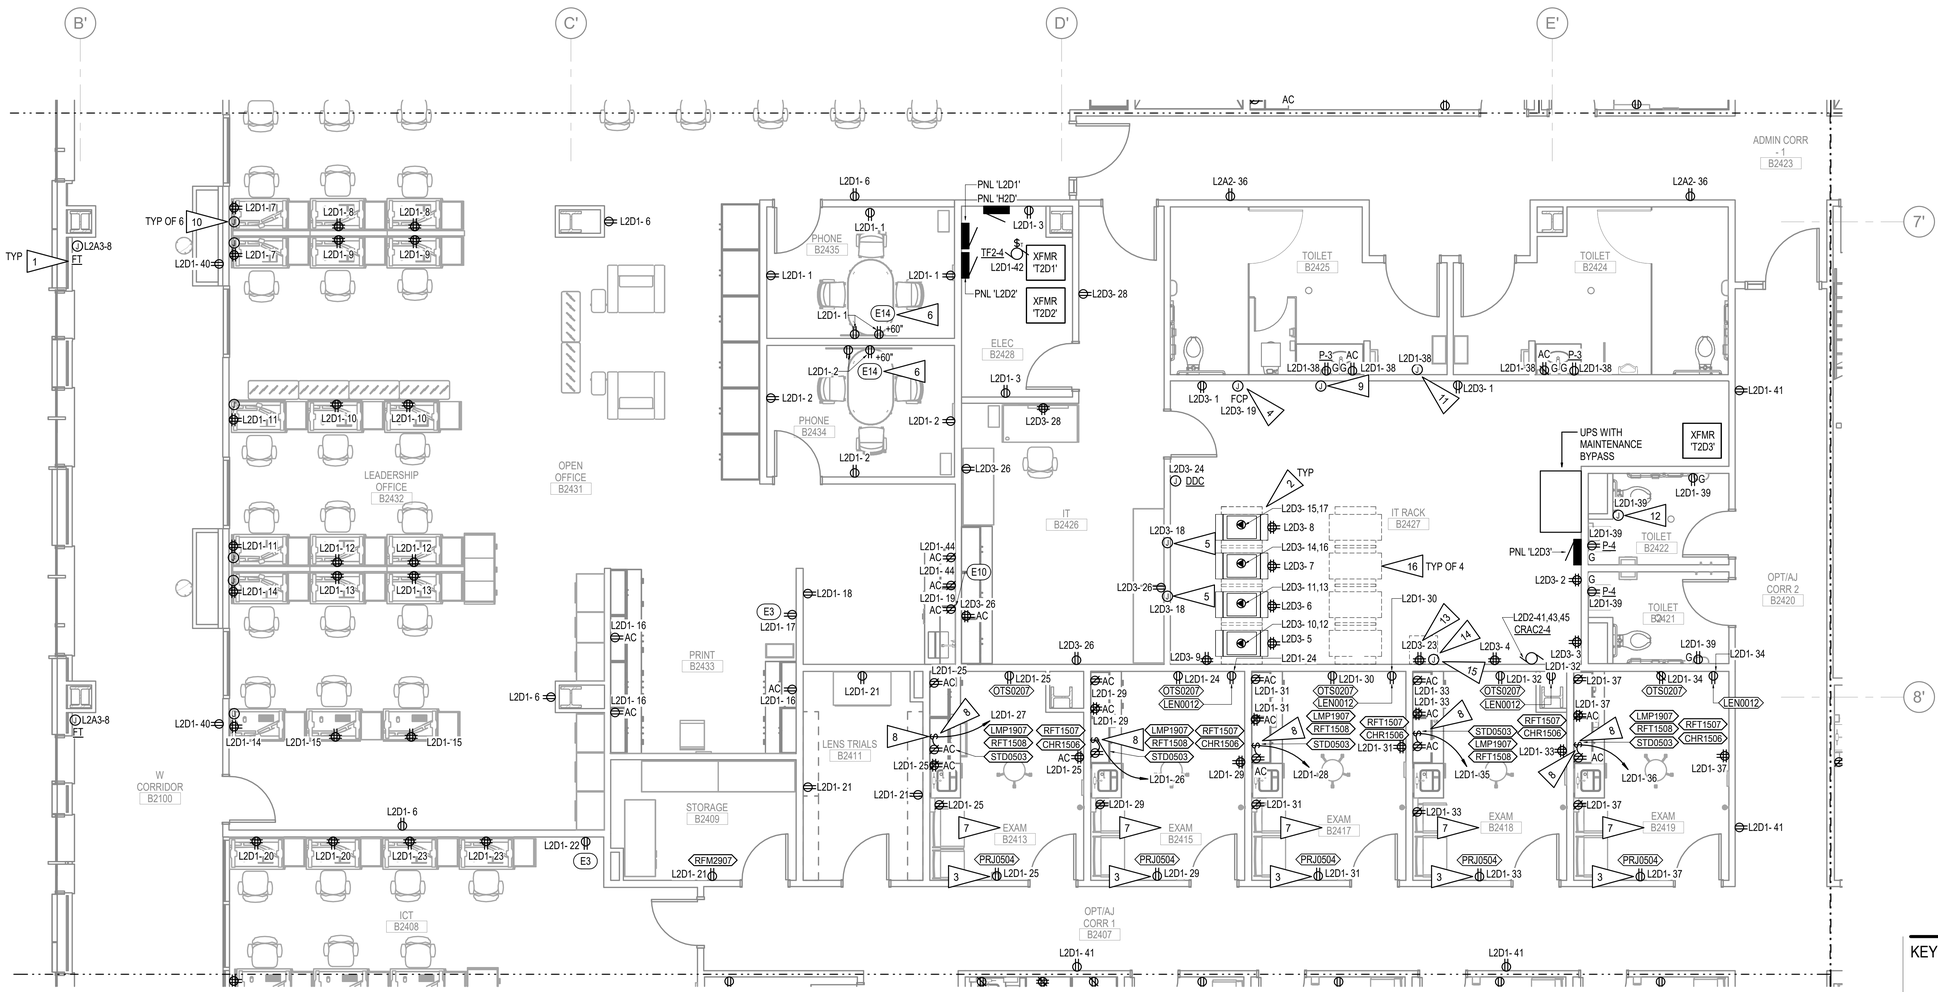


1 LEVEL 2 - ENLARGED POWER PLAN SECTOR - D1

SCALE: 1/8" = 1'-0"

0' 4' 8' 16' 32'

KEYPLAN

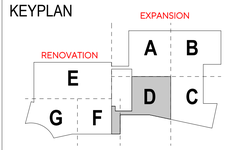

nbbj

KPB ARCHITECTS

RSA Engineering, Inc.
MECHANICAL AND ELECTRICAL CONSULTING ENGINEERS
670 West Fireweed Lane, Suite 200
Anchorage, AK 99503
Phone (907) 276-0521
Corporate No.: AEC0342

PRIME & ARCHITECT OF RECORD
KPB Architects, Inc.
500 L Street, STE 400, Anchorage, AK 99501
PH 907-274-7443

DESIGN ARCHITECT & MEDICAL PLANNER
NBBJ, Inc.
223 Yale Avenue North, Seattle, WA 98109
PH 206-223-5555

CIVIL ENGINEER
EBSC Engineering, LLC
11301 Olive Lane, Anchorage, AK 99515
PH 907-222-1085

STRUCTURAL ENGINEER
Reid Middleton, Inc.
4300 B Street, STE 302, Anchorage, AK 99503
PH 907-562-3439

MECHANICAL & ELECTRICAL ENGINEERS
RSA Engineering, Inc.
670 Fireweed Lane, STE 200, Anchorage, AK 99503
PH 907-276-0521

MEDICAL EQUIPMENT PLANNER
i-Science
20280 North 59th Avenue, STE 115-45, Glendale, AZ 85310
PH 614-406-6046

ACOUSTICAL ENGINEER
Tenor Engineering Group
3017 W Ave, Seattle, WA 98104
PH 206 395-5450

KITCHEN CONSULTANT
Young Caruso
8055 East Tufts Avenue, STE 1320, Denver, CO 80237
PH 303-649-1600

COST ESTIMATOR
JMB Consulting Group LLC
4320 29th Avenue West, Seattle, WA 98199
PH 206-708-7280

WIND & SNOW DRIFT CONSULTANTS
RWDI
600 Southgate Drive, Guelph, Ontario, N1G 4P6
PH 519-823-1316

STATE OF ALASKA — 12245 — STEVEN BASSLER — EE-151384 — REGISTERED PROFESSIONAL ENGINEER

Southcentral Foundation

Benteh Nuutah Valley Native Primary Care Center Expansion

1001 S Knik Goose Bay Rd,
Wasilla, AK 99654

PERMIT DRAWINGS

REVISIONS

MARK	DATE	DESCRIPTION

SCALE	1/4" = 1'-0"
PROJECT ENGINEER	SLKB,CSZ
PROJECT NUMBER	M2209
DATE	01/23/2026
SHEET NAME	LEVEL 2 - ENLARGED POWER PLAN SECTOR - D1
SHEET NUMBER	E302-D1

1/21/2026 5:57:14 PM
C:\Users\Connor.Zietlow\Documents\M2209_ESERIES_CENTRAL_R24_czietlow.rvt

E302-D1


ARCH E1, FULL SIZE: 30"x42" - HALF SIZE: 15"x21"


GENERAL NOTES:

A. SEE E301-A1 FOR GENERAL NOTES.

SHEET NOTES: <#>

1. PROVIDE 120V CONNECTION ABOVE CEILING TO FINTUBE. COORDINATE WITH MECHANICAL FOR EXACT LOCATIONS AND RUN LENGTHS. CONCEAL ALL CONDUIT IN CEILING, COORDINATE WITH CEILING TYPE.
2. SWITCH TO CONTROL RECEPTACLES TO DISPLAYS.
3. JUNCTION BOX FOR CONNECTION TO ELECTRICALLY OPERATED FLUSH VALVES IN B2103 AND B2104. COORDINATE WITH MECHANICAL FOR EXACT LOCATION PRIOR TO ROUGH-IN.
4. COORDINATE EXACT RECEPTACLE MOUNTING HEIGHT WITH ARCHITECTURAL ELEVATIONS TO BE LOCATED WITHIN 3' OF MEDICAL EQUIPMENT PROVIDED.
5. PROVIDE RECEPTACLE LOCATED IN RECESSED AV BOX WITH TELECOM OUTLET BEHIND TV. COORDINATE WITH ARCHITECTURAL ELEVATIONS PRIOR TO ROUGH-IN.
6. COORDINATE LOCATION OF MEDICAL EQUIPMENT IN ROOM WITH Q SHEETS AND ARCHITECTURAL ELEVATIONS PRIOR TO ROUGH-IN.
7. SWITCH FOR CONTROL OF RECEPTACLE FOR MEDICAL EQUIPMENT STD0503. COORDINATE EXACT LOCATION WITH Q SHEETS AND ARCHITECTURAL ELEVATIONS PRIOR TO ROUGH-IN.
8. PROVIDE 120V CONNECTION TO MOTORIZED 'WINDOW SHADES'.
9. PROVIDE HARD WIRED CONTROL STATION FOR MOTORIZED SHADES IN LEVEL 2 AREA D, UNLESS OTHERWISE NOTED.
10. JUNCTION BOX FOR CONNECTION TO SMOKE DAMPER. COORDINATE EXACT LOCATION WITH MECHANICAL PRIOR TO ROUGH-IN. PROVIDE CONNECTION FROM DAMPER TO FIRE ALARM CONTROL PANEL.
11. JUNCTION BOX FOR POWER CONNECTION TO RECEPTACLES PROVIDED WITH CASEWORK. CONTRACTOR SHALL PROVIDE HARDWIRED CONNECTION TO FURNITURE POWER WHIPS PROVIDED BY FURNITURE PROVIDER. RECEPTACLE LOCATIONS NOT ON WALLS ARE SHOWN FOR APPROXIMATE DEVICE QUANTITIES FOR CONTRACTOR CONVENIENCE ONLY. COORDINATE WITH FURNITURE SUPPLIER FOR EXACT CONNECTION LOCATION PRIOR TO SETTING JUNCTION BOX.
12. RECEPTACLE FOR CONNECTION TO EYE GLASS DISPLAYS. COORDINATE WITH ARCHITECTURAL AND MANUFACTURER REQUIREMENTS FOR EXACT LOCATIONS AND CONNECTION REQUIREMENTS PRIOR TO ROUGH-IN.
13. RECEPTACLE FOR CONNECTION TO ARCHITECTURAL ISLAND CASEWORK WITH INTEGRAL LIGHTING. COORDINATE WITH ARCHITECTURAL AND MANUFACTURER REQUIREMENTS FOR EXACT LOCATIONS AND CONNECTION REQUIREMENTS PRIOR TO ROUGH-IN.

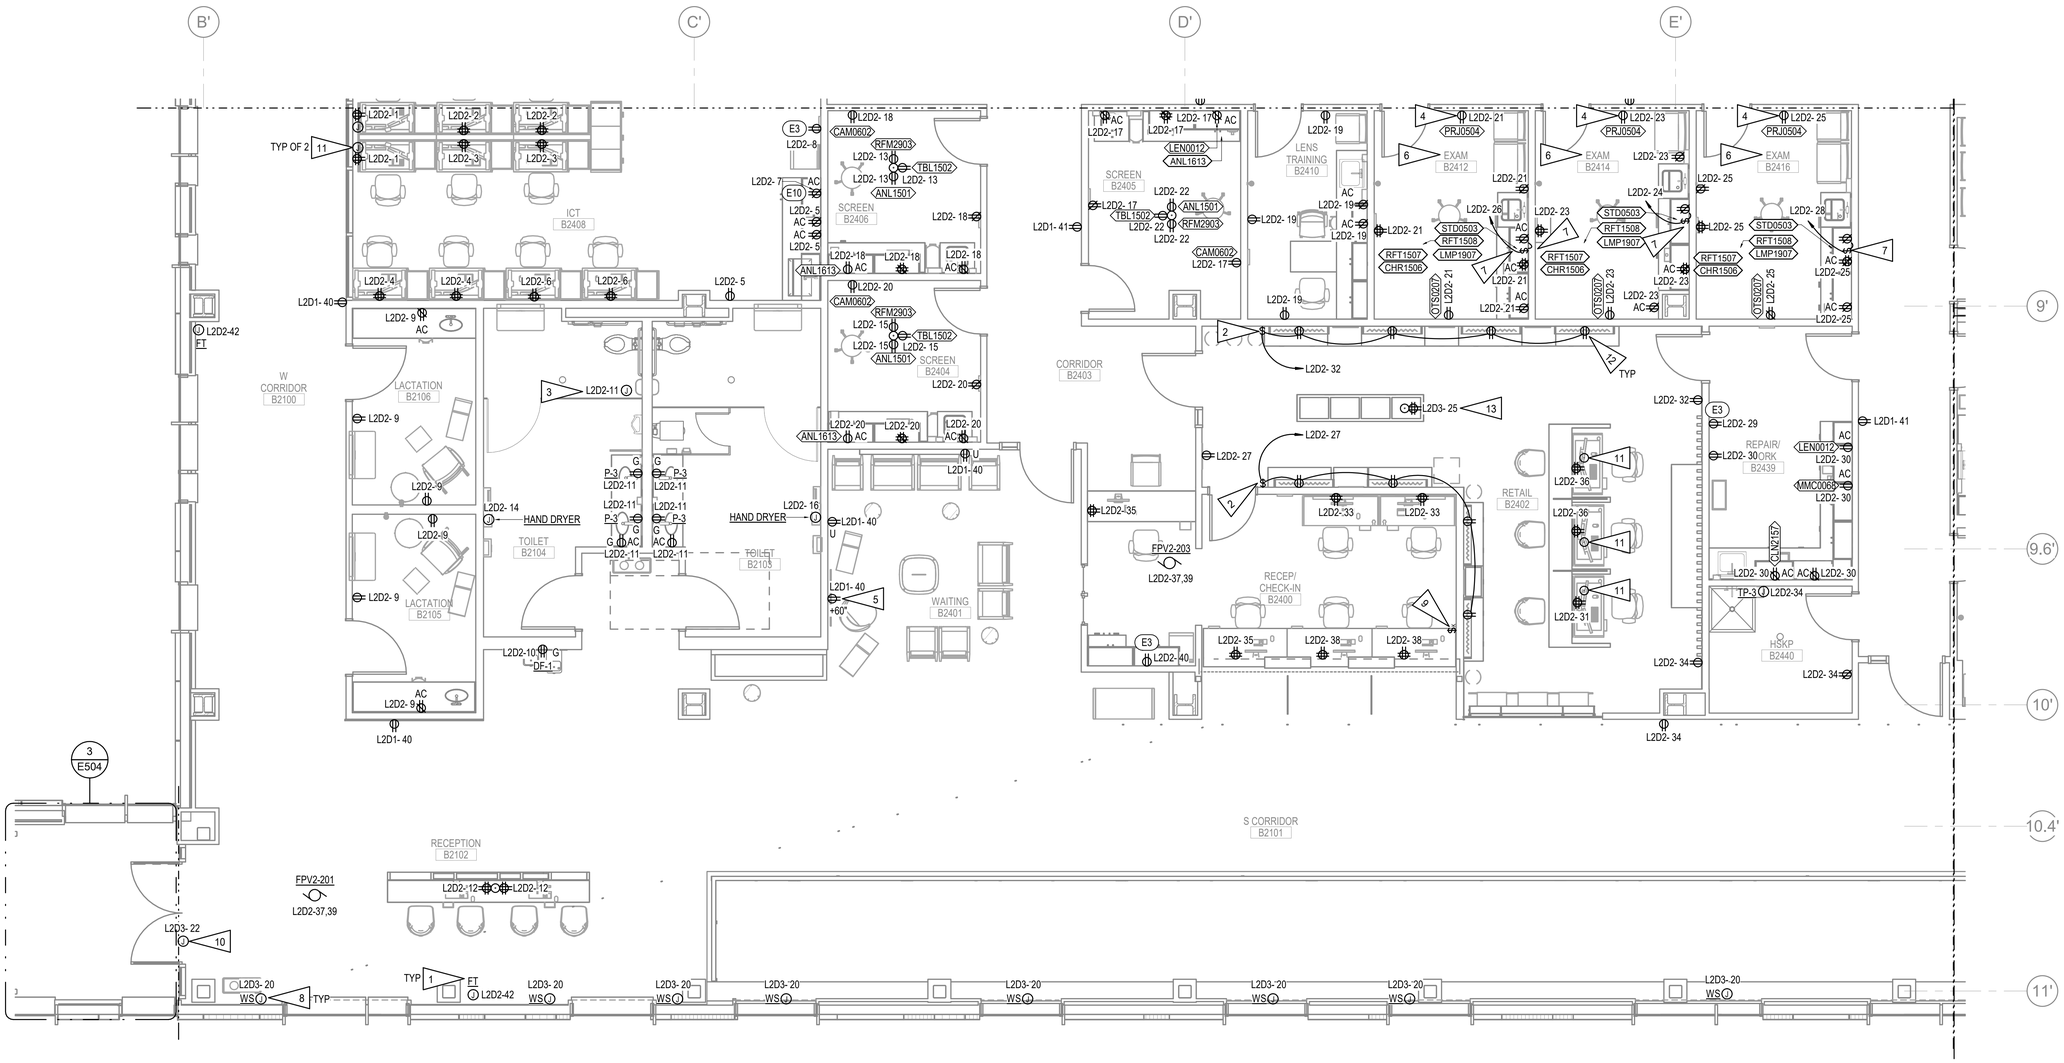

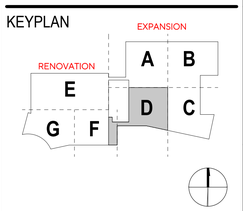

1 LEVEL 2 - ENLARGED POWER PLAN SECTOR - D2

SCALE: 1/8" = 1'-0"

0' 4' 8' 16' 32'

1/21/2026 6:57:18 PM
C:\Users\Connor Zielke\Documents\M2209_ESERIES_CENTRAL_R24_czielke.rvt

E302-D2

ARCH E1, FULL SIZE: 30"x42" - HALF SIZE: 15"x21"

nbbj

KPB ARCHITECTS

RSA Engineering, Inc.
MECHANICAL AND ELECTRICAL CONSULTING ENGINEERS
670 West Fireweed Lane, Suite 200
Anchorage, AK 99503
Phone (907) 276-0521
Corporate No.: AEC0342

PRIME & ARCHITECT OF RECORD
KPB Architects, Inc.
500 L Street, STE 400, Anchorage, AK 99501
PH 907-274-7443

DESIGN ARCHITECT & MEDICAL PLANNER
NBBJ, Inc.
223 Yale Avenue North, Seattle, WA 98109
PH 206-223-5555

CIVIL ENGINEER
EBSC Engineering, LLC
11301 Olive Lane, Anchorage, AK 99515
PH 907-222-1085

STRUCTURAL ENGINEER
Reid Middleton, Inc.
4300 B Street, STE 302, Anchorage, AK 99503
PH 907-562-3439

MECHANICAL & ELECTRICAL ENGINEERS
RSA Engineering, Inc.
670 Fireweed Lane, STE 200, Anchorage, AK 99503
PH 907-276-0521

MEDICAL EQUIPMENT PLANNER
i-Science
20280 North 59th Avenue, STE 115-45, Glendale, AZ 85310
PH 614-406-6046

ACOUSTICAL ENGINEER
Tenor Engineering Group
811 1st Ave, Seattle, WA 98104
PH 206-899-5450

KITCHEN CONSULTANT
Young Caruso
8055 East Tufts Avenue, STE 1320, Denver, CO 80237
PH 303-649-1600

COST ESTIMATOR
JMB Consulting Group LLC
4320 29th Avenue West, Seattle, WA 98199
PH 206-708-7280

WIND & SNOW DRIFT CONSULTANTS
RWDI
600 Southgate Drive, Guelph, Ontario, N1G 4P6
PH 519-823-1316

STATE OF ALASKA
STEVEN BASSLER
EE-151384
REGISTERED PROFESSIONAL ENGINEER

Southcentral Foundation

Benteh Nuutah Valley Native Primary Care Center Expansion

1001 S Knik Goose Bay Rd,
Wasilla, AK 99654

PERMIT DRAWINGS

REVISIONS


MARK	DATE	DESCRIPTION

SCALE: 1/4" = 1'-0"	PROJECT ENGINEER: SLKB,CSZ
PROJECT NUMBER: M2209	
DATE: 01/23/2026	

SHEET NAME
LEVEL 2 - ENLARGED POWER PLAN SECTOR - D2

SHEET NUMBER
E302-D2

ONCE LAYOUT AND OPTIONS ARE ESTABLISHED ALL 24 DEEP TOPS WILL NEED TO BE QUOTED AS SPECIALS

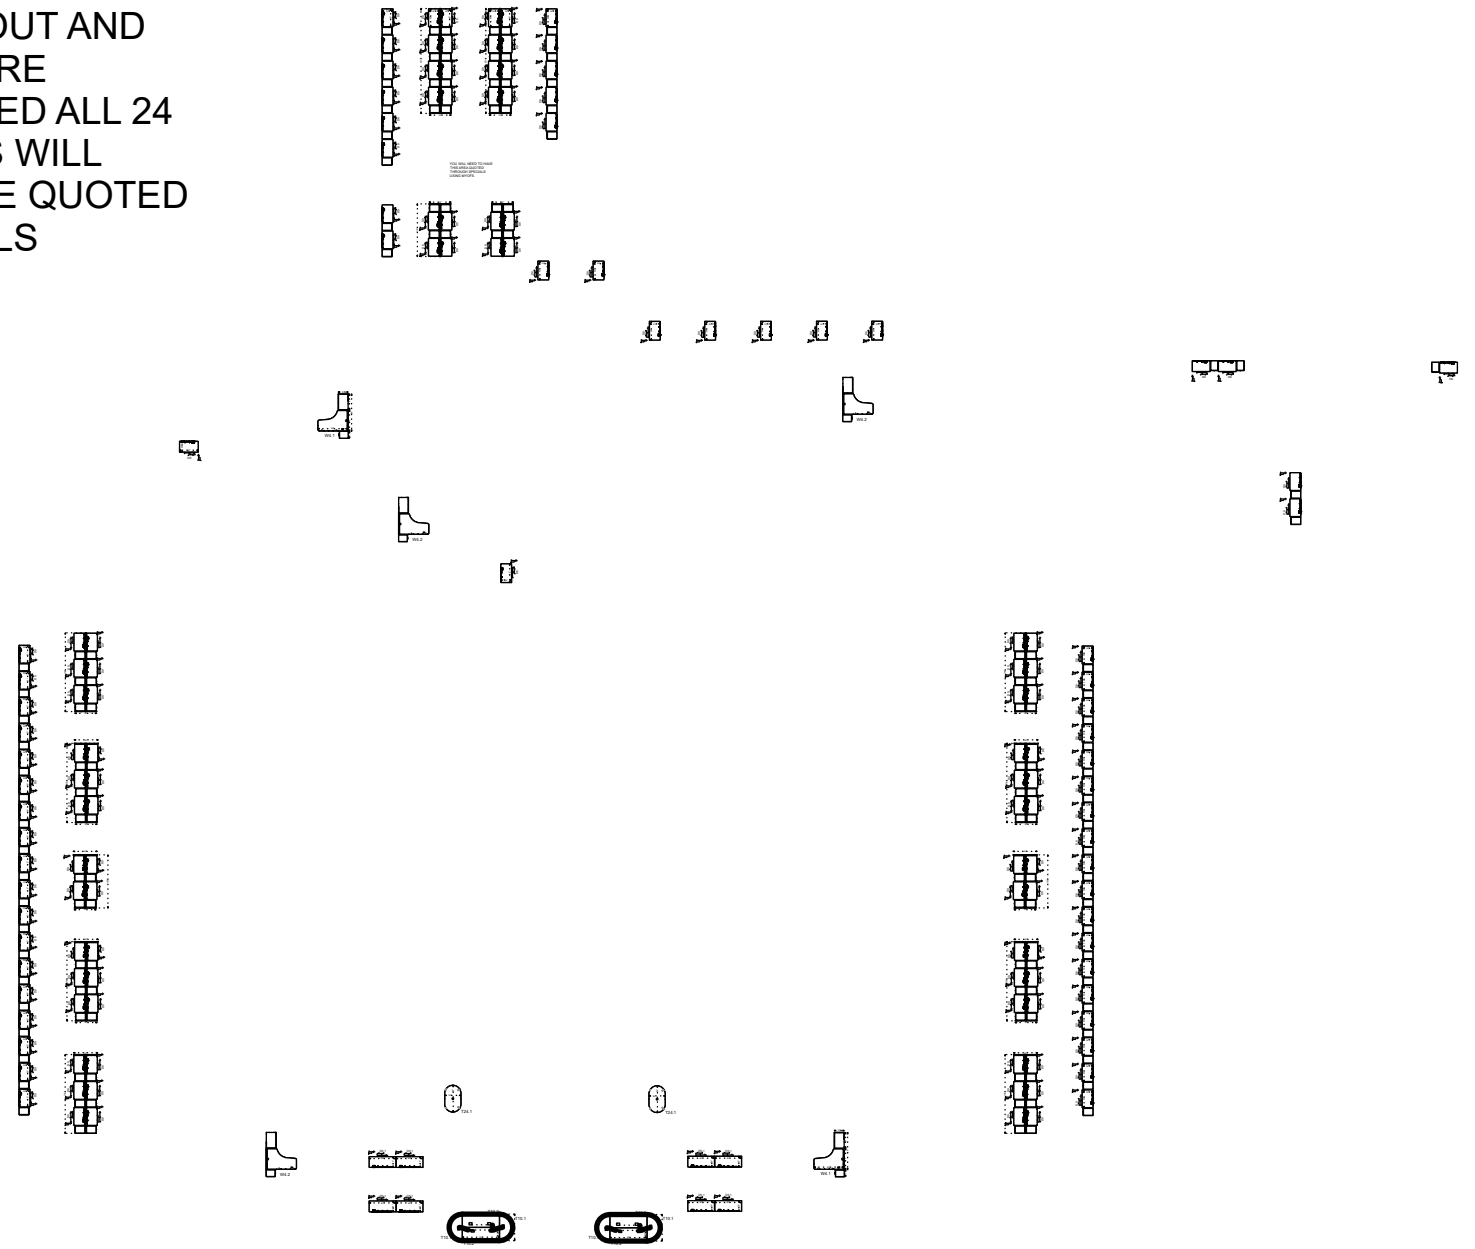

carolina an OFS company	PROJECT NAME: SCF - SOUTHCENTRAL FOUNDATION P1 L1	NOTES: CONCEPT ONLY
	TAG: TAG	Finishes and Materials shown are for conceptual purposes only. Please obtain physical samples for accurate finish and material representation.
	DRAWN BY: Daletta Markle / E-MAIL: DESIGNSERVICES@OFS.COM	
	DATE: 2/12/2026 / PHONE: 866-637-9328 EXT. 7491	

\\SIMON2\public\Sales_new\Drawings & Pricing\Daletta\2026\SCF - SOUTHCENTRAL FOUNDATION 020226\SCF - SOUTHCENTRAL FOUNDATION P1 L1 020826.cmdrw

Bill of Material

Project: SCF - SOUTHCENTRAL FOUNDATION P1 L1 020826

#	Pricelist	Catalogue	TAG3	Qty	Part Number	Description	Feature Description	Options
PHASE 1								
D5.1								
-								
1	Feb 2026 Pricing (USD)	FST	-	8	6-MCT-60/22	Staks, 60"W x 22"D x 1"H, Rectangular Worksurface		
						T - TFL/HPL-PP Edge	Material	T
						~HPL/S - HPL Solid Color with 2mm PP Edge	Top Finish	~HPL/S
						FWP-S - Frosty White - [Solid Color]	Top Finish, HPL Solid Colors	FWP-S
						EY - Square	Edge	EY
						FW2-S - Frosty White - [Solid Color]	Edge Finish, TFL Solid Colors	FW2-S
						G1 - No Grommet	Grommet	G1
						G1 - No Grommet	Grommet Finish	G1
						A9F - No Cutout	Power Cutout	A9F
2	Feb 2026 Pricing (USD)	FST	-	8	HA22KCRE	Center Electric Rectangular Adjustable Height Base, Use with 22" deep rectangular top, (1-Kit)		
						TGK - Tubular Glide (23"- 49"h)	Base Foot Style	TGK
						H7W - White	Base Finish	H7W
						K4S - Standard Switch	Control Panel	K4S
3	Feb 2026 Pricing (USD)	OAC	-	8	PS-3CM	Boone, Power Supply with Clamp Mount, 2 AC Receptacles and 2 USB-A Ports or 1 AC Receptacle, 2 USB-A Ports and 1 USB-C Port, 10' Cords		
						1ASC - 1AC/2USBA/1AC	Configuration	1ASC
						CWHT - White	Finish	CWHT
						WHAT - White	AC Finish	WHAT
						WWHT - White 10'	Cord Finish	WWHT
4	Feb 2026 Pricing (USD)	OAC	-	8	PS-77	Black Power Supply (6) 12 amp outlets		
5	Feb 2026 Pricing (USD)	OAC	-	8	WBT45H	Wire basket manager Channel Silver 45.125W		
D8								
-								
6	Feb 2026 Pricing (USD)	FST	-	9	6-MCT-59/22	Staks, 59"W x 22"D x 1"H, Rectangular Worksurface		
						T - TFL/HPL-PP Edge	Material	T
						~HPL/S - HPL Solid Color with 2mm PP Edge	Top Finish	~HPL/S
						FWP-S - Frosty White - [Solid Color]	Top Finish, HPL Solid Colors	FWP-S
						EY - Square	Edge	EY
						FW2-S - Frosty White - [Solid Color]	Edge Finish, TFL Solid Colors	FW2-S
						G1 - No Grommet	Grommet	G1
						G1 - No Grommet	Grommet Finish	G1
						A9F - No Cutout	Power Cutout	A9F
7	Feb 2026 Pricing (USD)	FST	-	9	HA22KCRE	Center Electric Rectangular Adjustable Height Base, Use with 22" deep rectangular top, (1-Kit)		
						TGK - Tubular Glide (23"- 49"h)	Base Foot Style	TGK
						H7W - White	Base Finish	H7W

#	Pricelist	Catalogue	TAG3	Qty	Part Number	Description	Feature Description	Options
						K4S - Standard Switch	Control Panel	K4S
8	Feb 2026 Pricing (USD)	OAC	-	9	PS-3CM	Boone, Power Supply with Clamp Mount, 2 AC Receptacles and 2 USB-A Ports or 1 AC Receptacle, 2 USB-A Ports and 1 USB-C Port, 10' Cords		
						1ASC - 1AC/2USBA/1AC	Configuration	1ASC
						CWHT - White	Finish	CWHT
						WHAT - White	AC Finish	WHAT
						WWHT - White 10'	Cord Finish	WWHT
9	Feb 2026 Pricing (USD)	OAC	-	9	PS-77	Black Power Supply (6) 12 amp outlets		
10	Feb 2026 Pricing (USD)	OAC	-	9	WBT33H	Wire basket manager Channel Silver 33.125W		
D9 B1214								
18PK WALL B								
11	Feb 2026 Pricing (USD)	FST	18PK WALL B	18	6-1748SOSR1S	Staks, Right, 17"W x 22"D x 48"H, Slide Out Storage Tower w/ Coat Hook, 1 Three Section Felt Pocket, One Section Felt Pocket, One Stationary Shelf		
						T - TFL	Material	T
						BE2-F - Blonde - [Flat Grain]	Outer Chassis Finish	BE2-F
						FW2-S/X3 - Frosty White/Dry Erase	Inner Chassis Finish	FW2-S/X3
						BE2-F - Blonde - [Flat Grain]	Door Finish	BE2-F
						GSG - Stone Grey-Silverdale-Grey	Felt Pocket Finish	GSG
						B6S - Power (2 USB Ports)	USB Power	B6S
						FLD - Storage Drawer	Storage Drawer	FLD
						LCK1 - Requires 1 Lock Core - Specific Key (Lock Sets Ordered Separately)	Lock	LCK1
						PLCT - Center	Pull Location	PLCT
						Parallel - Parallel	Pull	Parallel
						BWT - Bone White	Pull Finish	BWT
12	Feb 2026 Pricing (USD)	FST	18PK WALL B	18	6-MCT-40/22	Staks, 40"W x 22"D x 1"H, Rectangular Worksurface		
						T - TFL/HPL-PP Edge	Material	T
						~HPL/S - HPL Solid Color with 2mm PP Edge	Top Finish	~HPL/S
						FWP-S - Frosty White - [Solid Color]	Top Finish, HPL Solid Colors	FWP-S
						EY - Square	Edge	EY
						FW2-S - Frosty White - [Solid Color]	Edge Finish, TFL Solid Colors	FW2-S
						G1 - No Grommet	Grommet	G1
						G1 - No Grommet	Grommet Finish	G1
						A9F - No Cutout	Power Cutout	A9F
13	Feb 2026 Pricing (USD)	FST	18PK WALL B	18	HA22KCRE	Center Electric Rectangular Adjustable Height Base, Use with 22" deep rectangular top, (1-Kit)		
						TGK - Tubular Glide (23"- 49"h)	Base Foot Style	TGK
						H7W - White	Base Finish	H7W
						K4S - Standard Switch	Control Panel	K4S

Bill of Material

Project: SCF - SOUTHCENTRAL FOUNDATION P1 L1 020826

#	Pricelist	Catalogue	TAG3	Qty	Part Number	Description	Feature Description	Options
14	Feb 2026 Pricing (USD)	OAC	18PK WALL B	18	PS-3CM	Boone, Power Supply with Clamp Mount, 2 AC Receptacles and 2 USB-A Ports or 1 AC Receptacle, 2 USB-A Ports and 1 USB-C Port, 10' Cords		
						1ASC - 1AC/2USBA/1AC	Configuration	1ASC
						CWHT - White	Finish	CWHT
						WHAT - White	AC Finish	WHAT
						WWHT - White 10'	Cord Finish	WWHT
15	Feb 2026 Pricing (USD)	OAC	18PK WALL B	18	PS-77	Black Power Supply (6) 12 amp outlets		
16	Feb 2026 Pricing (USD)	OAC	18PK WALL B	18	WBT33H	Wire basket manager Channel Silver 33.125W		
4PK DS B								
17	Feb 2026 Pricing (USD)	FST	4PK DS B	2	6-1748SOSL1S	Staks, Left, 17"W x 22"D x 48"H, Slide Out Storage Tower w/ Coat Hook, 1 Three Section Felt Pocket, One Section Felt Pocket, One Stationary Shelf		
						T - TFL	Material	T
						BE2-F - Blonde - [Flat Grain]	Outer Chassis Finish	BE2-F
						FW2-S/X3 - Frosty White/Dry Erase	Inner Chassis Finish	FW2-S/X3
						BE2-F - Blonde - [Flat Grain]	Door Finish	BE2-F
						GSG - Stone Grey-Silverdale-Grey	Felt Pocket Finish	GSG
						B6S - Power (2 USB Ports)	USB Power	B6S
						X9 - None	Storage Drawer	X9
						LCK1 - Requires 1 Lock Core - Specific Key (Lock Sets Ordered Separately)	Lock	LCK1
						PLCT - Center	Pull Location	PLCT
						Parallel - Parallel	Pull	Parallel
						BWT - Bone White	Pull Finish	BWT
18	Feb 2026 Pricing (USD)	FST	4PK DS B	2	6-1748SOSR1S	Staks, Right, 17"W x 22"D x 48"H, Slide Out Storage Tower w/ Coat Hook, 1 Three Section Felt Pocket, One Section Felt Pocket, One Stationary Shelf		
						T - TFL	Material	T
						BE2-F - Blonde - [Flat Grain]	Outer Chassis Finish	BE2-F
						FW2-S/X3 - Frosty White/Dry Erase	Inner Chassis Finish	FW2-S/X3
						BE2-F - Blonde - [Flat Grain]	Door Finish	BE2-F
						GSG - Stone Grey-Silverdale-Grey	Felt Pocket Finish	GSG
						B6S - Power (2 USB Ports)	USB Power	B6S
						FLD - Storage Drawer	Storage Drawer	FLD
						LCK1 - Requires 1 Lock Core - Specific Key (Lock Sets Ordered Separately)	Lock	LCK1
						PLCT - Center	Pull Location	PLCT
						Parallel - Parallel	Pull	Parallel
						BWT - Bone White	Pull Finish	BWT
19	Feb 2026 Pricing (USD)	FST	4PK DS B	6	6-2108SHLF	Staks, 21x8x0.75 Corner Shelf for Wall Panels		
						T - TFL	Material	T
						BE2-F - Blonde - [Flat Grain]	Finish, TFL	BE2-F
20	Feb 2026 Pricing (USD)	FST	4PK DS B	4	6-MCT-40/22	Staks, 40"W x 22"D x 1"H, Rectangular Worksurface		
						T - TFL/HPL-PP Edge	Material	T

Bill of Material

Project: SCF - SOUTHCENTRAL FOUNDATION P1 L1 020826

#	Pricelist	Catalogue	TAG3	Qty	Part Number	Description	Feature Description	Options
						~HPL/S - HPL Solid Color with 2mm PP Edge	Top Finish	~HPL/S
						FWP-S - Frosty White - [Solid Color]	Top Finish, HPL Solid Colors	FWP-S
						EY - Square	Edge	EY
						FW2-S - Frosty White - [Solid Color]	Edge Finish, TFL Solid Colors	FW2-S
						G1 - No Grommet	Grommet	G1
						G1 - No Grommet	Grommet Finish	G1
						A9F - No Cutout	Power Cutout	A9F
21	Feb 2026 Pricing (USD)	FST	4PK DS B	1	6-PAN-48/49	Staks, 48" x 49" Spine or Divider Wall		
						T - TFL	Material	T
						BE2-F - Blonde - [Flat Grain]	Finish, TFL	BE2-F
						X9 - Square Corner	Corner Detail	X9
						X9 - Standard (no route)	Route	X9
						A - LEFT: No machining	Left End	A
						A - RIGHT: No machining	Right End	A
						B1 - FRONT: Center Shoulder Screw	Front Face	B1
						A - BACK: No machining	Back Face	A
22	Feb 2026 Pricing (USD)	FST	4PK DS B	1	6-PAN-48/54	Staks, 48" x 54" Spine or Divider Wall		
						T - TFL	Material	T
						BE2-F - Blonde - [Flat Grain]	Finish, TFL	BE2-F
						X9 - Square Corner	Corner Detail	X9
						X9 - Standard (no route)	Route	X9
						A - LEFT: No machining	Left End	A
						A - RIGHT: No machining	Right End	A
						B1 - FRONT: Center Shoulder Screw	Front Face	B1
						A - BACK: No machining	Back Face	A
23	Feb 2026 Pricing (USD)	FST	4PK DS B	2	6-PAN-48/59	Staks, 48" x 59" Spine or Divider Wall		
						T - TFL	Material	T
						BE2-F - Blonde - [Flat Grain]	Finish, TFL	BE2-F
						X9 - Square Corner	Corner Detail	X9
						X9 - Standard (no route)	Route	X9
						B - LEFT: 2-way Shallow Clip or Shoulder Screw	Left End	B
						B - RIGHT: 2-way Shallow Clip or Shoulder Screw	Right End	B
						A - FRONT: No machining	Front Face	A
						A - BACK: No machining	Back Face	A
24	Feb 2026 Pricing (USD)	FST	4PK DS B	4	FT30D	27 to 48.9375W Fabric Tackboard 18H		
						42 - 42 inches	Width	42
						.0 - none	plus Fraction	.0
						~MAH - Maharam	Fabric, Manufacturer	~MAH
						~MODE - Mode - Grade 4	Fabric Pattern, Maharam	~MODE
						3061892 - Intaglio	Fabric Color, Maharam Mode	3061892
25	Feb 2026 Pricing (USD)	FST	4PK DS B	4	HA22KCRE	Center Electric Rectangular Adjustable Height Base, Use with 22" deep rectangular top, (1-Kit)		

#	Pricelist	Catalogue	TAG3	Qty	Part Number	Description	Feature Description	Options
						TGK - Tubular Glide (23"- 49"h)	Base Foot Style	TGK
						H7W - White	Base Finish	H7W
						K4S - Standard Switch	Control Panel	K4S
26	Feb 2026 Pricing (USD)	FST	4PK DS B	2	PCK-13	T and L connector kit for (2) 42" or 48" tall spine or divider wall panels		
27	Feb 2026 Pricing (USD)	FST	4PK DS B	1	PCK-3	Inline panel to panel connector kit for 42" or 48" tall spine or divider wall panels		
28	Feb 2026 Pricing (USD)	OAC	4PK DS B	1	DPX8W1	Duplex Receptacles Circuit I		
29	Feb 2026 Pricing (USD)	OAC	4PK DS B	1	DPX8W2	Duplex Receptacles Circuit II		
30	Feb 2026 Pricing (USD)	OAC	4PK DS B	1	DPX8W3	Duplex Receptacles Circuit III		
31	Feb 2026 Pricing (USD)	OAC	4PK DS B	1	DPX8W4	Duplex Receptacles Circuit IV (isolated and dedicated)		
32	Feb 2026 Pricing (USD)	OAC	4PK DS B	1	DSCGB-1	Wire Pass Thru Grommet for Spine or Divider Wall		
33	Feb 2026 Pricing (USD)	OAC	4PK DS B	1	MCJ8W18M	18" Multi Circuit Jumper for 8 Wire Metal Conduit		
34	Feb 2026 Pricing (USD)	OAC	4PK DS B	2	MCJ8W54M	54" Multi Circuit Jumper for 8 Wire Metal Conduit		
35	Feb 2026 Pricing (USD)	OAC	4PK DS B	4	PHBS1	Single Half Power Block for Receptacles		
36	Feb 2026 Pricing (USD)	OAC	4PK DS B	4	PS-3CM	Boone, Power Supply with Clamp Mount, 2 AC Receptacles and 2 USB-A Ports or 1 AC Receptacle, 2 USB-A Ports and 1 USB-C Port, 10' Cords		
						1ASC - 1AC/2USBA/1AC	Configuration	1ASC
						CWHT - White	Finish	CWHT
						WHAT - White	AC Finish	WHAT
						WWHT - White 10'	Cord Finish	WWHT
37	Feb 2026 Pricing (USD)	OAC	4PK DS B	4	PS-77	Black Power Supply (6) 12 amp outlets		
38	Feb 2026 Pricing (USD)	OAC	4PK DS B	1	PWF3M120	8-wire electrical system, Power In-Feed, Metal Conduit		
39	Feb 2026 Pricing (USD)	OAC	4PK DS B	4	WBT33H	Wire basket manager Channel Silver 33.125W		
40	Feb 2026 Pricing (USD)	OAC	4PK DS B	2	WM2-48	48" wire manager		
6PK DS A								
41	Feb 2026 Pricing (USD)	FST	6PK DS A	6	6-1748SOSL1S	Staks, Left, 17"W x 22"D x 48"H, Slide Out Storage Tower w/ Coat Hook, 1 Three Section Felt Pocket, One Section Felt Pocket, One Stationary Shelf		
						T - TFL	Material	T
						BE2-F - Blonde - [Flat Grain]	Outer Chassis Finish	BE2-F
						FW2-S/X3 - Frosty White/Dry Erase	Inner Chassis Finish	FW2-S/X3
						BE2-F - Blonde - [Flat Grain]	Door Finish	BE2-F
						GSG - Stone Grey-Silverdale-Grey	Felt Pocket Finish	GSG
						B6S - Power (2 USB Ports)	USB Power	B6S
						X9 - None	Storage Drawer	X9
						LCK1 - Requires 1 Lock Core - Specific Key (Lock Sets Ordered Separately)	Lock	LCK1
						PLCT - Center	Pull Location	PLCT
						Parallel - Parallel	Pull	Parallel
						BWT - Bone White	Pull Finish	BWT

Bill of Material

Project: SCF - SOUTHCENTRAL FOUNDATION P1 L1 020826

#	Pricelist	Catalogue	TAG3	Qty	Part Number	Description	Feature Description	Options
42	Feb 2026 Pricing (USD)	FST	6PK DS A	6	6-1748SOSR1S	Staks, Right, 17"W x 22"D x 48"H, Slide Out Storage Tower w/ Coat Hook, 1 Three Section Felt Pocket, One Section Felt Pocket, One Stationary Shelf		
						T - TFL	Material	T
						BE2-F - Blonde - [Flat Grain]	Outer Chassis Finish	BE2-F
						FW2-S/X3 - Frosty White/Dry Erase	Inner Chassis Finish	FW2-S/X3
						BE2-F - Blonde - [Flat Grain]	Door Finish	BE2-F
						GSG - Stone Grey-Silverdale-Grey	Felt Pocket Finish	GSG
						B6S - Power (2 USB Ports)	USB Power	B6S
						FLD - Storage Drawer	Storage Drawer	FLD
						LCK1 - Requires 1 Lock Core - Specific Key (Lock Sets Ordered Separately)	Lock	LCK1
						PLCT - Center	Pull Location	PLCT
						Parallel - Parallel	Pull	Parallel
						BWT - Bone White	Pull Finish	BWT
43	Feb 2026 Pricing (USD)	FST	6PK DS A	12	6-2108SHLF	Staks, 21x8x0.75 Corner Shelf for Wall Panels		
						T - TFL	Material	T
						BE2-F - Blonde - [Flat Grain]	Finish, TFL	BE2-F
44	Feb 2026 Pricing (USD)	FST	6PK DS A	12	6-MCT-40/22	Staks, 40"W x 22"D x 1"H, Rectangular Worksurface		
						T - TFL/HPL-PP Edge	Material	T
						~HPL/S - HPL Solid Color with 2mm PP Edge	Top Finish	~HPL/S
						FWP-S - Frosty White - [Solid Color]	Top Finish, HPL Solid Colors	FWP-S
						EY - Square	Edge	EY
						FW2-S - Frosty White - [Solid Color]	Edge Finish, TFL Solid Colors	FW2-S
						G1 - No Grommet	Grommet	G1
						G1 - No Grommet	Grommet Finish	G1
						A9F - No Cutout	Power Cutout	A9F
45	Feb 2026 Pricing (USD)	FST	6PK DS A	1	6-PAN-48/49	Staks, 48" x 49" Spine or Divider Wall		
						T - TFL	Material	T
						BE2-F - Blonde - [Flat Grain]	Finish, TFL	BE2-F
						X9 - Square Corner	Corner Detail	X9
						X9 - Standard (no route)	Route	X9
						A - LEFT: No machining	Left End	A
						A - RIGHT: No machining	Right End	A
						B1 - FRONT: Center Shoulder Screw	Front Face	B1
						A - BACK: No machining	Back Face	A
46	Feb 2026 Pricing (USD)	FST	6PK DS A	1	6-PAN-48/54	Staks, 48" x 54" Spine or Divider Wall		
						T - TFL	Material	T
						BE2-F - Blonde - [Flat Grain]	Finish, TFL	BE2-F
						X9 - Square Corner	Corner Detail	X9
						X9 - Standard (no route)	Route	X9
						A - LEFT: No machining	Left End	A
						A - RIGHT: No machining	Right End	A
						B1 - FRONT: Center Shoulder Screw	Front Face	B1

#	Pricelist	Catalogue	TAG3	Qty	Part Number	Description	Feature Description	Options
						A - BACK: No machining	Back Face	A
47	Feb 2026 Pricing (USD)	FST	6PK DS A	2	6-PAN-48/59	Staks, 48" x 59" Spine or Divider Wall		
						T - TFL	Material	T
						BE2-F - Blonde - [Flat Grain]	Finish, TFL	BE2-F
						X9 - Square Corner	Corner Detail	X9
						X9 - Standard (no route)	Route	X9
						A - LEFT: No machining	Left End	A
						B - RIGHT: 2-way Shallow Clip or Shoulder Screw	Right End	B
						A - FRONT: No machining	Front Face	A
						A - BACK: No machining	Back Face	A
48	Feb 2026 Pricing (USD)	FST	6PK DS A	4	6-PAN-48/59	Staks, 48" x 59" Spine or Divider Wall		
						T - TFL	Material	T
						BE2-F - Blonde - [Flat Grain]	Finish, TFL	BE2-F
						X9 - Square Corner	Corner Detail	X9
						X9 - Standard (no route)	Route	X9
						B - LEFT: 2-way Shallow Clip or Shoulder Screw	Left End	B
						B - RIGHT: 2-way Shallow Clip or Shoulder Screw	Right End	B
						A - FRONT: No machining	Front Face	A
						A - BACK: No machining	Back Face	A
49	Feb 2026 Pricing (USD)	FST	6PK DS A	12	FT30D	27 to 48.9375W Fabric Tackboard 18H		
						42 - 42 inches	Width	42
						.0 - none	plus Fraction	.0
						~MAH - Maharam	Fabric, Manufacturer	~MAH
						~MODE - Mode - Grade 4	Fabric Pattern, Maharam	~MODE
						3061892 - Intaglio	Fabric Color, Maharam Mode	3061892
50	Feb 2026 Pricing (USD)	FST	6PK DS A	12	HA22KCRE	Center Electric Rectangular Adjustable Height Base, Use with 22" deep rectangular top, (1-Kit)		
						TGK - Tubular Glide (23"- 49"h)	Base Foot Style	TGK
						H7W - White	Base Finish	H7W
						K4S - Standard Switch	Control Panel	K4S
51	Feb 2026 Pricing (USD)	FST	6PK DS A	2	PCK-13	T and L connector kit for (2) 42" or 48" tall spine or divider wall panels		
52	Feb 2026 Pricing (USD)	FST	6PK DS A	4	PCK-3	Inline panel to panel connector kit for 42" or 48" tall spine or divider wall panels		
53	Feb 2026 Pricing (USD)	OAC	6PK DS A	2	DPX8W1	Duplex Receptacles Circuit I		
54	Feb 2026 Pricing (USD)	OAC	6PK DS A	2	DPX8W2	Duplex Receptacles Circuit II		
55	Feb 2026 Pricing (USD)	OAC	6PK DS A	4	DPX8W3	Duplex Receptacles Circuit III		
56	Feb 2026 Pricing (USD)	OAC	6PK DS A	4	DPX8W4	Duplex Receptacles Circuit IV (isolated and dedicated)		
57	Feb 2026 Pricing (USD)	OAC	6PK DS A	8	MCJ8W54M	54" Multi Circuit Jumper for 8 Wire Metal Conduit		
58	Feb 2026 Pricing (USD)	OAC	6PK DS A	12	PHBS1	Single Half Power Block for Receptacles		
59	Feb 2026 Pricing (USD)	OAC	6PK DS A	12	PS-3CM	Boone, Power Supply with Clamp Mount, 2 AC Receptacles and 2 USB-A Ports or 1 AC Receptacle, 2 USB-A Ports and 1 USB-C Port, 10' Cords		

#	Pricelist	Catalogue	TAG3	Qty	Part Number	Description	Feature Description	Options
						1ASC - 1AC/2USBA/1AC	Configuration	1ASC
						CWHT - White	Finish	CWHT
						WHAT - White	AC Finish	WHAT
						WWHT - White 10'	Cord Finish	WWHT
60	Feb 2026 Pricing (USD)	OAC	6PK DS A	12	PS-77	Black Power Supply (6) 12 amp outlets		
61	Feb 2026 Pricing (USD)	OAC	6PK DS A	2	PWF3M120	8-wire electrical system, Power In-Feed, Metal Conduit		
62	Feb 2026 Pricing (USD)	OAC	6PK DS A	12	WBT33H	Wire basket manager Channel Silver 33.125W		
63	Feb 2026 Pricing (USD)	OAC	6PK DS A	8	WM2-48	48" wire manager		
6PK DS B								
64	Feb 2026 Pricing (USD)	FST	6PK DS B	6	6-1748SOSL1S	Staks, Left, 17"W x 22"D x 48"H, Slide Out Storage Tower w/ Coat Hook, 1 Three Section Felt Pocket, One Section Felt Pocket, One Stationary Shelf		
						T - TFL	Material	T
						BE2-F - Blonde - [Flat Grain]	Outer Chassis Finish	BE2-F
						FW2-S/X3 - Frosty White/Dry Erase	Inner Chassis Finish	FW2-S/X3
						BE2-F - Blonde - [Flat Grain]	Door Finish	BE2-F
						GSG - Stone Grey-Silverdale-Grey	Felt Pocket Finish	GSG
						B6S - Power (2 USB Ports)	USB Power	B6S
						X9 - None	Storage Drawer	X9
						LCK1 - Requires 1 Lock Core - Specific Key (Lock Sets Ordered Separately)	Lock	LCK1
						PLCT - Center	Pull Location	PLCT
						Parallel - Parallel	Pull	Parallel
						BWT - Bone White	Pull Finish	BWT
65	Feb 2026 Pricing (USD)	FST	6PK DS B	6	6-1748SOSR1S	Staks, Right, 17"W x 22"D x 48"H, Slide Out Storage Tower w/ Coat Hook, 1 Three Section Felt Pocket, One Section Felt Pocket, One Stationary Shelf		
						T - TFL	Material	T
						BE2-F - Blonde - [Flat Grain]	Outer Chassis Finish	BE2-F
						FW2-S/X3 - Frosty White/Dry Erase	Inner Chassis Finish	FW2-S/X3
						BE2-F - Blonde - [Flat Grain]	Door Finish	BE2-F
						GSG - Stone Grey-Silverdale-Grey	Felt Pocket Finish	GSG
						B6S - Power (2 USB Ports)	USB Power	B6S
						FLD - Storage Drawer	Storage Drawer	FLD
						LCK1 - Requires 1 Lock Core - Specific Key (Lock Sets Ordered Separately)	Lock	LCK1
						PLCT - Center	Pull Location	PLCT
						Parallel - Parallel	Pull	Parallel
						BWT - Bone White	Pull Finish	BWT
66	Feb 2026 Pricing (USD)	FST	6PK DS B	16	6-2108SHLF	Staks, 21x8x0.75 Corner Shelf for Wall Panels		
						T - TFL	Material	T
						BE2-F - Blonde - [Flat Grain]	Finish, TFL	BE2-F
67	Feb 2026 Pricing (USD)	FST	6PK DS B	12	6-MCT-40/22	Staks, 40"W x 22"D x 1"H, Rectangular Worksurface		
						T - TFL/HPL-PP Edge	Material	T

Bill of Material

Project: SCF - SOUTHCENTRAL FOUNDATION P1 L1 020826

#	Pricelist	Catalogue	TAG3	Qty	Part Number	Description	Feature Description	Options
						~HPL/S - HPL Solid Color with 2mm PP Edge	Top Finish	~HPL/S
						FWP-S - Frosty White - [Solid Color]	Top Finish, HPL Solid Colors	FWP-S
						EY - Square	Edge	EY
						FW2-S - Frosty White - [Solid Color]	Edge Finish, TFL Solid Colors	FW2-S
						G1 - No Grommet	Grommet	G1
						G1 - No Grommet	Grommet Finish	G1
						A9F - No Cutout	Power Cutout	A9F
68	Feb 2026 Pricing (USD)	FST	6PK DS B	2	6-PAN-48/49	Staks, 48" x 49" Spine or Divider Wall		
						T - TFL	Material	T
						BE2-F - Blonde - [Flat Grain]	Finish, TFL	BE2-F
						X9 - Square Corner	Corner Detail	X9
						X9 - Standard (no route)	Route	X9
						A - LEFT: No machining	Left End	A
						A - RIGHT: No machining	Right End	A
						B1 - FRONT: Center Shoulder Screw	Front Face	B1
						A - BACK: No machining	Back Face	A
69	Feb 2026 Pricing (USD)	FST	6PK DS B	2	6-PAN-48/54	Staks, 48" x 54" Spine or Divider Wall		
						T - TFL	Material	T
						BE2-F - Blonde - [Flat Grain]	Finish, TFL	BE2-F
						X9 - Square Corner	Corner Detail	X9
						X9 - Standard (no route)	Route	X9
						A - LEFT: No machining	Left End	A
						A - RIGHT: No machining	Right End	A
						B1 - FRONT: Center Shoulder Screw	Front Face	B1
						A - BACK: No machining	Back Face	A
70	Feb 2026 Pricing (USD)	FST	6PK DS B	6	6-PAN-48/59	Staks, 48" x 59" Spine or Divider Wall		
						T - TFL	Material	T
						BE2-F - Blonde - [Flat Grain]	Finish, TFL	BE2-F
						X9 - Square Corner	Corner Detail	X9
						X9 - Standard (no route)	Route	X9
						B - LEFT: 2-way Shallow Clip or Shoulder Screw	Left End	B
						B - RIGHT: 2-way Shallow Clip or Shoulder Screw	Right End	B
						A - FRONT: No machining	Front Face	A
						A - BACK: No machining	Back Face	A
71	Feb 2026 Pricing (USD)	FST	6PK DS B	12	FT30D	27 to 48.9375W Fabric Tackboard 18H		
						42 - 42 inches	Width	42
						.0 - none	plus Fraction	.0
						~MAH - Maharam	Fabric, Manufacturer	~MAH
						~MODE - Mode - Grade 4	Fabric Pattern, Maharam	~MODE
						3061892 - Intaglio	Fabric Color, Maharam Mode	3061892
72	Feb 2026 Pricing (USD)	FST	6PK DS B	12	HA22KCRE	Center Electric Rectangular Adjustable Height Base, Use with 22" deep rectangular top, (1-Kit)		

#	Pricelist	Catalogue	TAG3	Qty	Part Number	Description	Feature Description	Options
						TGK - Tubular Glide (23"- 49"h)	Base Foot Style	TGK
						H7W - White	Base Finish	H7W
						K4S - Standard Switch	Control Panel	K4S
73	Feb 2026 Pricing (USD)	FST	6PK DS B	4	PCK-13	T and L connector kit for (2) 42" or 48" tall spine or divider wall panels		
74	Feb 2026 Pricing (USD)	FST	6PK DS B	4	PCK-3	Inline panel to panel connector kit for 42" or 48" tall spine or divider wall panels		
75	Feb 2026 Pricing (USD)	OAC	6PK DS B	2	DPX8W1	Duplex Receptacles Circuit I		
76	Feb 2026 Pricing (USD)	OAC	6PK DS B	2	DPX8W2	Duplex Receptacles Circuit II		
77	Feb 2026 Pricing (USD)	OAC	6PK DS B	4	DPX8W3	Duplex Receptacles Circuit III		
78	Feb 2026 Pricing (USD)	OAC	6PK DS B	4	DPX8W4	Duplex Receptacles Circuit IV (isolated and dedicated)		
79	Feb 2026 Pricing (USD)	OAC	6PK DS B	8	MCJ8W54M	54" Multi Circuit Jumper for 8 Wire Metal Conduit		
80	Feb 2026 Pricing (USD)	OAC	6PK DS B	12	PHBS1	Single Half Power Block for Receptacles		
81	Feb 2026 Pricing (USD)	OAC	6PK DS B	12	PS-3CM	Boone, Power Supply with Clamp Mount, 2 AC Receptacles and 2 USB-A Ports or 1 AC Receptacle, 2 USB-A Ports and 1 USB-C Port, 10' Cords		
						1ASC - 1AC/2USBA/1AC	Configuration	1ASC
						CWHT - White	Finish	CWHT
						WHAT - White	AC Finish	WHAT
						WWHT - White 10'	Cord Finish	WWHT
82	Feb 2026 Pricing (USD)	OAC	6PK DS B	12	PS-77	Black Power Supply (6) 12 amp outlets		
83	Feb 2026 Pricing (USD)	OAC	6PK DS B	2	PWF3M120	8-wire electrical system, Power In-Feed, Metal Conduit		
84	Feb 2026 Pricing (USD)	OAC	6PK DS B	12	WBT33H	Wire basket manager Channel Silver 33.125W		
85	Feb 2026 Pricing (USD)	OAC	6PK DS B	8	WM2-48	48" wire manager		
D9 B1409								
18PK WALL A								
86	Feb 2026 Pricing (USD)	FST	18PK WALL A	18	6-1748SOSL1S	Staks, Left, 17"W x 22"D x 48"H, Slide Out Storage Tower w/ Coat Hook, 1 Three Section Felt Pocket, One Section Felt Pocket, One Stationary Shelf		
						T - TFL	Material	T
						BE2-F - Blonde - [Flat Grain]	Outer Chassis Finish	BE2-F
						FW2-S/X3 - Frosty White/Dry Erase	Inner Chassis Finish	FW2-S/X3
						BE2-F - Blonde - [Flat Grain]	Door Finish	BE2-F
						GSG - Stone Grey-Silverdale-Grey	Felt Pocket Finish	GSG
						B6S - Power (2 USB Ports)	USB Power	B6S
						X9 - None	Storage Drawer	X9
						LCK1 - Requires 1 Lock Core - Specific Key (Lock Sets Ordered Separately)	Locks	LCK1
						PLCT - Center	Pull Location	PLCT
						Parallel - Parallel	Pull	Parallel
						BWT - Bone White	Pull Finish	BWT
87	Feb 2026 Pricing (USD)	FST	18PK WALL A	18	6-MCT-40/22	Staks, 40"W x 22"D x 1"H, Rectangular Worksurface		
						T - TFL/HPL-PP Edge	Material	T

#	Pricelist	Catalogue	TAG3	Qty	Part Number	Description	Feature Description	Options
						~HPL/S - HPL Solid Color with 2mm PP Edge	Top Finish	~HPL/S
						FWP-S - Frosty White - [Solid Color]	Top Finish, HPL Solid Colors	FWP-S
						EY - Square	Edge	EY
						FW2-S - Frosty White - [Solid Color]	Edge Finish, TFL Solid Colors	FW2-S
						G1 - No Grommet	Grommet	G1
						G1 - No Grommet	Grommet Finish	G1
						A9F - No Cutout	Power Cutout	A9F
88	Feb 2026 Pricing (USD)	FST	18PK WALL A	18	HA22KCRE	Center Electric Rectangular Adjustable Height Base, Use with 22" deep rectangular top, (1-Kit)		
						TGK - Tubular Glide (23"- 49"h)	Base Foot Style	TGK
						H7W - White	Base Finish	H7W
						K4S - Standard Switch	Control Panel	K4S
89	Feb 2026 Pricing (USD)	OAC	18PK WALL A	18	PS-3CM	Boone, Power Supply with Clamp Mount, 2 AC Receptacles and 2 USB-A Ports or 1 AC Receptacle, 2 USB-A Ports and 1 USB-C Port, 10' Cords		
						1ASC - 1AC/2USBA/1AC	Configuration	1ASC
						CWHT - White	Finish	CWHT
						WHAT - White	AC Finish	WHAT
						WWHT - White 10'	Cord Finish	WWHT
90	Feb 2026 Pricing (USD)	OAC	18PK WALL A	18	PS-77	Black Power Supply (6) 12 amp outlets		
91	Feb 2026 Pricing (USD)	OAC	18PK WALL A	18	WBT33H	Wire basket manager Channel Silver 33.125W		
4PK DS B								
92	Feb 2026 Pricing (USD)	FST	4PK DS B	2	6-1748SOSL1S	Staks, Left, 17"W x 22"D x 48"H, Slide Out Storage Tower w/ Coat Hook, 1 Three Section Felt Pocket, One Section Felt Pocket, One Stationary Shelf		
						T - TFL	Material	T
						BE2-F - Blonde - [Flat Grain]	Outer Chassis Finish	BE2-F
						FW2-S/X3 - Frosty White/Dry Erase	Inner Chassis Finish	FW2-S/X3
						BE2-F - Blonde - [Flat Grain]	Door Finish	BE2-F
						GSG - Stone Grey-Silverdale-Grey	Felt Pocket Finish	GSG
						B6S - Power (2 USB Ports)	USB Power	B6S
						X9 - None	Storage Drawer	X9
						LCK1 - Requires 1 Lock Core - Specific Key (Lock Sets Ordered Separately)	Lock	LCK1
						PLCT - Center	Pull Location	PLCT
						Parallel - Parallel	Pull	Parallel
						BWT - Bone White	Pull Finish	BWT
93	Feb 2026 Pricing (USD)	FST	4PK DS B	2	6-1748SOSR1S	Staks, Right, 17"W x 22"D x 48"H, Slide Out Storage Tower w/ Coat Hook, 1 Three Section Felt Pocket, One Section Felt Pocket, One Stationary Shelf		
						T - TFL	Material	T
						BE2-F - Blonde - [Flat Grain]	Outer Chassis Finish	BE2-F
						FW2-S/X3 - Frosty White/Dry Erase	Inner Chassis Finish	FW2-S/X3
						BE2-F - Blonde - [Flat Grain]	Door Finish	BE2-F

#	Pricelist	Catalogue	TAG3	Qty	Part Number	Description	Feature Description	Options
						GSG - Stone Grey-Silverdale-Grey	Felt Pocket Finish	GSG
						B6S - Power (2 USB Ports)	USB Power	B6S
						FLD - Storage Drawer	Storage Drawer	FLD
						LCK1 - Requires 1 Lock Core - Specific Key (Lock Sets Ordered Separately)	Lock	LCK1
						PLCT - Center	Pull Location	PLCT
						Parallel - Parallel	Pull	Parallel
						BWT - Bone White	Pull Finish	BWT
94	Feb 2026 Pricing (USD)	FST	4PK DS B	6	6-2108SHLF	Staks, 21x8x0.75 Corner Shelf for Wall Panels		
						T - TFL	Material	T
						BE2-F - Blonde - [Flat Grain]	Finish, TFL	BE2-F
95	Feb 2026 Pricing (USD)	FST	4PK DS B	4	6-MCT-40/22	Staks, 40"W x 22"D x 1"H, Rectangular Worksurface		
						T - TFL/HPL-PP Edge	Material	T
						~HPL/S - HPL Solid Color with 2mm PP Edge	Top Finish	~HPL/S
						FWP-S - Frosty White - [Solid Color]	Top Finish, HPL Solid Colors	FWP-S
						EY - Square	Edge	EY
						FW2-S - Frosty White - [Solid Color]	Edge Finish, TFL Solid Colors	FW2-S
						G1 - No Grommet	Grommet	G1
						G1 - No Grommet	Grommet Finish	G1
						A9F - No Cutout	Power Cutout	A9F
96	Feb 2026 Pricing (USD)	FST	4PK DS B	1	6-PAN-48/49	Staks, 48" x 49" Spine or Divider Wall		
						T - TFL	Material	T
						BE2-F - Blonde - [Flat Grain]	Finish, TFL	BE2-F
						X9 - Square Corner	Corner Detail	X9
						X9 - Standard (no route)	Route	X9
						A - LEFT: No machining	Left End	A
						A - RIGHT: No machining	Right End	A
						B1 - FRONT: Center Shoulder Screw	Front Face	B1
						A - BACK: No machining	Back Face	A
97	Feb 2026 Pricing (USD)	FST	4PK DS B	1	6-PAN-48/54	Staks, 48" x 54" Spine or Divider Wall		
						T - TFL	Material	T
						BE2-F - Blonde - [Flat Grain]	Finish, TFL	BE2-F
						X9 - Square Corner	Corner Detail	X9
						X9 - Standard (no route)	Route	X9
						A - LEFT: No machining	Left End	A
						A - RIGHT: No machining	Right End	A
						B1 - FRONT: Center Shoulder Screw	Front Face	B1
						A - BACK: No machining	Back Face	A
98	Feb 2026 Pricing (USD)	FST	4PK DS B	2	6-PAN-48/59	Staks, 48" x 59" Spine or Divider Wall		
						T - TFL	Material	T
						BE2-F - Blonde - [Flat Grain]	Finish, TFL	BE2-F
						X9 - Square Corner	Corner Detail	X9
						X9 - Standard (no route)	Route	X9

#	Pricelist	Catalogue	TAG3	Qty	Part Number	Description	Feature Description	Options
						B - LEFT: 2-way Shallow Clip or Shoulder Screw	Left End	B
						B - RIGHT: 2-way Shallow Clip or Shoulder Screw	Right End	B
						A - FRONT: No machining	Front Face	A
						A - BACK: No machining	Back Face	A
99	Feb 2026 Pricing (USD)	FST	4PK DS B	4	FT30D	27 to 48.9375W Fabric Tackboard 18H		
						42 - 42 inches	Width	42
						.0 - none	plus Fraction	.0
						~MAH - Maharam	Fabric, Manufacturer	~MAH
						~MODE - Mode - Grade 4	Fabric Pattern, Maharam	~MODE
						3061892 - Intaglio	Fabric Color, Maharam Mode	3061892
100	Feb 2026 Pricing (USD)	FST	4PK DS B	4	HA22KCRE	Center Electric Rectangular Adjustable Height Base, Use with 22" deep rectangular top, (1-Kit)		
						TGK - Tubular Glide (23"- 49"h)	Base Foot Style	TGK
						H7W - White	Base Finish	H7W
						K4S - Standard Switch	Control Panel	K4S
101	Feb 2026 Pricing (USD)	FST	4PK DS B	2	PCK-13	T and L connector kit for (2) 42" or 48" tall spine or divider wall panels		
102	Feb 2026 Pricing (USD)	FST	4PK DS B	1	PCK-3	Inline panel to panel connector kit for 42" or 48" tall spine or divider wall panels		
103	Feb 2026 Pricing (USD)	OAC	4PK DS B	1	DPX8W1	Duplex Receptacles Circuit I		
104	Feb 2026 Pricing (USD)	OAC	4PK DS B	1	DPX8W2	Duplex Receptacles Circuit II		
105	Feb 2026 Pricing (USD)	OAC	4PK DS B	1	DPX8W3	Duplex Receptacles Circuit III		
106	Feb 2026 Pricing (USD)	OAC	4PK DS B	1	DPX8W4	Duplex Receptacles Circuit IV (isolated and dedicated)		
107	Feb 2026 Pricing (USD)	OAC	4PK DS B	1	DSCGB-1	Wire Pass Thru Grommet for Spine or Divider Wall		
108	Feb 2026 Pricing (USD)	OAC	4PK DS B	1	MCJ8W18M	18" Multi Circuit Jumper for 8 Wire Metal Conduit		
109	Feb 2026 Pricing (USD)	OAC	4PK DS B	2	MCJ8W54M	54" Multi Circuit Jumper for 8 Wire Metal Conduit		
110	Feb 2026 Pricing (USD)	OAC	4PK DS B	4	PHBS1	Single Half Power Block for Receptacles		
111	Feb 2026 Pricing (USD)	OAC	4PK DS B	4	PS-3CM	Boone, Power Supply with Clamp Mount, 2 AC Receptacles and 2 USB-A Ports or 1 AC Receptacle, 2 USB-A Ports and 1 USB-C Port, 10' Cords		
						1ASC - 1AC/2USBA/1AC	Configuration	1ASC
						CWHT - White	Finish	CWHT
						WHAT - White	AC Finish	WHAT
						WWHT - White 10'	Cord Finish	WWHT
112	Feb 2026 Pricing (USD)	OAC	4PK DS B	4	PS-77	Black Power Supply (6) 12 amp outlets		
113	Feb 2026 Pricing (USD)	OAC	4PK DS B	1	PWF3M120	8-wire electrical system, Power In-Feed, Metal Conduit		
114	Feb 2026 Pricing (USD)	OAC	4PK DS B	4	WBT33H	Wire basket manager Channel Silver 33.125W		
115	Feb 2026 Pricing (USD)	OAC	4PK DS B	2	WM2-48	48" wire manager		
6PK DS A								
116	Feb 2026 Pricing (USD)	FST	6PK DS A	6	6-1748SOSL1S	Staks, Left, 17"W x 22"D x 48"H, Slide Out Storage Tower w/ Coat Hook, 1 Three Section Felt Pocket, One Section Felt Pocket, One Stationary Shelf		
						T - TFL	Material	T

Bill of Material

Project: SCF - SOUTHCENTRAL FOUNDATION P1 L1 020826

#	Pricelist	Catalogue	TAG3	Qty	Part Number	Description	Feature Description	Options
						BE2-F - Blonde - [Flat Grain]	Outer Chassis Finish	BE2-F
						FW2-S/X3 - Frosty White/Dry Erase	Inner Chassis Finish	FW2-S/X3
						BE2-F - Blonde - [Flat Grain]	Door Finish	BE2-F
						GSG - Stone Grey-Silverdale-Grey	Felt Pocket Finish	GSG
						B6S - Power (2 USB Ports)	USB Power	B6S
						X9 - None	Storage Drawer	X9
						LCK1 - Requires 1 Lock Core - Specific Key (Lock Sets Ordered Separately)	Lock	LCK1
						PLCT - Center	Pull Location	PLCT
						Parallel - Parallel	Pull	Parallel
						BWT - Bone White	Pull Finish	BWT
117	Feb 2026 Pricing (USD)	FST	6PK DS A	6	6-1748SOSR1S	Staks, Right, 17"W x 22"D x 48"H, Slide Out Storage Tower w/ Coat Hook, 1 Three Section Felt Pocket, One Section Felt Pocket, One Stationary Shelf		
						T - TFL	Material	T
						BE2-F - Blonde - [Flat Grain]	Outer Chassis Finish	BE2-F
						FW2-S/X3 - Frosty White/Dry Erase	Inner Chassis Finish	FW2-S/X3
						BE2-F - Blonde - [Flat Grain]	Door Finish	BE2-F
						GSG - Stone Grey-Silverdale-Grey	Felt Pocket Finish	GSG
						B6S - Power (2 USB Ports)	USB Power	B6S
						FLD - Storage Drawer	Storage Drawer	FLD
						LCK1 - Requires 1 Lock Core - Specific Key (Lock Sets Ordered Separately)	Lock	LCK1
						PLCT - Center	Pull Location	PLCT
						Parallel - Parallel	Pull	Parallel
						BWT - Bone White	Pull Finish	BWT
118	Feb 2026 Pricing (USD)	FST	6PK DS A	12	6-2108SHLF	Staks, 21x8x0.75 Corner Shelf for Wall Panels		
						T - TFL	Material	T
						BE2-F - Blonde - [Flat Grain]	Finish, TFL	BE2-F
119	Feb 2026 Pricing (USD)	FST	6PK DS A	12	6-MCT-40/22	Staks, 40"W x 22"D x 1"H, Rectangular Worksurface		
						T - TFL/HPL-PP Edge	Material	T
						~HPL/S - HPL Solid Color with 2mm PP Edge	Top Finish	~HPL/S
						FWP-S - Frosty White - [Solid Color]	Top Finish, HPL Solid Colors	FWP-S
						EY - Square	Edge	EY
						FW2-S - Frosty White - [Solid Color]	Edge Finish, TFL Solid Colors	FW2-S
						G1 - No Grommet	Grommet	G1
						G1 - No Grommet	Grommet Finish	G1
						A9F - No Cutout	Power Cutout	A9F
120	Feb 2026 Pricing (USD)	FST	6PK DS A	1	6-PAN-48/49	Staks, 48" x 49" Spine or Divider Wall		
						T - TFL	Material	T
						BE2-F - Blonde - [Flat Grain]	Finish, TFL	BE2-F
						X9 - Square Corner	Corner Detail	X9
						X9 - Standard (no route)	Route	X9
						A - LEFT: No machining	Left End	A
						A - RIGHT: No machining	Right End	A

#	Pricelist	Catalogue	TAG3	Qty	Part Number	Description	Feature Description	Options
						B1 - FRONT: Center Shoulder Screw	Front Face	B1
						A - BACK: No machining	Back Face	A
121	Feb 2026 Pricing (USD)	FST	6PK DS A	1	6-PAN-48/54	Staks, 48" x 54" Spine or Divider Wall		
						T - TFL	Material	T
						BE2-F - Blonde - [Flat Grain]	Finish, TFL	BE2-F
						X9 - Square Corner	Corner Detail	X9
						X9 - Standard (no route)	Route	X9
						A - LEFT: No machining	Left End	A
						A - RIGHT: No machining	Right End	A
						B1 - FRONT: Center Shoulder Screw	Front Face	B1
						A - BACK: No machining	Back Face	A
122	Feb 2026 Pricing (USD)	FST	6PK DS A	2	6-PAN-48/59	Staks, 48" x 59" Spine or Divider Wall		
						T - TFL	Material	T
						BE2-F - Blonde - [Flat Grain]	Finish, TFL	BE2-F
						X9 - Square Corner	Corner Detail	X9
						X9 - Standard (no route)	Route	X9
						A - LEFT: No machining	Left End	A
						B - RIGHT: 2-way Shallow Clip or Shoulder Screw	Right End	B
						A - FRONT: No machining	Front Face	A
						A - BACK: No machining	Back Face	A
123	Feb 2026 Pricing (USD)	FST	6PK DS A	4	6-PAN-48/59	Staks, 48" x 59" Spine or Divider Wall		
						T - TFL	Material	T
						BE2-F - Blonde - [Flat Grain]	Finish, TFL	BE2-F
						X9 - Square Corner	Corner Detail	X9
						X9 - Standard (no route)	Route	X9
						B - LEFT: 2-way Shallow Clip or Shoulder Screw	Left End	B
						B - RIGHT: 2-way Shallow Clip or Shoulder Screw	Right End	B
						A - FRONT: No machining	Front Face	A
						A - BACK: No machining	Back Face	A
124	Feb 2026 Pricing (USD)	FST	6PK DS A	12	FT30D	27 to 48.9375W Fabric Tackboard 18H		
						42 - 42 inches	Width	42
						.0 - none	plus Fraction	.0
						~MAH - Maharam	Fabric, Manufacturer	~MAH
						~MODE - Mode - Grade 4	Fabric Pattern, Maharam	~MODE
						3061892 - Intaglio	Fabric Color, Maharam Mode	3061892
125	Feb 2026 Pricing (USD)	FST	6PK DS A	12	HA22KCRE	Center Electric Rectangular Adjustable Height Base, Use with 22" deep rectangular top, (1-Kit)		
						TGK - Tubular Glide (23"- 49"h)	Base Foot Style	TGK
						H7W - White	Base Finish	H7W
						K4S - Standard Switch	Control Panel	K4S
126	Feb 2026 Pricing (USD)	FST	6PK DS A	2	PCK-13	T and L connector kit for (2) 42" or 48" tall spine or divider wall panels		

#	Pricelist	Catalogue	TAG3	Qty	Part Number	Description	Feature Description	Options
127	Feb 2026 Pricing (USD)	FST	6PK DS A	4	PCK-3	Inline panel to panel connector kit for 42" or 48" tall spine or divider wall panels		
128	Feb 2026 Pricing (USD)	OAC	6PK DS A	2	DPX8W1	Duplex Receptacles Circuit I		
129	Feb 2026 Pricing (USD)	OAC	6PK DS A	2	DPX8W2	Duplex Receptacles Circuit II		
130	Feb 2026 Pricing (USD)	OAC	6PK DS A	4	DPX8W3	Duplex Receptacles Circuit III		
131	Feb 2026 Pricing (USD)	OAC	6PK DS A	4	DPX8W4	Duplex Receptacles Circuit IV (isolated and dedicated)		
132	Feb 2026 Pricing (USD)	OAC	6PK DS A	8	MCJ8W54M	54" Multi Circuit Jumper for 8 Wire Metal Conduit		
133	Feb 2026 Pricing (USD)	OAC	6PK DS A	12	PHBS1	Single Half Power Block for Receptacles		
134	Feb 2026 Pricing (USD)	OAC	6PK DS A	12	PS-3CM	Boone, Power Supply with Clamp Mount, 2 AC Receptacles and 2 USB-A Ports or 1 AC Receptacle, 2 USB-A Ports and 1 USB-C Port, 10' Cords		
						1ASC - 1AC/2USBA/1AC	Configuration	1ASC
						CWHT - White	Finish	CWHT
						WHAT - White	AC Finish	WHAT
						WWHT - White 10'	Cord Finish	WWHT
135	Feb 2026 Pricing (USD)	OAC	6PK DS A	12	PS-77	Black Power Supply (6) 12 amp outlets		
136	Feb 2026 Pricing (USD)	OAC	6PK DS A	2	PWF3M120	8-wire electrical system, Power In-Feed, Metal Conduit		
137	Feb 2026 Pricing (USD)	OAC	6PK DS A	12	WBT33H	Wire basket manager Channel Silver 33.125W		
138	Feb 2026 Pricing (USD)	OAC	6PK DS A	8	WM2-48	48" wire manager		
6PK DS B								
139	Feb 2026 Pricing (USD)	FST	6PK DS B	6	6-1748SOSL1S	Staks, Left, 17"W x 22"D x 48"H, Slide Out Storage Tower w/ Coat Hook, 1 Three Section Felt Pocket, One Section Felt Pocket, One Stationary Shelf		
						T - TFL	Material	T
						BE2-F - Blonde - [Flat Grain]	Outer Chassis Finish	BE2-F
						FW2-S/X3 - Frosty White/Dry Erase	Inner Chassis Finish	FW2-S/X3
						BE2-F - Blonde - [Flat Grain]	Door Finish	BE2-F
						GSG - Stone Grey-Silverdale-Grey	Felt Pocket Finish	GSG
						B6S - Power (2 USB Ports)	USB Power	B6S
						X9 - None	Storage Drawer	X9
						LCK1 - Requires 1 Lock Core - Specific Key (Lock Sets Ordered Separately)	Lock	LCK1
						PLCT - Center	Pull Location	PLCT
						Parallel - Parallel	Pull	Parallel
						BWT - Bone White	Pull Finish	BWT
140	Feb 2026 Pricing (USD)	FST	6PK DS B	6	6-1748SOSR1S	Staks, Right, 17"W x 22"D x 48"H, Slide Out Storage Tower w/ Coat Hook, 1 Three Section Felt Pocket, One Section Felt Pocket, One Stationary Shelf		
						T - TFL	Material	T
						BE2-F - Blonde - [Flat Grain]	Outer Chassis Finish	BE2-F
						FW2-S/X3 - Frosty White/Dry Erase	Inner Chassis Finish	FW2-S/X3
						BE2-F - Blonde - [Flat Grain]	Door Finish	BE2-F
						GSG - Stone Grey-Silverdale-Grey	Felt Pocket Finish	GSG
						B6S - Power (2 USB Ports)	USB Power	B6S

Bill of Material

Project: SCF - SOUTHCENTRAL FOUNDATION P1 L1 020826

#	Pricelist	Catalogue	TAG3	Qty	Part Number	Description	Feature Description	Options
						FLD - Storage Drawer	Storage Drawer	FLD
						LCK1 - Requires 1 Lock Core - Specific Key (Lock Sets Ordered Separately)	Lock	LCK1
						PLCT - Center	Pull Location	PLCT
						Parallel - Parallel	Pull	Parallel
						BWT - Bone White	Pull Finish	BWT
141	Feb 2026 Pricing (USD)	FST	6PK DS B	16	6-2108SHLF	Staks, 21x8x0.75 Corner Shelf for Wall Panels		
						T - TFL	Material	T
						BE2-F - Blonde - [Flat Grain]	Finish, TFL	BE2-F
142	Feb 2026 Pricing (USD)	FST	6PK DS B	12	6-MCT-40/22	Staks, 40"W x 22"D x 1"H, Rectangular Worksurface		
						T - TFL/HPL-PP Edge	Material	T
						~HPL/S - HPL Solid Color with 2mm PP Edge	Top Finish	~HPL/S
						FWP-S - Frosty White - [Solid Color]	Top Finish, HPL Solid Colors	FWP-S
						EY - Square	Edge	EY
						FW2-S - Frosty White - [Solid Color]	Edge Finish, TFL Solid Colors	FW2-S
						G1 - No Grommet	Grommet	G1
						G1 - No Grommet	Grommet Finish	G1
						A9F - No Cutout	Power Cutout	A9F
143	Feb 2026 Pricing (USD)	FST	6PK DS B	2	6-PAN-48/49	Staks, 48" x 49" Spine or Divider Wall		
						T - TFL	Material	T
						BE2-F - Blonde - [Flat Grain]	Finish, TFL	BE2-F
						X9 - Square Corner	Corner Detail	X9
						X9 - Standard (no route)	Route	X9
						A - LEFT: No machining	Left End	A
						A - RIGHT: No machining	Right End	A
						B1 - FRONT: Center Shoulder Screw	Front Face	B1
						A - BACK: No machining	Back Face	A
144	Feb 2026 Pricing (USD)	FST	6PK DS B	2	6-PAN-48/54	Staks, 48" x 54" Spine or Divider Wall		
						T - TFL	Material	T
						BE2-F - Blonde - [Flat Grain]	Finish, TFL	BE2-F
						X9 - Square Corner	Corner Detail	X9
						X9 - Standard (no route)	Route	X9
						A - LEFT: No machining	Left End	A
						A - RIGHT: No machining	Right End	A
						B1 - FRONT: Center Shoulder Screw	Front Face	B1
						A - BACK: No machining	Back Face	A
145	Feb 2026 Pricing (USD)	FST	6PK DS B	6	6-PAN-48/59	Staks, 48" x 59" Spine or Divider Wall		
						T - TFL	Material	T
						BE2-F - Blonde - [Flat Grain]	Finish, TFL	BE2-F
						X9 - Square Corner	Corner Detail	X9
						X9 - Standard (no route)	Route	X9
						B - LEFT: 2-way Shallow Clip or Shoulder Screw	Left End	B
						B - RIGHT: 2-way Shallow Clip or Shoulder Screw	Right End	B

#	Pricelist	Catalogue	TAG3	Qty	Part Number	Description	Feature Description	Options
						A - FRONT: No machining	Front Face	A
						A - BACK: No machining	Back Face	A
146	Feb 2026 Pricing (USD)	FST	6PK DS B	12	FT30D	27 to 48.9375W Fabric Tackboard 18H		
						42 - 42 inches	Width	42
						.0 - none	plus Fraction	.0
						~MAH - Maharam	Fabric, Manufacturer	~MAH
						~MODE - Mode - Grade 4	Fabric Pattern, Maharam	~MODE
						3061892 - Intaglio	Fabric Color, Maharam Mode	3061892
147	Feb 2026 Pricing (USD)	FST	6PK DS B	12	HA22KCRE	Center Electric Rectangular Adjustable Height Base, Use with 22" deep rectangular top, (1-Kit)		
						TGK - Tubular Glide (23"- 49"h)	Base Foot Style	TGK
						H7W - White	Base Finish	H7W
						K4S - Standard Switch	Control Panel	K4S
148	Feb 2026 Pricing (USD)	FST	6PK DS B	4	PCK-13	T and L connector kit for (2) 42" or 48" tall spine or divider wall panels		
149	Feb 2026 Pricing (USD)	FST	6PK DS B	4	PCK-3	Inline panel to panel connector kit for 42" or 48" tall spine or divider wall panels		
150	Feb 2026 Pricing (USD)	OAC	6PK DS B	2	DPX8W1	Duplex Receptacles Circuit I		
151	Feb 2026 Pricing (USD)	OAC	6PK DS B	2	DPX8W2	Duplex Receptacles Circuit II		
152	Feb 2026 Pricing (USD)	OAC	6PK DS B	4	DPX8W3	Duplex Receptacles Circuit III		
153	Feb 2026 Pricing (USD)	OAC	6PK DS B	4	DPX8W4	Duplex Receptacles Circuit IV (isolated and dedicated)		
154	Feb 2026 Pricing (USD)	OAC	6PK DS B	8	MCJ8W54M	54" Multi Circuit Jumper for 8 Wire Metal Conduit		
155	Feb 2026 Pricing (USD)	OAC	6PK DS B	12	PHBS1	Single Half Power Block for Receptacles		
156	Feb 2026 Pricing (USD)	OAC	6PK DS B	12	PS-3CM	Boone, Power Supply with Clamp Mount, 2 AC Receptacles and 2 USB-A Ports or 1 AC Receptacle, 2 USB-A Ports and 1 USB-C Port, 10' Cords		
						1ASC - 1AC/2USBA/1AC	Configuration	1ASC
						CWHT - White	Finish	CWHT
						WHAT - White	AC Finish	WHAT
						WWHT - White 10'	Cord Finish	WWHT
157	Feb 2026 Pricing (USD)	OAC	6PK DS B	12	PS-77	Black Power Supply (6) 12 amp outlets		
158	Feb 2026 Pricing (USD)	OAC	6PK DS B	2	PWF3M120	8-wire electrical system, Power In-Feed, Metal Conduit		
159	Feb 2026 Pricing (USD)	OAC	6PK DS B	12	WBT33H	Wire basket manager Channel Silver 33.125W		
160	Feb 2026 Pricing (USD)	OAC	6PK DS B	8	WM2-48	48" wire manager		
D9 B1623								
2PK WALL								
161	Feb 2026 Pricing (USD)	FST	2PK WALL	2	6-1748SOSL1S	Staks, Left, 17"W x 22"D x 48"H, Slide Out Storage Tower w/ Coat Hook, 1 Three Section Felt Pocket, One Section Felt Pocket, One Stationary Shelf		
						T - TFL	Material	T
						BE2-F - Blonde - [Flat Grain]	Outer Chassis Finish	BE2-F
						FW2-S/X3 - Frosty White/Dry Erase	Inner Chassis Finish	FW2-S/X3

Bill of Material

Project: SCF - SOUTHCENTRAL FOUNDATION P1 L1 020826

#	Pricelist	Catalogue	TAG3	Qty	Part Number	Description	Feature Description	Options
						BE2-F - Blonde - [Flat Grain]	Door Finish	BE2-F
						GSG - Stone Grey-Silverdale-Grey	Felt Pocket Finish	GSG
						B6S - Power (2 USB Ports)	USB Power	B6S
						X9 - None	Storage Drawer	X9
						LCK1 - Requires 1 Lock Core - Specific Key (Lock Sets Ordered Separately)	Lock	LCK1
						PLCT - Center	Pull Location	PLCT
						Parallel - Parallel	Pull	Parallel
						BWT - Bone White	Pull Finish	BWT
162	Feb 2026 Pricing (USD)	FST	2PK WALL	2	6-MCT-40/22	Staks, 40"W x 22"D x 1"H, Rectangular Worksurface		
						T - TFL/HPL-PP Edge	Material	T
						~HPL/S - HPL Solid Color with 2mm PP Edge	Top Finish	~HPL/S
						FWP-S - Frosty White - [Solid Color]	Top Finish, HPL Solid Colors	FWP-S
						EY - Square	Edge	EY
						FW2-S - Frosty White - [Solid Color]	Edge Finish, TFL Solid Colors	FW2-S
						G1 - No Grommet	Grommet	G1
						G1 - No Grommet	Grommet Finish	G1
						A9F - No Cutout	Power Cutout	A9F
163	Feb 2026 Pricing (USD)	FST	2PK WALL	2	HA22KCRE	Center Electric Rectangular Adjustable Height Base, Use with 22" deep rectangular top, (1-Kit)		
						TGK - Tubular Glide (23"- 49"h)	Base Foot Style	TGK
						H7W - White	Base Finish	H7W
						K4S - Standard Switch	Control Panel	K4S
164	Feb 2026 Pricing (USD)	OAC	2PK WALL	2	PS-3CM	Boone, Power Supply with Clamp Mount, 2 AC Receptacles and 2 USB-A Ports or 1 AC Receptacle, 2 USB-A Ports and 1 USB-C Port, 10' Cords		
						1ASC - 1AC/2USBA/1AC	Configuration	1ASC
						CWHT - White	Finish	CWHT
						WHAT - White	AC Finish	WHAT
						WWHT - White 10'	Cord Finish	WWHT
165	Feb 2026 Pricing (USD)	OAC	2PK WALL	2	PS-77	Black Power Supply (6) 12 amp outlets		
166	Feb 2026 Pricing (USD)	OAC	2PK WALL	2	WBT33H	Wire basket manager Channel Silver 33.125W		
4PK DS A								
167	Feb 2026 Pricing (USD)	FST	4PK DS A	4	6-1748SOSL1S	Staks, Left, 17"W x 22"D x 48"H, Slide Out Storage Tower w/ Coat Hook, 1 Three Section Felt Pocket, One Section Felt Pocket, One Stationary Shelf		
						T - TFL	Material	T
						BE2-F - Blonde - [Flat Grain]	Outer Chassis Finish	BE2-F
						FW2-S/X3 - Frosty White/Dry Erase	Inner Chassis Finish	FW2-S/X3
						BE2-F - Blonde - [Flat Grain]	Door Finish	BE2-F
						GSG - Stone Grey-Silverdale-Grey	Felt Pocket Finish	GSG
						B6S - Power (2 USB Ports)	USB Power	B6S
						X9 - None	Storage Drawer	X9

Bill of Material

Project: SCF - SOUTHCENTRAL FOUNDATION P1 L1 020826

#	Pricelist	Catalogue	TAG3	Qty	Part Number	Description	Feature Description	Options
						LCK1 - Requires 1 Lock Core - Specific Key (Lock Sets Ordered Separately)	Lock	LCK1
						PLCT - Center	Pull Location	PLCT
						Parallel - Parallel	Pull	Parallel
						BWT - Bone White	Pull Finish	BWT
168	Feb 2026 Pricing (USD)	FST	4PK DS A	4	6-1748SOSR1S	Staks, Right, 17"W x 22"D x 48"H, Slide Out Storage Tower w/ Coat Hook, 1 Three Section Felt Pocket, One Section Felt Pocket, One Stationary Shelf		
						T - TFL	Material	T
						BE2-F - Blonde - [Flat Grain]	Outer Chassis Finish	BE2-F
						FW2-S/X3 - Frosty White/Dry Erase	Inner Chassis Finish	FW2-S/X3
						BE2-F - Blonde - [Flat Grain]	Door Finish	BE2-F
						GSG - Stone Grey-Silverdale-Grey	Felt Pocket Finish	GSG
						B6S - Power (2 USB Ports)	USB Power	B6S
						FLD - Storage Drawer	Storage Drawer	FLD
						LCK1 - Requires 1 Lock Core - Specific Key (Lock Sets Ordered Separately)	Lock	LCK1
						PLCT - Center	Pull Location	PLCT
						Parallel - Parallel	Pull	Parallel
						BWT - Bone White	Pull Finish	BWT
169	Feb 2026 Pricing (USD)	FST	4PK DS A	8	6-2108SHLF	Staks, 21x8x0.75 Corner Shelf for Wall Panels		
						T - TFL	Material	T
						BE2-F - Blonde - [Flat Grain]	Finish, TFL	BE2-F
170	Feb 2026 Pricing (USD)	FST	4PK DS A	8	6-MCT-40/22	Staks, 40"W x 22"D x 1"H, Rectangular Worksurface		
						T - TFL/HPL-PP Edge	Material	T
						~HPL/S - HPL Solid Color with 2mm PP Edge	Top Finish	~HPL/S
						FWP-S - Frosty White - [Solid Color]	Top Finish, HPL Solid Colors	FWP-S
						EY - Square	Edge	EY
						FW2-S - Frosty White - [Solid Color]	Edge Finish, TFL Solid Colors	FW2-S
						G1 - No Grommet	Grommet	G1
						G1 - No Grommet	Grommet Finish	G1
						A9F - No Cutout	Power Cutout	A9F
171	Feb 2026 Pricing (USD)	FST	4PK DS A	2	6-PAN-48/49	Staks, 48" x 49" Spine or Divider Wall		
						T - TFL	Material	T
						BE2-F - Blonde - [Flat Grain]	Finish, TFL	BE2-F
						X9 - Square Corner	Corner Detail	X9
						X9 - Standard (no route)	Route	X9
						A - LEFT: No machining	Left End	A
						A - RIGHT: No machining	Right End	A
						B1 - FRONT: Center Shoulder Screw	Front Face	B1
						A - BACK: No machining	Back Face	A
172	Feb 2026 Pricing (USD)	FST	4PK DS A	2	6-PAN-48/59	Staks, 48" x 59" Spine or Divider Wall		
						T - TFL	Material	T
						BE2-F - Blonde - [Flat Grain]	Finish, TFL	BE2-F
						X9 - Square Corner	Corner Detail	X9

Bill of Material

Project: SCF - SOUTHCENTRAL FOUNDATION P1 L1 020826

#	Pricelist	Catalogue	TAG3	Qty	Part Number	Description	Feature Description	Options
						X9 - Standard (no route)	Route	X9
						A - LEFT: No machining	Left End	A
						B - RIGHT: 2-way Shallow Clip or Shoulder Screw	Right End	B
						A - FRONT: No machining	Front Face	A
						A - BACK: No machining	Back Face	A
173	Feb 2026 Pricing (USD)	FST	4PK DS A	2	6-PAN-48/59	Staks, 48" x 59" Spine or Divider Wall		
						T - TFL	Material	T
						BE2-F - Blonde - [Flat Grain]	Finish, TFL	BE2-F
						X9 - Square Corner	Corner Detail	X9
						X9 - Standard (no route)	Route	X9
						B - LEFT: 2-way Shallow Clip or Shoulder Screw	Left End	B
						B - RIGHT: 2-way Shallow Clip or Shoulder Screw	Right End	B
						A - FRONT: No machining	Front Face	A
						A - BACK: No machining	Back Face	A
174	Feb 2026 Pricing (USD)	FST	4PK DS A	8	FT30D	27 to 48.9375W Fabric Tackboard 18H		
						42 - 42 inches	Width	42
						.0 - none	plus Fraction	.0
						~MAH - Maharam	Fabric, Manufacturer	~MAH
						~MODE - Mode - Grade 4	Fabric Pattern, Maharam	~MODE
						3061892 - Intaglio	Fabric Color, Maharam Mode	3061892
175	Feb 2026 Pricing (USD)	FST	4PK DS A	8	HA22KCRE	Center Electric Rectangular Adjustable Height Base, Use with 22" deep rectangular top, (1-Kit)		
						TGK - Tubular Glide (23"- 49"h)	Base Foot Style	TGK
						H7W - White	Base Finish	H7W
						K4S - Standard Switch	Control Panel	K4S
176	Feb 2026 Pricing (USD)	FST	4PK DS A	2	PCK-13	T and L connector kit for (2) 42" or 48" tall spine or divider wall panels		
177	Feb 2026 Pricing (USD)	FST	4PK DS A	2	PCK-3	Inline panel to panel connector kit for 42" or 48" tall spine or divider wall panels		
178	Feb 2026 Pricing (USD)	OAC	4PK DS A	2	DPX8W1	Duplex Receptacles Circuit I		
179	Feb 2026 Pricing (USD)	OAC	4PK DS A	2	DPX8W2	Duplex Receptacles Circuit II		
180	Feb 2026 Pricing (USD)	OAC	4PK DS A	2	DPX8W3	Duplex Receptacles Circuit III		
181	Feb 2026 Pricing (USD)	OAC	4PK DS A	2	DPX8W4	Duplex Receptacles Circuit IV (isolated and dedicated)		
182	Feb 2026 Pricing (USD)	OAC	4PK DS A	2	DSCGB-1	Wire Pass Thru Grommet for Spine or Divider Wall		
183	Feb 2026 Pricing (USD)	OAC	4PK DS A	2	MCJ8W18M	18" Multi Circuit Jumper for 8 Wire Metal Conduit		
184	Feb 2026 Pricing (USD)	OAC	4PK DS A	4	MCJ8W54M	54" Multi Circuit Jumper for 8 Wire Metal Conduit		
185	Feb 2026 Pricing (USD)	OAC	4PK DS A	8	PHBS1	Single Half Power Block for Receptacles		
186	Feb 2026 Pricing (USD)	OAC	4PK DS A	8	PS-3CM	Boone, Power Supply with Clamp Mount, 2 AC Receptacles and 2 USB-A Ports or 1 AC Receptacle, 2 USB-A Ports and 1 USB-C Port, 10' Cords		
						1ASC - 1AC/2USBA/1AC	Configuration	1ASC
						CWHT - White	Finish	CWHT
						WHAT - White	AC Finish	WHAT

#	Pricelist	Catalogue	TAG3	Qty	Part Number	Description	Feature Description	Options
						WWHT - White 10'	Cord Finish	WWHT
187	Feb 2026 Pricing (USD)	OAC	4PK DS A	8	PS-77	Black Power Supply (6) 12 amp outlets		
188	Feb 2026 Pricing (USD)	OAC	4PK DS A	2	PWF3M120	8-wire electrical system, Power In-Feed, Metal Conduit		
189	Feb 2026 Pricing (USD)	OAC	4PK DS A	8	WBT33H	Wire basket manager Channel Silver 33.125W		
190	Feb 2026 Pricing (USD)	OAC	4PK DS A	4	WM2-48	48" wire manager		
5PK WALL								
191	Feb 2026 Pricing (USD)	FST	5PK WALL	5	6-1748SOSR1S	Staks, Right, 17"W x 22"D x 48"H, Slide Out Storage Tower w/ Coat Hook, 1 Three Section Felt Pocket, One Section Felt Pocket, One Stationary Shelf		
						T - TFL	Material	T
						BE2-F - Blonde - [Flat Grain]	Outer Chassis Finish	BE2-F
						FW2-S/X3 - Frosty White/Dry Erase	Inner Chassis Finish	FW2-S/X3
						BE2-F - Blonde - [Flat Grain]	Door Finish	BE2-F
						GSG - Stone Grey-Silverdale-Grey	Felt Pocket Finish	GSG
						B6S - Power (2 USB Ports)	USB Power	B6S
						FLD - Storage Drawer	Storage Drawer	FLD
						LCK1 - Requires 1 Lock Core - Specific Key (Lock Sets Ordered Separately)	Lock	LCK1
						PLCT - Center	Pull Location	PLCT
						Parallel - Parallel	Pull	Parallel
						BWT - Bone White	Pull Finish	BWT
192	Feb 2026 Pricing (USD)	FST	5PK WALL	5	6-MCT-40/22	Staks, 40"W x 22"D x 1"H, Rectangular Worksurface		
						T - TFL/HPL-PP Edge	Material	T
						~HPL/S - HPL Solid Color with 2mm PP Edge	Top Finish	~HPL/S
						FWP-S - Frosty White - [Solid Color]	Top Finish, HPL Solid Colors	FWP-S
						EY - Square	Edge	EY
						FW2-S - Frosty White - [Solid Color]	Edge Finish, TFL Solid Colors	FW2-S
						G1 - No Grommet	Grommet	G1
						G1 - No Grommet	Grommet Finish	G1
						A9F - No Cutout	Power Cutout	A9F
193	Feb 2026 Pricing (USD)	FST	5PK WALL	5	HA22KCRE	Center Electric Rectangular Adjustable Height Base, Use with 22" deep rectangular top, (1-Kit)		
						TGK - Tubular Glide (23"- 49"h)	Base Foot Style	TGK
						H7W - White	Base Finish	H7W
						K4S - Standard Switch	Control Panel	K4S
194	Feb 2026 Pricing (USD)	OAC	5PK WALL	5	PS-3CM	Boone, Power Supply with Clamp Mount, 2 AC Receptacles and 2 USB-A Ports or 1 AC Receptacle, 2 USB-A Ports and 1 USB-C Port, 10' Cords		
						1ASC - 1AC/2USBA/1AC	Configuration	1ASC
						CWHT - White	Finish	CWHT
						WHAT - White	AC Finish	WHAT
						WWHT - White 10'	Cord Finish	WWHT
195	Feb 2026 Pricing (USD)	OAC	5PK WALL	5	PS-77	Black Power Supply (6) 12 amp outlets		

#	Pricelist	Catalogue	TAG3	Qty	Part Number	Description	Feature Description	Options
196	Feb 2026 Pricing (USD)	OAC	5PK WALL	5	WBT33H	Wire basket manager Channel Silver 33.125W		
6PK WALL								
197	Feb 2026 Pricing (USD)	FST	6PK WALL	6	6-1748SOSL1S	Staks, Left, 17"W x 22"D x 48"H, Slide Out Storage Tower w/ Coat Hook, 1 Three Section Felt Pocket, One Section Felt Pocket, One Stationary Shelf		
						T - TFL	Material	T
						BE2-F - Blonde - [Flat Grain]	Outer Chassis Finish	BE2-F
						FW2-S/X3 - Frosty White/Dry Erase	Inner Chassis Finish	FW2-S/X3
						BE2-F - Blonde - [Flat Grain]	Door Finish	BE2-F
						GSG - Stone Grey-Silverdale-Grey	Felt Pocket Finish	GSG
						B6S - Power (2 USB Ports)	USB Power	B6S
						X9 - None	Storage Drawer	X9
						LCK1 - Requires 1 Lock Core - Specific Key (Lock Sets Ordered Separately)	Lock	LCK1
						PLCT - Center	Pull Location	PLCT
						Parallel - Parallel	Pull	Parallel
						BWT - Bone White	Pull Finish	BWT
198	Feb 2026 Pricing (USD)	FST	6PK WALL	6	6-MCT-40/22	Staks, 40"W x 22"D x 1"H, Rectangular Worksurface		
						T - TFL/HPL-PP Edge	Material	T
						~HPL/S - HPL Solid Color with 2mm PP Edge	Top Finish	~HPL/S
						FWP-S - Frosty White - [Solid Color]	Top Finish, HPL Solid Colors	FWP-S
						EY - Square	Edge	EY
						FW2-S - Frosty White - [Solid Color]	Edge Finish, TFL Solid Colors	FW2-S
						G1 - No Grommet	Grommet	G1
						G1 - No Grommet	Grommet Finish	G1
						A9F - No Cutout	Power Cutout	A9F
199	Feb 2026 Pricing (USD)	FST	6PK WALL	6	HA22KCRE	Center Electric Rectangular Adjustable Height Base, Use with 22" deep rectangular top, (1-Kit)		
						TGK - Tubular Glide (23"- 49"h)	Base Foot Style	TGK
						H7W - White	Base Finish	H7W
						K4S - Standard Switch	Control Panel	K4S
200	Feb 2026 Pricing (USD)	OAC	6PK WALL	6	PS-3CM	Boone, Power Supply with Clamp Mount, 2 AC Receptacles and 2 USB-A Ports or 1 AC Receptacle, 2 USB-A Ports and 1 USB-C Port, 10' Cords		
						1ASC - 1AC/2USBA/1AC	Configuration	1ASC
						CWHT - White	Finish	CWHT
						WHAT - White	AC Finish	WHAT
						WWHT - White 10'	Cord Finish	WWHT
201	Feb 2026 Pricing (USD)	OAC	6PK WALL	6	PS-77	Black Power Supply (6) 12 amp outlets		
202	Feb 2026 Pricing (USD)	OAC	6PK WALL	1	PWF3M120	8-wire electrical system, Power In-Feed, Metal Conduit		
203	Feb 2026 Pricing (USD)	OAC	6PK WALL	6	WBT33H	Wire basket manager Channel Silver 33.125W		
8PK DS								

Bill of Material

Project: SCF - SOUTHCENTRAL FOUNDATION P1 L1 020826

#	Pricelist	Catalogue	TAG3	Qty	Part Number	Description	Feature Description	Options
204	Feb 2026 Pricing (USD)	FST	8PK DS	8	6-1748SOSL1S	Staks, Left, 17"W x 22"D x 48"H, Slide Out Storage Tower w/ Coat Hook, 1 Three Section Felt Pocket, One Section Felt Pocket, One Stationary Shelf		
						T - TFL	Material	T
						BE2-F - Blonde - [Flat Grain]	Outer Chassis Finish	BE2-F
						FW2-S/X3 - Frosty White/Dry Erase	Inner Chassis Finish	FW2-S/X3
						BE2-F - Blonde - [Flat Grain]	Door Finish	BE2-F
						GSG - Stone Grey-Silverdale-Grey	Felt Pocket Finish	GSG
						B6S - Power (2 USB Ports)	USB Power	B6S
						X9 - None	Storage Drawer	X9
						LCK1 - Requires 1 Lock Core - Specific Key (Lock Sets Ordered Separately)	Lock	LCK1
						PLCT - Center	Pull Location	PLCT
						Parallel - Parallel	Pull	Parallel
						BWT - Bone White	Pull Finish	BWT
205	Feb 2026 Pricing (USD)	FST	8PK DS	8	6-1748SOSR1S	Staks, Right, 17"W x 22"D x 48"H, Slide Out Storage Tower w/ Coat Hook, 1 Three Section Felt Pocket, One Section Felt Pocket, One Stationary Shelf		
						T - TFL	Material	T
						BE2-F - Blonde - [Flat Grain]	Outer Chassis Finish	BE2-F
						FW2-S/X3 - Frosty White/Dry Erase	Inner Chassis Finish	FW2-S/X3
						BE2-F - Blonde - [Flat Grain]	Door Finish	BE2-F
						GSG - Stone Grey-Silverdale-Grey	Felt Pocket Finish	GSG
						B6S - Power (2 USB Ports)	USB Power	B6S
						FLD - Storage Drawer	Storage Drawer	FLD
						LCK1 - Requires 1 Lock Core - Specific Key (Lock Sets Ordered Separately)	Lock	LCK1
						PLCT - Center	Pull Location	PLCT
						Parallel - Parallel	Pull	Parallel
						BWT - Bone White	Pull Finish	BWT
206	Feb 2026 Pricing (USD)	FST	8PK DS	16	6-2108SHLF	Staks, 21x8x0.75 Corner Shelf for Wall Panels		
						T - TFL	Material	T
						BE2-F - Blonde - [Flat Grain]	Finish, TFL	BE2-F
207	Feb 2026 Pricing (USD)	FST	8PK DS	16	6-MCT-40/22	Staks, 40"W x 22"D x 1"H, Rectangular Worksurface		
						T - TFL/HPL-PP Edge	Material	T
						~HPL/S - HPL Solid Color with 2mm PP Edge	Top Finish	~HPL/S
						FWP-S - Frosty White - [Solid Color]	Top Finish, HPL Solid Colors	FWP-S
						EY - Square	Edge	EY
						FW2-S - Frosty White - [Solid Color]	Edge Finish, TFL Solid Colors	FW2-S
						G1 - No Grommet	Grommet	G1
						G1 - No Grommet	Grommet Finish	G1
						A9F - No Cutout	Power Cutout	A9F
208	Feb 2026 Pricing (USD)	FST	8PK DS	2	6-PAN-48/49	Staks, 48" x 49" Spine or Divider Wall		
						T - TFL	Material	T
						BE2-F - Blonde - [Flat Grain]	Finish, TFL	BE2-F

#	Pricelist	Catalogue	TAG3	Qty	Part Number	Description	Feature Description	Options
						X9 - Square Corner	Corner Detail	X9
						X9 - Standard (no route)	Route	X9
						A - LEFT: No machining	Left End	A
						A - RIGHT: No machining	Right End	A
						B1 - FRONT: Center Shoulder Screw	Front Face	B1
						A - BACK: No machining	Back Face	A
209	Feb 2026 Pricing (USD)	FST	8PK DS	2	6-PAN-48/59	Staks, 48" x 59" Spine or Divider Wall		
						T - TFL	Material	T
						BE2-F - Blonde - [Flat Grain]	Finish, TFL	BE2-F
						X9 - Square Corner	Corner Detail	X9
						X9 - Standard (no route)	Route	X9
						A - LEFT: No machining	Left End	A
						B - RIGHT: 2-way Shallow Clip or Shoulder Screw	Right End	B
						A - FRONT: No machining	Front Face	A
						A - BACK: No machining	Back Face	A
210	Feb 2026 Pricing (USD)	FST	8PK DS	6	6-PAN-48/59	Staks, 48" x 59" Spine or Divider Wall		
						T - TFL	Material	T
						BE2-F - Blonde - [Flat Grain]	Finish, TFL	BE2-F
						X9 - Square Corner	Corner Detail	X9
						X9 - Standard (no route)	Route	X9
						B - LEFT: 2-way Shallow Clip or Shoulder Screw	Left End	B
						B - RIGHT: 2-way Shallow Clip or Shoulder Screw	Right End	B
						A - FRONT: No machining	Front Face	A
						A - BACK: No machining	Back Face	A
211	Feb 2026 Pricing (USD)	FST	8PK DS	16	FT30D	27 to 48.9375W Fabric Tackboard 18H		
						42 - 42 inches	Width	42
						.0 - none	plus Fraction	.0
						~MAH - Maharam	Fabric, Manufacturer	~MAH
						~MODE - Mode - Grade 4	Fabric Pattern, Maharam	~MODE
						3061892 - Intaglio	Fabric Color, Maharam Mode	3061892
212	Feb 2026 Pricing (USD)	FST	8PK DS	16	HA22KCRE	Center Electric Rectangular Adjustable Height Base, Use with 22" deep rectangular top, (1-Kit)		
						TGK - Tubular Glide (23"- 49"h)	Base Foot Style	TGK
						H7W - White	Base Finish	H7W
						K4S - Standard Switch	Control Panel	K4S
213	Feb 2026 Pricing (USD)	FST	8PK DS	2	PCK-13	T and L connector kit for (2) 42" or 48" tall spine or divider wall panels		
214	Feb 2026 Pricing (USD)	FST	8PK DS	6	PCK-3	Inline panel to panel connector kit for 42" or 48" tall spine or divider wall panels		
215	Feb 2026 Pricing (USD)	OAC	8PK DS	4	DPX8W1	Duplex Receptacles Circuit I		
216	Feb 2026 Pricing (USD)	OAC	8PK DS	4	DPX8W2	Duplex Receptacles Circuit II		
217	Feb 2026 Pricing (USD)	OAC	8PK DS	4	DPX8W3	Duplex Receptacles Circuit III		
218	Feb 2026 Pricing (USD)	OAC	8PK DS	4	DPX8W4	Duplex Receptacles Circuit IV (isolated and dedicated)		

#	Pricelist	Catalogue	TAG3	Qty	Part Number	Description	Feature Description	Options
219	Feb 2026 Pricing (USD)	OAC	8PK DS	2	DSCGB-1	Wire Pass Thru Grommet for Spine or Divider Wall		
220	Feb 2026 Pricing (USD)	OAC	8PK DS	2	MCJ8W18M	18" Multi Circuit Jumper for 8 Wire Metal Conduit		
221	Feb 2026 Pricing (USD)	OAC	8PK DS	12	MCJ8W54M	54" Multi Circuit Jumper for 8 Wire Metal Conduit		
222	Feb 2026 Pricing (USD)	OAC	8PK DS	2	PBBKT1	Power Block Bracket		
223	Feb 2026 Pricing (USD)	OAC	8PK DS	16	PHBS1	Single Half Power Block for Receptacles		
224	Feb 2026 Pricing (USD)	OAC	8PK DS	16	PS-3CM	Boone, Power Supply with Clamp Mount, 2 AC Receptacles and 2 USB-A Ports or 1 AC Receptacle, 2 USB-A Ports and 1 USB-C Port, 10' Cords		
						1ASC - 1AC/2USBA/1AC	Configuration	1ASC
						CWHT - White	Finish	CWHT
						WHAT - White	AC Finish	WHAT
						WWHT - White 10'	Cord Finish	WWHT
225	Feb 2026 Pricing (USD)	OAC	8PK DS	16	PS-77	Black Power Supply (6) 12 amp outlets		
226	Feb 2026 Pricing (USD)	OAC	8PK DS	2	PWF3M120	8-wire electrical system, Power In-Feed, Metal Conduit		
227	Feb 2026 Pricing (USD)	OAC	8PK DS	16	WBT33H	Wire basket manager Channel Silver 33.125W		
228	Feb 2026 Pricing (USD)	OAC	8PK DS	12	WM2-48	48" wire manager		
D9 B1708								
-								
229	Feb 2026 Pricing (USD)	FST	-	1	6-1748SOSL1S	Staks, Left, 17"W x 22"D x 48"H, Slide Out Storage Tower w/ Coat Hook, 1 Three Section Felt Pocket, One Section Felt Pocket, One Stationary Shelf		
						T - TFL	Material	T
						BE2-F - Blonde - [Flat Grain]	Outer Chassis Finish	BE2-F
						FW2-S/X3 - Frosty White/Dry Erase	Inner Chassis Finish	FW2-S/X3
						BE2-F - Blonde - [Flat Grain]	Door Finish	BE2-F
						GSG - Stone Grey-Silverdale-Grey	Felt Pocket Finish	GSG
						B6S - Power (2 USB Ports)	USB Power	B6S
						X9 - None	Storage Drawer	X9
						LCK1 - Requires 1 Lock Core - Specific Key (Lock Sets Ordered Separately)	Lock(s)	LCK1
						PLCT - Center	Pull Location	PLCT
						Parallel - Parallel	Pull	Parallel
						BWT - Bone White	Pull Finish	BWT
230	Feb 2026 Pricing (USD)	FST	-	1	6-MCT-40/22	Staks, 40"W x 22"D x 1"H, Rectangular Worksurface		
						T - TFL/HPL-PP Edge	Material	T
						~HPL/S - HPL Solid Color with 2mm PP Edge	Top Finish	~HPL/S
						FWP-S - Frosty White - [Solid Color]	Top Finish, HPL Solid Colors	FWP-S
						EY - Square	Edge	EY
						FW2-S - Frosty White - [Solid Color]	Edge Finish, TFL Solid Colors	FW2-S
						G1 - No Grommet	Grommet	G1
						G1 - No Grommet	Grommet Finish	G1
						A9F - No Cutout	Power Cutout	A9F

#	Pricelist	Catalogue	TAG3	Qty	Part Number	Description	Feature Description	Options
231	Feb 2026 Pricing (USD)	FST	-	1	HA22KCRE	Center Electric Rectangular Adjustable Height Base, Use with 22" deep rectangular top, (1-Kit)		
						TGK - Tubular Glide (23"- 49"h)	Base Foot Style	TGK
						H7W - White	Base Finish	H7W
						K4S - Standard Switch	Control Panel	K4S
232	Feb 2026 Pricing (USD)	OAC	-	1	PS-3CM	Boone, Power Supply with Clamp Mount, 2 AC Receptacles and 2 USB-A Ports or 1 AC Receptacle, 2 USB-A Ports and 1 USB-C Port, 10' Cords		
						1ASC - 1AC/2USBA/1AC	Configuration	1ASC
						CWHT - White	Finish	CWHT
						WHAT - White	AC Finish	WHAT
						WWHT - White 10'	Cord Finish	WWHT
233	Feb 2026 Pricing (USD)	OAC	-	1	PS-77	Black Power Supply (6) 12 amp outlets		
234	Feb 2026 Pricing (USD)	OAC	-	1	WBT33H	Wire basket manager Channel Silver 33.125W		
D9 B1717								
-								
235	Feb 2026 Pricing (USD)	FST	-	2	6-1748SOSR1S	Staks, Right, 17"W x 22"D x 48"H, Slide Out Storage Tower w/ Coat Hook, 1 Three Section Felt Pocket, One Section Felt Pocket, One Stationary Shelf		
						T - TFL	Material	T
						BE2-F - Blonde - [Flat Grain]	Outer Chassis Finish	BE2-F
						FW2-S/X3 - Frosty White/Dry Erase	Inner Chassis Finish	FW2-S/X3
						BE2-F - Blonde - [Flat Grain]	Door Finish	BE2-F
						GSG - Stone Grey-Silverdale-Grey	Felt Pocket Finish	GSG
						B6S - Power (2 USB Ports)	USB Power	B6S
						FLD - Storage Drawer	Storage Drawer	FLD
						LCK1 - Requires 1 Lock Core - Specific Key (Lock Sets Ordered Separately)	Lock	LCK1
						PLCT - Center	Pull Location	PLCT
						Parallel - Parallel	Pull	Parallel
						BWT - Bone White	Pull Finish	BWT
236	Feb 2026 Pricing (USD)	FST	-	2	6-MCT-40/22	Staks, 40"W x 22"D x 1"H, Rectangular Worksurface		
						T - TFL/HPL-PP Edge	Material	T
						~HPL/S - HPL Solid Color with 2mm PP Edge	Top Finish	~HPL/S
						FWP-S - Frosty White - [Solid Color]	Top Finish, HPL Solid Colors	FWP-S
						EY - Square	Edge	EY
						FW2-S - Frosty White - [Solid Color]	Edge Finish, TFL Solid Colors	FW2-S
						G1 - No Grommet	Grommet	G1
						G1 - No Grommet	Grommet Finish	G1
						A9F - No Cutout	Power Cutout	A9F
237	Feb 2026 Pricing (USD)	FST	-	2	HA22KCRE	Center Electric Rectangular Adjustable Height Base, Use with 22" deep rectangular top, (1-Kit)		
						TGK - Tubular Glide (23"- 49"h)	Base Foot Style	TGK

#	Pricelist	Catalogue	TAG3	Qty	Part Number	Description	Feature Description	Options
						H7W - White	Base Finish	H7W
						K4S - Standard Switch	Control Panel	K4S
238	Feb 2026 Pricing (USD)	OAC	-	2	PS-3CM	Boone, Power Supply with Clamp Mount, 2 AC Receptacles and 2 USB-A Ports or 1 AC Receptacle, 2 USB-A Ports and 1 USB-C Port, 10' Cords		
						1ASC - 1AC/2USBA/1AC	Configuration	1ASC
						CWHT - White	Finish	CWHT
						WHAT - White	AC Finish	WHAT
						WWHT - White 10'	Cord Finish	WWHT
239	Feb 2026 Pricing (USD)	OAC	-	2	PS-77	Black Power Supply (6) 12 amp outlets		
240	Feb 2026 Pricing (USD)	OAC	-	2	WBT33H	Wire basket manager Channel Silver 33.125W		
D9 B1801								
-								
241	Feb 2026 Pricing (USD)	FST	-	2	6-1748SOSR1S	Staks, Right, 17"W x 22"D x 48"H, Slide Out Storage Tower w/ Coat Hook, 1 Three Section Felt Pocket, One Section Felt Pocket, One Stationary Shelf		
						T - TFL	Material	T
						BE2-F - Blonde - [Flat Grain]	Outer Chassis Finish	BE2-F
						FW2-S/X3 - Frosty White/Dry Erase	Inner Chassis Finish	FW2-S/X3
						BE2-F - Blonde - [Flat Grain]	Door Finish	BE2-F
						GSG - Stone Grey-Silverdale-Grey	Felt Pocket Finish	GSG
						B6S - Power (2 USB Ports)	USB Power	B6S
						FLD - Storage Drawer	Storage Drawer	FLD
						LCK1 - Requires 1 Lock Core - Specific Key (Lock Sets Ordered Separately)	Lock	LCK1
						PLCT - Center	Pull Location	PLCT
						Parallel - Parallel	Pull	Parallel
						BWT - Bone White	Pull Finish	BWT
242	Feb 2026 Pricing (USD)	FST	-	2	6-MCT-40/22	Staks, 40"W x 22"D x 1"H, Rectangular Worksurface		
						T - TFL/HPL-PP Edge	Material	T
						~HPL/S - HPL Solid Color with 2mm PP Edge	Top Finish	~HPL/S
						FWP-S - Frosty White - [Solid Color]	Top Finish, HPL Solid Colors	FWP-S
						EY - Square	Edge	EY
						FW2-S - Frosty White - [Solid Color]	Edge Finish, TFL Solid Colors	FW2-S
						G1 - No Grommet	Grommet	G1
						G1 - No Grommet	Grommet Finish	G1
						A9F - No Cutout	Power Cutout	A9F
243	Feb 2026 Pricing (USD)	FST	-	2	HA22KCRE	Center Electric Rectangular Adjustable Height Base, Use with 22" deep rectangular top, (1-Kit)		
						TGK - Tubular Glide (23"- 49"h)	Base Foot Style	TGK
						H7W - White	Base Finish	H7W
						K4S - Standard Switch	Control Panel	K4S

#	Pricelist	Catalogue	TAG3	Qty	Part Number	Description	Feature Description	Options
244	Feb 2026 Pricing (USD)	OAC	-	2	PS-3CM	Boone, Power Supply with Clamp Mount, 2 AC Receptacles and 2 USB-A Ports or 1 AC Receptacle, 2 USB-A Ports and 1 USB-C Port, 10' Cords		
						1ASC - 1AC/2USBA/1AC	Configuration	1ASC
						CWHT - White	Finish	CWHT
						WHAT - White	AC Finish	WHAT
						WWHT - White 10'	Cord Finish	WWHT
245	Feb 2026 Pricing (USD)	OAC	-	2	PS-77	Black Power Supply (6) 12 amp outlets		
246	Feb 2026 Pricing (USD)	OAC	-	2	WBT33H	Wire basket manager Channel Silver 33.125W		
T10.1 - T10.2 -								
247	Feb 2026 Pricing (USD)	APP	-	4	A3060H	Applause 30x60 Half Round Top		
						T - TFL Laminate, or HPL	Material	T
						~HPL - HPL w/ PP edge	Top Finish, Laminate	~HPL
						BEP-F - Blonde (Flat Grain)	Top Finish, HPL Solid/Wood Grain	BEP-F
						EY - Square	Edge, TFL/HPL	EY
						H5H - Matching Edge Finish	Edge Finish	H5H
						A9H - Power Cutout Center	Grommet/Power Location	A9H
						PS-85S - Cutout for PS-85S, (Power/Data Centers must be ordered separately)	Power Cutout	PS-85S
						A4W - Set of 2 Connector Brackets	Connector Bracket	A4W
						ANCAW - Deuce Center (15 deg foot) Flip & Nest Base W/ Wire Manager Cutout (set of 2)	Base	ANCAW
						A4H - White Caster (standard)	Glide/Caster	A4H
						BWT - Bone White	Column Finish	BWT
						BWT - Bone White	Foot Finish	BWT
248	Feb 2026 Pricing (USD)	APP	-	4	A8430R	Applause 84x30 Rectangle Top		
						T - TFL Laminate, or HPL	Material	T
						~HPL - HPL	Top Finish, Laminate	~HPL
						BEP-F - Blonde (Flat Grain)	Top Finish, HPL Solid/Wood Grain	BEP-F
						EY - Square	Edge	EY
						H5H - Matching Edge Finish	Top Edge Finish	H5H
						~X9 - No Modesty	Modesty Finish	~X9
						X9 - No Modesty	Modesty Finish	X9
						X9 - No Modesty Edge Finish	Modesty Edge Finish	X9
						X9 - No Front Cap Finish	Front Cap	X9
						A9K - Power Location LH & RH	Grommet/Power Location	A9K
						PS-85S - Cutout for PS-85S, (Power/Data Centers must be ordered separately)	Power Cutout	PS-85S
						A4W - Set of 2 Connector Brackets	Connector Bracket	A4W
						ANCW - Deuce Center Flip & Nest Base W/ Wire Manager Cutout (set of 2)	Base	ANCW
						A4H - White Caster (standard)	Glide/Caster	A4H
						BWT - Bone White	Column Finish	BWT
						BWT - Bone White	Foot Finish	BWT

#	Pricelist	Catalogue	TAG3	Qty	Part Number	Description	Feature Description	Options
249	Feb 2026 Pricing (USD)	APP	-	2	MCK84C1M	Multi Circuit Kit for 84"W Tables, Circuit I, with Metal Conduit		
250	Feb 2026 Pricing (USD)	APP	-	2	MCK84C2M	Multi Circuit Kit for 84"W Tables, Circuit II, with Metal Conduit		
251	Feb 2026 Pricing (USD)	OAC	-	4	DPLX2	Circuit II Duplex Receptacles		
252	Feb 2026 Pricing (USD)	OAC	-	2	HCB	H Block Connector Allows junction of up to four jumpers		
253	Feb 2026 Pricing (USD)	OAC	-	4	MCJ16M	Multi Circuit 16" Jumper with Metal Conduit		
254	Feb 2026 Pricing (USD)	OAC	-	4	MCJ26M	26" Multi Circuit Jumper For 4-Wire Metal Conduit		
255	Feb 2026 Pricing (USD)	OAC	-	12	PS-85S	Silver Power Supply (2) 15 amp outlets, USB A and USB C charging port, 10' Power Cord		
256	Feb 2026 Pricing (USD)	OAC	-	2	PWF2M	4-wire electrical system Power In-Feed 6' Metal Conduit		
257	Feb 2026 Pricing (USD)	OAC	-	6	WM-V4	Velcro Wire Manager (set of 4)		
T24.1								
-								
258	Feb 2026 Pricing (USD)	OFT	-	2	20-3020WM	Fleet, Wire Manager Mesh		
						~FAB - Undecided Fabric	Mesh	~FAB
259	Feb 2026 Pricing (USD)	OFT	-	2	20-RA6036	Fleet, 60" X 36" Racetrack, Desk Height, Seats Four-Six		
						T - TFL or HPL with PP Square Edge	Material	T
						X9 - Laminate	Grain Pattern	X9
						~TFL - TFL Top Finish	Top Finish	~TFL
						BE2-F - Blonde - [Flat Grain]	Top Finish, TFL	BE2-F
						EY - 2mm PP Square Edge	Edge	EY
						BE2-F - Blonde - [Solid Color]	Edge Finish	BE2-F
						QS - Center Cutout	Power Location	QS
						PS-102W-P - PS-102W-P- White	Power Supply	PS-102W-P
						BWT - Bone White	Base Finish	BWT
						A4F - Glides	Glide/Caster	A4F
W4.1								
-								
260	Feb 2026 Pricing (USD)	FST	-	2	6-1619MP7	Staks, Mobile Pedestal, Box/File, Finished top, 15.625"W x 19.25"D x 21.375"H		
						T - TFL	Material	T
						BE2-F - Blonde - [Flat Grain]	Chassis Finish	BE2-F
						BE2-F - Blonde - [Flat Grain]	Top Drawer Finish	BE2-F
						BE2-F - Blonde - [Flat Grain]	Bottom Drawer Finish	BE2-F
						X9 - No Felt	Felt	X9
						LCK1 - Requires 1 Lock Core - Specific Key (Lock Sets Ordered Separately)	Lock	LCK1
						Parallel - Parallel	Pull	Parallel
						BWT - Bone White	Pull Finish	BWT
261	Feb 2026 Pricing (USD)	FST	-	2	6-6848HASWTR	Staks, Height Adjustable Sweep Top Desk, 48"W x 22"D Low height cabinet, 66"W x 46"D Worksurface, Right		

Bill of Material

Project: SCF - SOUTHCENTRAL FOUNDATION P1 L1 020826


#	Pricelist	Catalogue	TAG3	Qty	Part Number	Description	Feature Description	Options
						T - TFL	Material	T
						BE2-F - Blonde - [Flat Grain]	Top Finish	BE2-F
						BE2-F - Blonde - [Flat Grain]	Edge Finish	BE2-F
						BE2-F - Blonde - [Flat Grain]	Chassis Finish	BE2-F
						H3V - Unfinished Back w/Cutout	Back	H3V
						ASPN - Open w/ adjustable Wood Shelf	Cabinet Storage Approach End	ASPN
						DRBF - Box/File Drawer	Cabinet Storage User End	DRBF
						X9 - None	Metal Shelf Finish	X9
						LCK1 - Requires 1 Lock Core - Specific Key (Lock Sets Ordered Separately)	Lock	LCK1
						PARALLEL - Parallel	Pull	PARALLEL
						BWT - Bone White	Pull Finish	BWT
						H7W - White	Base Finish	H7W
						H4H - Height Adjustable Panel Base	Runoff Support	H4H
						G4 - Left	Worksurface Front Edge Grommet	G4
						G3 - Center	Worksurface Return Edge Grommet	G3
						LK - Silver	Credenza Grommet Finish	LK
						SHST - Shelf Insert	Center Section	SHST
262	Feb 2026 Pricing (USD)	FST	-	2	6-KMPB	Staks, TFL Wood Grain and TFL Solid Colors, 30"-47.9375" x 11.75" Modesty Panel		
						42 - 42 inches	Width	42
						.0 - none	plus Fraction	.0
						~W - TFL Wood Grain	Finish	~W
						BE2-F - Blonde - [Flat Grain]	Finish	BE2-F
263	Feb 2026 Pricing (USD)	FST	-	2	6-MCT-36/22	Staks, 36"W x 22"D x 1"H, Rectangular Worksurface		
						T - TFL/HPL-PP Edge	Material	T
						~W/W - TFL Wood Grain with 2mm PP Edge	Top Finish	~W/W
						BE2-F - Blonde - [Flat Grain]	Top Finish, TFL Wood Grains	BE2-F
						EY - Square	Edge	EY
						BE2-F - Blonde - [Flat Grain]	Edge Finish, TFL	BE2-F
						G1 - No Grommet	Grommet	G1
						G1 - No Grommet	Grommet Finish	G1
						A9F - No Cutout	Power Cutout	A9F
264	Feb 2026 Pricing (USD)	FST	-	2	6-NL3622MPD8	Staks, Low Height Box/File Pedestal No Riser Support, Use with 22"D Worksurfaces, 36"W x 21.875"D x 21.875"H		
						T - TFL	Material	T
						BE2-F - Blonde - [Flat Grain]	Chassis Finish	BE2-F
						BE2-F - Blonde - [Flat Grain]	Top Drawer Finish	BE2-F
						BE2-F - Blonde - [Flat Grain]	Bottom Drawer Finish	BE2-F
						LW - Unfinished	Back	LW
						LCK1 - Requires 1 Lock Core - Specific Key (Lock Sets Ordered Separately)	Lock	LCK1
						Parallel - Parallel	Pull	Parallel
						BWT - Bone White	Pull Finish	BWT
265	Feb 2026 Pricing (USD)	FST	-	2	6-U24MP	Staks, 24-60 x 1.375 x 24.5, Wall Panel Desk Height Fabric		

#	Pricelist	Catalogue	TAG3	Qty	Part Number	Description	Feature Description	Options
						48 - 48" inches	Width	48
						.0 - none	plus Fraction	.0
						~MAH - Maharam	Fabric, Manufacturer	~MAH
						~MODE - Mode - Grade 4	Fabric Pattern, Maharam	~MODE
						3061892 - Intaglio	Fabric Color, Maharam Mode	3061892
266	Feb 2026 Pricing (USD)	OAC	-	2	PS-3CM	Boone, Power Supply with Clamp Mount, 2 AC Receptacles and 2 USB-A Ports or 1 AC Receptacle, 2 USB-A Ports and 1 USB-C Port, 10' Cords		
						1ASC - 1AC/2USBA/1AC	Configuration	1ASC
						CWHT - White	Finish	CWHT
						WHAT - White	AC Finish	WHAT
						WWHT - White 10'	Cord Finish	WWHT
W4.2 -								
267	Feb 2026 Pricing (USD)	FST	-	3	6-1619MP7	Staks, Mobile Pedestal, Box/File, Finished top, 15.625"W x 19.25"D x 21.375"H		
						T - TFL	Material	T
						BE2-F - Blonde - [Flat Grain]	Chassis Finish	BE2-F
						BE2-F - Blonde - [Flat Grain]	Top Drawer Finish	BE2-F
						BE2-F - Blonde - [Flat Grain]	Bottom Drawer Finish	BE2-F
						X9 - No Felt	Felt	X9
						LCK1 - Requires 1 Lock Core - Specific Key (Lock Sets Ordered Separately)	Lock	LCK1
						Parallel - Parallel	Pull	Parallel
						BWT - Bone White	Pull Finish	BWT
268	Feb 2026 Pricing (USD)	FST	-	3	6-6848HASWTL	Staks, Height Adjustable Sweep Top Desk, 48"W x 22"D Low height cabinet, 66"W x 46"D Worksurface, Left		
						T - TFL	Material	T
						BE2-F - Blonde - [Flat Grain]	Top Finish	BE2-F
						BE2-F - Blonde - [Flat Grain]	Edge Finish	BE2-F
						BE2-F - Blonde - [Flat Grain]	Chassis Finish	BE2-F
						H3V - Unfinished Back w/Cutout	Back	H3V
						ASPN - Open w/ adjustable Wood Shelf	Cabinet Storage Approach End	ASPN
						DRBF - Box/File Drawer	Cabinet Storage User End	DRBF
						X9 - None	Metal Shelf Finish	X9
						LCK1 - Requires 1 Lock Core - Specific Key (Lock Sets Ordered Separately)	Lock	LCK1
						PARALLEL - Parallel	Pull	PARALLEL
						BWT - Bone White	Pull Finish	BWT
						H7W - White	Base Finish	H7W
						H4H - Height Adjustable Panel Base	Runoff Support	H4H
						G4 - Left	Worksurface Front Edge Grommet	G4
						G3 - Center	Worksurface Return Edge Grommet	G3

Bill of Material

Project: SCF - SOUTHCENTRAL FOUNDATION P1 L1 020826

#	Pricelist	Catalogue	TAG3	Qty	Part Number	Description	Feature Description	Options
						LK - Silver	Credenza Grommet Finish	LK
						SHST - Shelf Insert	Center Section	SHST
269	Feb 2026 Pricing (USD)	FST	-	3	6-KMPB	Staks, TFL Wood Grain and TFL Solid Colors, 30"-47.9375" x 11.75" Modesty Panel		
						42 - 42 inches	Width	42
						.0 - none	plus Fraction	.0
						~W - TFL Wood Grain	Finish	~W
						BE2-F - Blonde - [Flat Grain]	Finish	BE2-F
270	Feb 2026 Pricing (USD)	FST	-	3	6-MCT-36/22	Staks, 36"W x 22"D x 1"H, Rectangular Worksurface		
						T - TFL/HPL-PP Edge	Material	T
						~W/W - TFL Wood Grain with 2mm PP Edge	Top Finish	~W/W
						BE2-F - Blonde - [Flat Grain]	Top Finish, TFL Wood Grains	BE2-F
						EY - Square	Edge	EY
						BE2-F - Blonde - [Flat Grain]	Edge Finish, TFL	BE2-F
						G1 - No Grommet	Grommet	G1
						G1 - No Grommet	Grommet Finish	G1
						A9F - No Cutout	Power Cutout	A9F
271	Feb 2026 Pricing (USD)	FST	-	3	6-NL3622MPD8	Staks, Low Height Box/File Pedestal No Riser Support, Use with 22"D Worksurfaces, 36"W x 21.875"D x 21.875"H		
						T - TFL	Material	T
						BE2-F - Blonde - [Flat Grain]	Chassis Finish	BE2-F
						BE2-F - Blonde - [Flat Grain]	Top Drawer Finish	BE2-F
						BE2-F - Blonde - [Flat Grain]	Bottom Drawer Finish	BE2-F
						LW - Unfinished	Back	LW
						LCK1 - Requires 1 Lock Core - Specific Key (Lock Sets Ordered Separately)	Lock	LCK1
						Parallel - Parallel	Pull	Parallel
						BWT - Bone White	Pull Finish	BWT
272	Feb 2026 Pricing (USD)	FST	-	3	6-U24MP	Staks, 24-60 x 1.375 x 24.5, Wall Panel Desk Height Fabric		
						48 - 48" inches	Width	48
						.0 - none	plus Fraction	.0
						~MAH - Maharam	Fabric, Manufacturer	~MAH
						~MODE - Mode - Grade 4	Fabric Pattern, Maharam	~MODE
						3061892 - Intaglio	Fabric Color, Maharam Mode	3061892
273	Feb 2026 Pricing (USD)	OAC	-	3	PS-3CM	Boone, Power Supply with Clamp Mount, 2 AC Receptacles and 2 USB-A Ports or 1 AC Receptacle, 2 USB-A Ports and 1 USB-C Port, 10' Cords		
						1ASC - 1AC/2USBA/1AC	Configuration	1ASC
						CWHT - White	Finish	CWHT
						WHAT - White	AC Finish	WHAT
						WWHT - White 10'	Cord Finish	WWHT

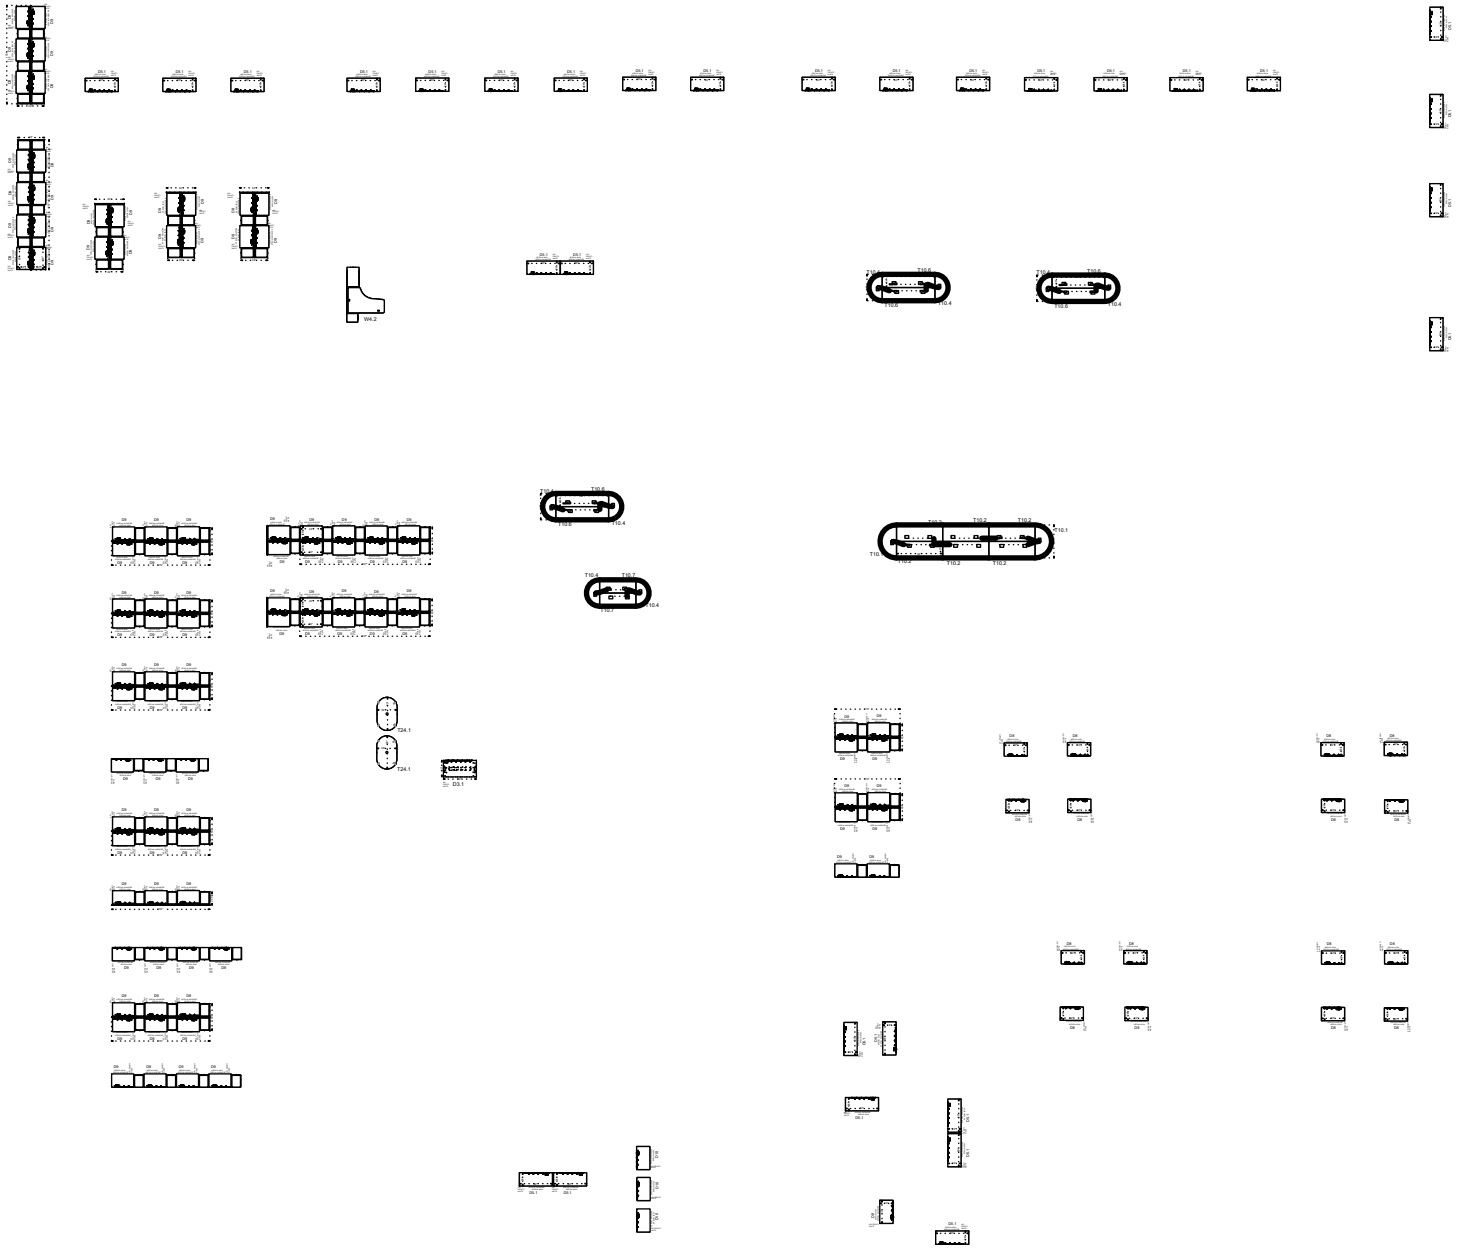

PROJECT NAME: SCF - SOUTHCENTERAL FOUNDATION P1 L2		NOTES: CONCEPT ONLY
TAG: TAG		Finishes and Materials shown are for conceptual purposes only. Please obtain physical samples for accurate finish and material representation.
DRAWN BY: Daletta Markle	E-MAIL: DESIGNSERVICES@OFS.COM	
DATE: 2/12/2026	PHONE: 866-637-9328 EXT. 7491	

\\SIMON2\public\Sales_new\Drawings & Pricing\Daletta\2026\SCF - SOUTHCENTRAL FOUNDATION 020226\SCF - SOUTHCENTERAL FOUNDATION P1 L2 021126.cmdrw

Bill of Material

Project: SCF - SOUTHCENTERAL FOUNDATION P1 L2 021126

#	Pricelist	Catalogue	TAG2	Qty	Part Number	Description	Feature Description	Options
PHASE 1								
D10								
1	Feb 2026 Pricing (USD)	FST	D10	3	6-MCT-42/22	Staks, 42"W x 22"D x 1"H, Rectangular Worksurface		
						T - TFL/HPL-PP Edge	Material	T
						~HPL/S - HPL Solid Color with 2mm PP Edge	Top Finish	~HPL/S
						FWP-S - Frosty White - [Solid Color]	Top Finish, HPL Solid Colors	FWP-S
						EY - Square	Edge	EY
						FW2-S - Frosty White - [Solid Color]	Edge Finish, TFL Solid Colors	FW2-S
						G1 - No Grommet	Grommet	G1
						G1 - No Grommet	Grommet Finish	G1
						A9F - No Cutout	Power Cutout	A9F
2	Feb 2026 Pricing (USD)	FST	D10	3	HA22KCRE	Center Electric Rectangular Adjustable Height Base, Use with 22" deep rectangular top, (1-Kit)		
						TGK - Tubular Glide (23"- 49"h)	Base Foot Style	TGK
						H7W - White	Base Finish	H7W
						K4S - Standard Switch	Control Panel	K4S
3	Feb 2026 Pricing (USD)	OAC	D10	3	PS-3CM	Boone, Power Supply with Clamp Mount, 2 AC Receptacles and 2 USB-A Ports or 1 AC Receptacle, 2 USB-A Ports and 1 USB-C Port, 10' Cords		
						1ASC - 1AC/2USBA/1AC	Configuration	1ASC
						CWHT - White	Finish	CWHT
						WHAT - White	AC Finish	WHAT
						WWHT - White 10'	Cord Finish	WWHT
4	Feb 2026 Pricing (USD)	OAC	D10	3	PS-77	Black Power Supply (6) 12 amp outlets		
5	Feb 2026 Pricing (USD)	OAC	D10	3	WBT33H	Wire basket manager Channel Silver 33.125W		
D3.1								
6	Feb 2026 Pricing (USD)	FST	D3.1	1	6-MCT-60/30	Staks, 60"W x 30"D x 1"H, Rectangular Worksurface		
						T - TFL/HPL-PP Edge	Material	T
						~HPL/S - HPL Solid Color with 2mm PP Edge	Top Finish	~HPL/S
						FWP-S - Frosty White - [Solid Color]	Top Finish, HPL Solid Colors	FWP-S
						EY - Square	Edge	EY
						FW2-S - Frosty White - [Solid Color]	Edge Finish, TFL Solid Colors	FW2-S
						G1 - No Grommet	Grommet	G1
						G1 - No Grommet	Grommet Finish	G1
						A9F - No Cutout	Power Cutout	A9F
7	Feb 2026 Pricing (USD)	OAC	D3.1	1	PS-3CM	Boone, Power Supply with Clamp Mount, 2 AC Receptacles and 2 USB-A Ports or 1 AC Receptacle, 2 USB-A Ports and 1 USB-C Port, 10' Cords		
						1ASC - 1AC/2USBA/1AC	Configuration	1ASC
						CWHT - White	Finish	CWHT
						WHAT - White	AC Finish	WHAT
						WWHT - White 10'	Cord Finish	WWHT

Bill of Material

Project: SCF - SOUTHCENTERAL FOUNDATION P1 L2 021126

#	Pricelist	Catalogue	TAG2	Qty	Part Number	Description	Feature Description	Options
8	Feb 2026 Pricing (USD)	OAC	D3.1	1	PS-77	Black Power Supply (6) 12 amp outlets		
9	Feb 2026 Pricing (USD)	OAC	D3.1	1	WBT45H	Wire basket manager Channel Silver 45.125W		
10	Feb 2026 Pricing (USD)	OCT	D3.1	1	HA30KCRE	3x26 Rect Electric Center Column Base Kit for 30"D Rectangular		
						TGK - Tubular Glide (standard)	Base Foot Style	TGK
						H7W - White	Base Finish	H7W
						K4S - Standard Switch	Control Panel	K4S
D5.1								
11	Feb 2026 Pricing (USD)	FST	D5.1	30	6-MCT-60/22	Staks, 60"W x 22"D x 1"H, Rectangular Worksurface		
						T - TFL/HPL-PP Edge	Material	T
						~HPL/S - HPL Solid Color with 2mm PP Edge	Top Finish	~HPL/S
						FWP-S - Frosty White - [Solid Color]	Top Finish, HPL Solid Colors	FWP-S
						EY - Square	Edge	EY
						FW2-S - Frosty White - [Solid Color]	Edge Finish, TFL Solid Colors	FW2-S
						G1 - No Grommet	Grommet	G1
						G1 - No Grommet	Grommet Finish	G1
						A9F - No Cutout	Power Cutout	A9F
12	Feb 2026 Pricing (USD)	FST	D5.1	30	HA22KCRE	Center Electric Rectangular Adjustable Height Base, Use with 22" deep rectangular top, (1-Kit)		
						TGK - Tubular Glide (23"- 49"h)	Base Foot Style	TGK
						H7W - White	Base Finish	H7W
						K4S - Standard Switch	Control Panel	K4S
13	Feb 2026 Pricing (USD)	OAC	D5.1	30	PS-3CM	Boone, Power Supply with Clamp Mount, 2 AC Receptacles and 2 USB-A Ports or 1 AC Receptacle, 2 USB-A Ports and 1 USB-C Port, 10' Cords		
						1ASC - 1AC/2USBA/1AC	Configuration	1ASC
						CWHT - White	Finish	CWHT
						WHAT - White	AC Finish	WHAT
						WWHT - White 10'	Cord Finish	WWHT
14	Feb 2026 Pricing (USD)	OAC	D5.1	30	PS-77	Black Power Supply (6) 12 amp outlets		
15	Feb 2026 Pricing (USD)	OAC	D5.1	30	WBT45H	Wire basket manager Channel Silver 45.125W		
D8								
16	Feb 2026 Pricing (USD)	FST	D8	17	6-MCT-59/22	Staks, 59"W x 22"D x 1"H, Rectangular Worksurface		
						T - TFL/HPL-PP Edge	Material	T
						~HPL/S - HPL Solid Color with 2mm PP Edge	Top Finish	~HPL/S
						FWP-S - Frosty White - [Solid Color]	Top Finish, HPL Solid Colors	FWP-S
						EY - Square	Edge	EY
						FW2-S - Frosty White - [Solid Color]	Edge Finish, TFL Solid Colors	FW2-S
						G1 - No Grommet	Grommet	G1
						G1 - No Grommet	Grommet Finish	G1
						A9F - No Cutout	Power Cutout	A9F

Bill of Material

Project: SCF - SOUTHCENTERAL FOUNDATION P1 L2 021126

#	Pricelist	Catalogue	TAG2	Qty	Part Number	Description	Feature Description	Options
17	Feb 2026 Pricing (USD)	FST	D8	17	HA22KCRE	Center Electric Rectangular Adjustable Height Base, Use with 22" deep rectangular top, (1-Kit)		
						TGK - Tubular Glide (23"- 49"h)	Base Foot Style	TGK
						H7W - White	Base Finish	H7W
						K4S - Standard Switch	Control Panel	K4S
18	Feb 2026 Pricing (USD)	OAC	D8	17	PS-3CM	Boone, Power Supply with Clamp Mount, 2 AC Receptacles and 2 USB-A Ports or 1 AC Receptacle, 2 USB-A Ports and 1 USB-C Port, 10' Cords		
						1ASC - 1AC/2USBA/1AC	Configuration	1ASC
						CWHT - White	Finish	CWHT
						WHAT - White	AC Finish	WHAT
						WWHT - White 10'	Cord Finish	WWHT
19	Feb 2026 Pricing (USD)	OAC	D8	17	PS-77	Black Power Supply (6) 12 amp outlets		
20	Feb 2026 Pricing (USD)	OAC	D8	17	WBT33H	Wire basket manager Channel Silver 33.125W		
D9								
21	Feb 2026 Pricing (USD)	FST	D9	51	6-1748SOSL1S	Staks, Left, 17"W x 22"D x 48"H, Slide Out Storage Tower w/ Coat Hook, 1 Three Section Felt Pocket, One Section Felt Pocket, One Stationary Shelf		
						T - TFL	Material	T
						BE2-F - Blonde - [Flat Grain]	Outer Chassis Finish	BE2-F
						FW2-S/X3 - Frosty White/Dry Erase	Inner Chassis Finish	FW2-S/X3
						BE2-F - Blonde - [Flat Grain]	Door Finish	BE2-F
						GSG - Stone Grey-Silverdale-Grey	Felt Pocket Finish	GSG
						B6S - Power (2 USB Ports)	USB Power	B6S
						X9 - None	Storage Drawer	X9
						LCK1 - Requires 1 Lock Core - Specific Key (Lock Sets Ordered Separately)	Lock	LCK1
						PLCT - Center	Pull Location	PLCT
						Parallel - Parallel	Pull	Parallel
						BWT - Bone White	Pull Finish	BWT
22	Feb 2026 Pricing (USD)	FST	D9	42	6-1748SOSR1S	Staks, Right, 17"W x 22"D x 48"H, Slide Out Storage Tower w/ Coat Hook, 1 Three Section Felt Pocket, One Section Felt Pocket, One Stationary Shelf		
						T - TFL	Material	T
						BE2-F - Blonde - [Flat Grain]	Outer Chassis Finish	BE2-F
						FW2-S/X3 - Frosty White/Dry Erase	Inner Chassis Finish	FW2-S/X3
						BE2-F - Blonde - [Flat Grain]	Door Finish	BE2-F
						GSG - Stone Grey-Silverdale-Grey	Felt Pocket Finish	GSG
						B6S - Power (2 USB Ports)	USB Power	B6S
						FLD - Storage Drawer	Storage Drawer	FLD
						LCK1 - Requires 1 Lock Core - Specific Key (Lock Sets Ordered Separately)	Lock	LCK1
						PLCT - Center	Pull Location	PLCT
						Parallel - Parallel	Pull	Parallel
						BWT - Bone White	Pull Finish	BWT

Bill of Material

Project: SCF - SOUTHCENTERAL FOUNDATION P1 L2 021126

#	Pricelist	Catalogue	TAG2	Qty	Part Number	Description	Feature Description	Options
23	Feb 2026 Pricing (USD)	FST	D9	7	6-1748SOSR1S	Staks, Right, 17"W x 22"D x 48"H, Slide Out Storage Tower w/ Coat Hook, 1 Three Section Felt Pocket, One Section Felt Pocket, One Stationary Shelf		
						T - TFL	Material	T
						BE2-F - Blonde - [Flat Grain]	Outer Chassis Finish	BE2-F
						FW2-S/X3 - Frosty White/Dry Erase	Inner Chassis Finish	FW2-S/X3
						BE2-F - Blonde - [Flat Grain]	Door Finish	BE2-F
						GSG - Stone Grey-Silverdale-Grey	Felt Pocket Finish	GSG
						B6S - Power (2 USB Ports)	USB Power	B6S
						X9 - None	Storage Drawer	X9
						LCK1 - Requires 1 Lock Core - Specific Key (Lock Sets Ordered Separately)	Lock	LCK1
						PLCT - Center	Pull Location	PLCT
						Parallel - Parallel	Pull	Parallel
						BWT - Bone White	Pull Finish	BWT
24	Feb 2026 Pricing (USD)	FST	D9	97	6-2108SHLF	Staks, 21x8x0.75 Corner Shelf for Wall Panels		
						T - TFL	Material	T
						BE2-F - Blonde - [Flat Grain]	Finish, TFL	BE2-F
25	Feb 2026 Pricing (USD)	FST	D9	100	6-MCT-40/22	Staks, 40"W x 22"D x 1"H, Rectangular Worksurface		
						T - TFL/HPL-PP Edge	Material	T
						~HPL/S - HPL Solid Color with 2mm PP Edge	Top Finish	~HPL/S
						FWP-S - Frosty White - [Solid Color]	Top Finish, HPL Solid Colors	FWP-S
						EY - Square	Edge	EY
						FW2-S - Frosty White - [Solid Color]	Edge Finish, TFL Solid Colors	FW2-S
						G1 - No Grommet	Grommet	G1
						G1 - No Grommet	Grommet Finish	G1
						A9F - No Cutout	Power Cutout	A9F
26	Feb 2026 Pricing (USD)	FST	D9	1	6-PAN-48/24.5	Staks, 48 x 24.5 Spine or Divider Wall		
						T - TFL	Material	T
						BE2-F - Blonde - [Flat Grain]	Finish, TFL	BE2-F
						X9 - Square Corner	Corner Detail	X9
						X9 - Standard (no route)	Route	X9
						A - LEFT: No machining	Left End	A
						A - RIGHT: No machining	Right End	A
						D1 - FRONT: Right Shoulder Screw	Front Face	D1
						A - BACK: No machining	Back Face	A
27	Feb 2026 Pricing (USD)	FST	D9	11	6-PAN-48/49	Staks, 48" x 49" Spine or Divider Wall		
						T - TFL	Material	T
						BE2-F - Blonde - [Flat Grain]	Finish, TFL	BE2-F
						X9 - Square Corner	Corner Detail	X9
						X9 - Standard (no route)	Route	X9
						A - LEFT: No machining	Left End	A
						A - RIGHT: No machining	Right End	A
						B1 - FRONT: Center Shoulder Screw	Front Face	B1

Bill of Material

Project: SCF - SOUTHCENTERAL FOUNDATION P1 L2 021126

#	Pricelist	Catalogue	TAG2	Qty	Part Number	Description	Feature Description	Options
						A - BACK: No machining	Back Face	A
28	Feb 2026 Pricing (USD)	FST	D9	5	6-PAN-48/54	Staks, 48" x 54" Spine or Divider Wall		
						T - TFL	Material	T
						BE2-F - Blonde - [Flat Grain]	Finish, TFL	BE2-F
						X9 - Square Corner	Corner Detail	X9
						X9 - Standard (no route)	Route	X9
						A - LEFT: No machining	Left End	A
						A - RIGHT: No machining	Right End	A
						B1 - FRONT: Center Shoulder Screw	Front Face	B1
						A - BACK: No machining	Back Face	A
29	Feb 2026 Pricing (USD)	FST	D9	13	6-PAN-48/59	Staks, 48" x 59" Spine or Divider Wall		
						T - TFL	Material	T
						BE2-F - Blonde - [Flat Grain]	Finish, TFL	BE2-F
						X9 - Square Corner	Corner Detail	X9
						X9 - Standard (no route)	Route	X9
						A - LEFT: No machining	Left End	A
						B - RIGHT: 2-way Shallow Clip or Shoulder Screw	Right End	B
						A - FRONT: No machining	Front Face	A
						A - BACK: No machining	Back Face	A
30	Feb 2026 Pricing (USD)	FST	D9	32	6-PAN-48/59	Staks, 48" x 59" Spine or Divider Wall		
						T - TFL	Material	T
						BE2-F - Blonde - [Flat Grain]	Finish, TFL	BE2-F
						X9 - Square Corner	Corner Detail	X9
						X9 - Standard (no route)	Route	X9
						B - LEFT: 2-way Shallow Clip or Shoulder Screw	Left End	B
						B - RIGHT: 2-way Shallow Clip or Shoulder Screw	Right End	B
						A - FRONT: No machining	Front Face	A
						A - BACK: No machining	Back Face	A
31	Feb 2026 Pricing (USD)	FST	D9	87	FT30D	27 to 48.9375W Fabric Tackboard 18H		
						42 - 42 inches	Width	42
						.0 - none	plus Fraction	.0
						~MAH - Maharam	Fabric, Manufacturer	~MAH
						~MODE - Mode - Grade 4	Fabric Pattern, Maharam	~MODE
						3061892 - Intaglio	Fabric Color, Maharam Mode	3061892
32	Feb 2026 Pricing (USD)	FST	D9	100	HA22KCRE	Center Electric Rectangular Adjustable Height Base, Use with 22" deep rectangular top, (1-Kit)		
						TGK - Tubular Glide (23"- 49"h)	Base Foot Style	TGK
						H7W - White	Base Finish	H7W
						K4S - Standard Switch	Control Panel	K4S
33	Feb 2026 Pricing (USD)	FST	D9	16	PCK-13	T and L connector kit for (2) 42" or 48" tall spine or divider wall panels		
34	Feb 2026 Pricing (USD)	FST	D9	30	PCK-3	Inline panel to panel connector kit for 42" or 48" tall spine or divider wall panels		
35	Feb 2026 Pricing (USD)	FST	D9	1	PCK-13	T and L connector kit for (2) 42" or 48" tall spine or divider wall panels		

Bill of Material

Project: SCF - SOUTHCENTERAL FOUNDATION P1 L2 021126

#	Pricelist	Catalogue	TAG2	Qty	Part Number	Description	Feature Description	Options
36	Feb 2026 Pricing (USD)	OAC	D9	20	DPX8W1	Duplex Receptacles Circuit I		
37	Feb 2026 Pricing (USD)	OAC	D9	19	DPX8W2	Duplex Receptacles Circuit II		
38	Feb 2026 Pricing (USD)	OAC	D9	24	DPX8W3	Duplex Receptacles Circuit III		
39	Feb 2026 Pricing (USD)	OAC	D9	24	DPX8W4	Duplex Receptacles Circuit IV (isolated and dedicated)		
40	Feb 2026 Pricing (USD)	OAC	D9	10	DSCGB-1	Wire Pass Thru Grommet for Spine or Divider Wall		
41	Feb 2026 Pricing (USD)	OAC	D9	8	MCJ8W18M	18" Multi Circuit Jumper for 8 Wire Metal Conduit		
42	Feb 2026 Pricing (USD)	OAC	D9	54	MCJ8W54M	54" Multi Circuit Jumper for 8 Wire Metal Conduit		
43	Feb 2026 Pricing (USD)	OAC	D9	5	PBBKT1	Power Block Bracket		
44	Feb 2026 Pricing (USD)	OAC	D9	87	PHBS1	Single Half Power Block for Receptacles		
45	Feb 2026 Pricing (USD)	OAC	D9	100	PS-3CM	Boone, Power Supply with Clamp Mount, 2 AC Receptacles and 2 USB-A Ports or 1 AC Receptacle, 2 USB-A Ports and 1 USB-C Port, 10' Cords		
						1ASC - 1AC/2USBA/1AC	Configuration	1ASC
						CWHT - White	Finish	CWHT
						WHAT - White	AC Finish	WHAT
						WWHT - White 10'	Cord Finish	WWHT
46	Feb 2026 Pricing (USD)	OAC	D9	100	PS-77	Black Power Supply (6) 12 amp outlets		
47	Feb 2026 Pricing (USD)	OAC	D9	15	PWF3M120	8-wire electrical system, Power In-Feed, Metal Conduit		
48	Feb 2026 Pricing (USD)	OAC	D9	100	WBT33H	Wire basket manager Channel Silver 33.125W		
49	Feb 2026 Pricing (USD)	OAC	D9	54	WM2-48	48" wire manager		
T10.1 & T10.2								
50	Feb 2026 Pricing (USD)	APP	T10.1 & T10.2	2	A3060H	Applause 30x60 Half Round Top		
						T - TFL Laminate, or HPL	Material	T
						~HPL - HPL w/ PP edge	Top Finish, Laminate	~HPL
						BEP-F - Blonde (Flat Grain)	Top Finish, HPL Solid/Wood Grain	BEP-F
						EY - Square	Edge, TFL/HPL	EY
						H5H - Matching Edge Finish	Edge Finish	H5H
						A9H - Power Cutout Center	Grommet/Power Location	A9H
						PS-85S - Cutout for PS-85S, (Power/Data Centers must be ordered separately)	Power Cutout	PS-85S
						A4W - Set of 2 Connector Brackets	Connector Bracket	A4W
						ANCAW - Deuce Center (15 deg foot) Flip & Nest Base W/ Wire Manager Cutout	Base (set of 2)	ANCAW
						A4H - White Caster (standard)	Glide/Caster	A4H
						BWT - Bone White	Column Finish	BWT
						BWT - Bone White	Foot Finish	BWT
51	Feb 2026 Pricing (USD)	APP	T10.1 & T10.2	6	A8430R	Applause 84x30 Rectangle Top		
						T - TFL Laminate, or HPL	Material	T
						~HPL - HPL	Top Finish, Laminate	~HPL
						BEP-F - Blonde (Flat Grain)	Top Finish, HPL Solid/Wood Grain	BEP-F
						EY - Square	Edge	EY
						H5H - Matching Edge Finish	Top Edge Finish	H5H
						~X9 - No Modesty	Modesty Finish	~X9
						X9 - No Modesty	Modesty Finish	X9

Bill of Material

Project: SCF - SOUTHCENTERAL FOUNDATION P1 L2 021126

#	Pricelist	Catalogue	TAG2	Qty	Part Number	Description	Feature Description	Options
						X9 - No Modesty Edge Finish	Modesty Edge Finish	X9
						X9 - No Front Cap Finish	Front Cap	X9
						A9K - Power Location LH & RH	Grommet/Power Location	A9K
						PS-85S - Cutout for PS-85S, (Power/Data Centers must be ordered separately)	Power Cutout	PS-85S
						A4W - Set of 2 Connector Brackets	Connector Bracket	A4W
						ANCW - Deuce Center Flip & Nest Base W/ Wire Manager Cutout (set of 2)	Base	ANCW
						A4H - White Caster (standard)	Glide/Caster	A4H
						BWT - Bone White	Column Finish	BWT
						BWT - Bone White	Foot Finish	BWT
52	Feb 2026 Pricing (USD)	APP	T10.1 & T10.2	3	MCK84C1M	Multi Circuit Kit for 84"W Tables, Circuit I, with Metal Conduit		
53	Feb 2026 Pricing (USD)	APP	T10.1 & T10.2	3	MCK84C2M	Multi Circuit Kit for 84"W Tables, Circuit II, with Metal Conduit		
54	Feb 2026 Pricing (USD)	OAC	T10.1 & T10.2	2	DPLX2	Circuit II Duplex Receptacles		
55	Feb 2026 Pricing (USD)	OAC	T10.1 & T10.2	2	HCB	H Block Connector Allows junction of up to four jumpers		
56	Feb 2026 Pricing (USD)	OAC	T10.1 & T10.2	3	MCJ16M	Multi Circuit 16" Jumper with Metal Conduit		
57	Feb 2026 Pricing (USD)	OAC	T10.1 & T10.2	5	MCJ26M	26" Multi Circuit Jumper For 4-Wire Metal Conduit		
58	Feb 2026 Pricing (USD)	OAC	T10.1 & T10.2	14	PS-85S	Silver Power Supply (2) 15 amp outlets, USB A and USB C charging port, 10' Power Cord		
59	Feb 2026 Pricing (USD)	OAC	T10.1 & T10.2	2	PWF2M	4-wire electrical system Power In-Feed 6' Metal Conduit		
60	Feb 2026 Pricing (USD)	OAC	T10.1 & T10.2	3	WM-V4	Velcro Wire Manager (set of 4)		
T10.4 & T10.6								
61	Feb 2026 Pricing (USD)	APP	T10.4 & T10.6	6	A2448H	Applause 24x48 Half Round Top		
						T - TFL Laminate, or HPL	Material	T
						~HPL - HPL w/ PP edge	Top Finish, Laminate	~HPL
						BEP-F - Blonde (Flat Grain)	Top Finish, HPL Solid/Wood Grain	BEP-F
						EY - Square	Edge, TFL/HPL	EY
						H5H - Matching Edge Finish	Edge Finish	H5H
						A9H - Power Cutout Center	Grommet/Power Location	A9H
						PS-85S - Cutout for PS-85S, (Power/Data Centers must be ordered separately)	Power Cutout	PS-85S
						A4W - Set of 2 Connector Brackets	Connector Bracket	A4W
						ANCAW - Deuce Center (15 deg foot) Flip & Nest Base W/ Wire Manager Cutout (set of 2)	Base	ANCAW
						A4H - White Caster (standard)	Glide/Caster	A4H
						BWT - Bone White	Column Finish	BWT
						BWT - Bone White	Foot Finish	BWT
62	Feb 2026 Pricing (USD)	APP	T10.4 & T10.6	6	A9624R	Applause 96x24 Rectangle Top		
						T - TFL Laminate, or HPL	Material	T
						~HPL - HPL	Top Finish, Laminate	~HPL
						BEP-F - Blonde (Flat Grain)	Top Finish, HPL Solid/Wood Grain	BEP-F
						EY - Square	Edge	EY
						H5H - Matching Edge Finish	Top Edge Finish	H5H
						~X9 - No Modesty	Modesty Finish	~X9
						X9 - No Modesty	Modesty Finish	X9

Bill of Material

Project: SCF - SOUTHCENTERAL FOUNDATION P1 L2 021126

#	Pricelist	Catalogue	TAG2	Qty	Part Number	Description	Feature Description	Options
						X9 - No Modesty Edge Finish	Modesty Edge Finish	X9
						X9 - No Front Cap Finish	Front Cap	X9
						A9K - Power Location LH & RH	Grommet/Power Location	A9K
						PS-85S - Cutout for PS-85S, (Power/Data Centers must be ordered separately)	Power Cutout	PS-85S
						A4W - Set of 2 Connector Brackets	Connector Bracket	A4W
						ANCW - Deuce Center Flip & Nest Base W/ Wire Manager Cutout (set of 2)	Base	ANCW
						A4H - White Caster (standard)	Glide/Caster	A4H
						BWT - Bone White	Column Finish	BWT
						BWT - Bone White	Foot Finish	BWT
63	Feb 2026 Pricing (USD)	APP	T10.4 & T10.6	3	MCK96C1M	Multi Circuit Kit for 96"W Tables, Circuit I, with Metal Conduit		
64	Feb 2026 Pricing (USD)	APP	T10.4 & T10.6	3	MCK96C2M	Multi Circuit Kit for 96"W Tables, Circuit II, with Metal Conduit		
65	Feb 2026 Pricing (USD)	OAC	T10.4 & T10.6	3	DPLX1	Circuit I Duplex Receptacles		
66	Feb 2026 Pricing (USD)	OAC	T10.4 & T10.6	3	DPLX2	Circuit II Duplex Receptacles		
67	Feb 2026 Pricing (USD)	OAC	T10.4 & T10.6	3	HCB	H Block Connector Allows junction of up to four jumpers		
68	Feb 2026 Pricing (USD)	OAC	T10.4 & T10.6	6	MCJ16M	Multi Circuit 16" Jumper with Metal Conduit		
69	Feb 2026 Pricing (USD)	OAC	T10.4 & T10.6	6	MCJ26M	26" Multi Circuit Jumper For 4-Wire Metal Conduit		
70	Feb 2026 Pricing (USD)	OAC	T10.4 & T10.6	18	PS-85S	Silver Power Supply (2) 15 amp outlets, USB A and USB C charging port, 10' Power Cord		
71	Feb 2026 Pricing (USD)	OAC	T10.4 & T10.6	3	PWF2M	4-wire electrical system Power In-Feed 6' Metal Conduit		
T10.4 & T10.7								
72	Feb 2026 Pricing (USD)	APP	T10.4 & T10.7	2	A2448H	Applause 24x48 Half Round Top		
						T - TFL Laminate, or HPL	Material	T
						~HPL - HPL w/ PP edge	Top Finish, Laminate	~HPL
						BEP-F - Blonde (Flat Grain)	Top Finish, HPL Solid/Wood Grain	BEP-F
						EY - Square	Edge, TFL/HPL	EY
						H5H - Matching Edge Finish	Edge Finish	H5H
						A9H - Power Cutout Center	Grommet/Power Location	A9H
						PS-85S - Cutout for PS-85S, (Power/Data Centers must be ordered separately)	Power Cutout	PS-85S
						A4W - Set of 2 Connector Brackets	Connector Bracket	A4W
						ANCAW - Deuce Center (15 deg foot) Flip & Nest Base W/ Wire Manager Cutout (set of 2)	Base	ANCAW
						A4H - White Caster (standard)	Glide/Caster	A4H
						BWT - Bone White	Column Finish	BWT
						BWT - Bone White	Foot Finish	BWT
73	Feb 2026 Pricing (USD)	APP	T10.4 & T10.7	2	A6624R	Applause 66x24 Rectangle Top		
						T - TFL Laminate, or HPL	Material	T
						~HPL - HPL	Top Finish, Laminate	~HPL
						BEP-F - Blonde (Flat Grain)	Top Finish, HPL Solid/Wood Grain	BEP-F
						EY - Square	Edge	EY
						H5H - Matching Edge Finish	Top Edge Finish	H5H
						~X9 - No Modesty	Modesty Finish	~X9
						X9 - No Modesty	Modesty Finish	X9

Bill of Material

Project: SCF - SOUTHCENTERAL FOUNDATION P1 L2 021126

#	Pricelist	Catalogue	TAG2	Qty	Part Number	Description	Feature Description	Options
						X9 - No Modesty Edge Finish	Modesty Edge Finish	X9
						X9 - No Front Cap Finish	Front Cap	X9
						A9K - Power Location LH & RH	Grommet/Power Location	A9K
						PS-85S - Cutout for PS-85S, (Power/Data Centers must be ordered separately)	Power Cutout	PS-85S
						A4W - Set of 2 Connector Brackets	Connector Bracket	A4W
						ANCW - Deuce Center Flip & Nest Base W/ Wire Manager Cutout (set of 2)	Base	ANCW
						A4H - White Caster (standard)	Glide/Caster	A4H
						BWT - Bone White	Column Finish	BWT
						BWT - Bone White	Foot Finish	BWT
74	Feb 2026 Pricing (USD)	APP	T10.4 & T10.7	1	MCK72C1M	Multi Circuit Kit for 72"W Tables, Circuit I, with Metal Conduit		
75	Feb 2026 Pricing (USD)	APP	T10.4 & T10.7	1	MCK72C2M	Multi Circuit Kit for 72"W Tables, Circuit II, with Metal Conduit		
76	Feb 2026 Pricing (USD)	OAC	T10.4 & T10.7	2	DPLX2	Circuit II Duplex Receptacles		
77	Feb 2026 Pricing (USD)	OAC	T10.4 & T10.7	1	HCB	H Block Connector Allows junction of up to four jumpers		
78	Feb 2026 Pricing (USD)	OAC	T10.4 & T10.7	2	MCJ16M	Multi Circuit 16" Jumper with Metal Conduit		
79	Feb 2026 Pricing (USD)	OAC	T10.4 & T10.7	2	MCJ26M	26" Multi Circuit Jumper For 4-Wire Metal Conduit		
80	Feb 2026 Pricing (USD)	OAC	T10.4 & T10.7	6	PS-85S	Silver Power Supply (2) 15 amp outlets, USB A and USB C charging port, 10' Power Cord		
81	Feb 2026 Pricing (USD)	OAC	T10.4 & T10.7	1	PWF2M	4-wire electrical system Power In-Feed 6' Metal Conduit		
82	Feb 2026 Pricing (USD)	OAC	T10.4 & T10.7	3	WM-V4	Velcro Wire Manager (set of 4)		
T24.1								
83	Feb 2026 Pricing (USD)	OFT	T24.1	2	20-3020WM	Fleet, Wire Manager Mesh		
						~FAB - Undecided Fabric	Mesh	~FAB
84	Feb 2026 Pricing (USD)	OFT	T24.1	2	20-RA6036	Fleet, 60" X 36" Racetrack, Desk Height, Seats Four-Six		
						T - TFL or HPL with PP Square Edge	Material	T
						X9 - Laminate	Grain Pattern	X9
						~TFL - TFL Top Finish	Top Finish	~TFL
						BE2-F - Blonde - [Flat Grain]	Top Finish, TFL	BE2-F
						EY - 2mm PP Square Edge	Edge	EY
						BE2-F - Blonde - [Solid Color]	Edge Finish	BE2-F
						QS - Center Cutout	Power Location	QS
						PS-102W-P - PS-102W-P- White	Power Supply	PS-102W-P
						BWT - Bone White	Base Finish	BWT
						A4F - Glides	Glide/Caster	A4F
W4.2								
85	Feb 2026 Pricing (USD)	FST	W4.2	1	6-1619MP7	Staks, Mobile Pedestal, Box/File, Finished top, 15.625"W x 19.25"D x 21.375"H		
						T - TFL	Material	T
						BE2-F - Blonde - [Flat Grain]	Chassis Finish	BE2-F
						BE2-F - Blonde - [Flat Grain]	Top Drawer Finish	BE2-F
						BE2-F - Blonde - [Flat Grain]	Bottom Drawer Finish	BE2-F
						X9 - No Felt	Felt	X9

Bill of Material

Project: SCF - SOUTHCENTERAL FOUNDATION P1 L2 021126

#	Pricelist	Catalogue	TAG2	Qty	Part Number	Description	Feature Description	Options
						LCK1 - Requires 1 Lock Core - Specific Key (Lock Sets Ordered Separately)	Lock	LCK1
						Parallel - Parallel	Pull	Parallel
						POLR - Polar	Pull Finish	POLR
86	Feb 2026 Pricing (USD)	FST	W4.2	1	6-6848HASWTL	Staks, Height Adjustable Sweep Top Desk, 48"W x 22"D Low height cabinet, 66"W x 46"D Worksurface, Left		
						T - TFL	Material	T
						BE2-F - Blonde - [Flat Grain]	Top Finish	BE2-F
						BE2-F - Blonde - [Flat Grain]	Edge Finish	BE2-F
						BE2-F - Blonde - [Flat Grain]	Chassis Finish	BE2-F
						H3V - Unfinished Back w/Cutout	Back	H3V
						ASPN - Open w/ adjustable Wood Shelf	Cabinet Storage Approach End	ASPN
						DRBF - Box/File Drawer	Cabinet Storage User End	DRBF
						X9 - None	Metal Shelf Finish	X9
						LCK1 - Requires 1 Lock Core - Specific Key (Lock Sets Ordered Separately)	Lock	LCK1
						PARALLEL - Parallel	Pull	PARALLEL
						POLR - Polar	Pull Finish	POLR
						H7W - White	Base Finish	H7W
						H4H - Height Adjustable Panel Base	Runoff Support	H4H
						G4 - Left	Worksurface Front Edge Grommet	G4
						G3 - Center	Worksurface Return Edge Grommet	G3
						LK - Silver	Credenza Grommet Finish	LK
						SHST - Shelf Insert	Center Section	SHST
87	Feb 2026 Pricing (USD)	FST	W4.2	1	6-MCT-36/22	Staks, 36"W x 22"D x 1"H, Rectangular Worksurface		
						T - TFL/HPL-PP Edge	Material	T
						~W/W - TFL Wood Grain with 2mm PP Edge	Top Finish	~W/W
						BE2-F - Blonde - [Flat Grain]	Top Finish, TFL Wood Grains	BE2-F
						EY - Square	Edge	EY
						BE2-F - Blonde - [Flat Grain]	Edge Finish, TFL	BE2-F
						G1 - No Grommet	Grommet	G1
						G1 - No Grommet	Grommet Finish	G1
						A9F - No Cutout	Power Cutout	A9F
88	Feb 2026 Pricing (USD)	FST	W4.2	1	6-NL3622MPD8	Staks, Low Height Box/File Pedestal No Riser Support, Use with 22"D Worksurfaces, 36"W x 21.875"D x 21.875"H		
						T - TFL	Material	T
						BE2-F - Blonde - [Flat Grain]	Chassis Finish	BE2-F
						BE2-F - Blonde - [Flat Grain]	Top Drawer Finish	BE2-F
						BE2-F - Blonde - [Flat Grain]	Bottom Drawer Finish	BE2-F
						LW - Unfinished	Back	LW
						LCK1 - Requires 1 Lock Core - Specific Key (Lock Sets Ordered Separately)	Lock	LCK1
						Parallel - Parallel	Pull	Parallel
						POLR - Polar	Pull Finish	POLR
89	Feb 2026 Pricing (USD)	FST	W4.2	1	6-U24MP	Staks, 24-60 x 1.375 x 24.5, Wall Panel Desk Height Fabric		
						48 - 48" inches	Width	48

Bill of Material

Project: SCF - SOUTHCENTERAL FOUNDATION P1 L2 021126

#	Pricelist	Catalogue	TAG2	Qty	Part Number	Description	Feature Description	Options
						.0 - none	plus Fraction	.0
						~MAH - Maharam	Fabric, Manufacturer	~MAH
						~MODE - Mode - Grade 4	Fabric Pattern, Maharam	~MODE
						3061892 - Intaglio	Fabric Color, Maharam Mode	3061892
90	Feb 2026 Pricing (USD)	OAC	W4.2	1	PS-3CM	Boone, Power Supply with Clamp Mount, 2 AC Receptacles and 2 USB-A Ports or 1 AC Receptacle, 2 USB-A Ports and 1 USB-C Port, 10' Cords		
						1ASC - 1AC/2USBA/1AC	Configuration	1ASC
						CWHT - White	Finish	CWHT
						WHAT - White	AC Finish	WHAT
						WWHT - White 10'	Cord Finish	WWHT






















	PROJECT NAME: SCF - SOUTHCENTRAL FOUNDATION P2 L1	NOTES: CONCEPT ONLY
	TAG: TAG	Finishes and Materials shown are for conceptual purposes only. Please obtain physical samples for accurate finish and material representation.
	DRAWN BY: Daletta Markle / E-MAIL: DESIGNSERVICES@OFS.COM	
	DATE: 2/12/2026 / PHONE: 866-637-9328 EXT. 7491	

\\SIMON2\public\Sales_new\Drawings & Pricing\Daletta\2026\SCF - SOUTHCENTRAL FOUNDATION 020226\SCF - SOUTHCENTRAL FOUNDATION P2 L1 021126.cmdrw

Bill of Material

Project: SCF - SOUTHCENTRAL FOUNDATION P2 L1 021126

#	Pricelist	TAG2	Catalogue	Qty	Part Number	Description	Feature Description	Options
PHASE 2								
D3.1								
1	Feb 2026 Pricing (USD)	D3.1	FST	15	6-MCT-60/30	Staks, 60"W x 30"D x 1"H, Rectangular Worksurface		
						T - TFL/HPL-PP Edge	Material	T
						~HPL/S - HPL Solid Color with 2mm PP Edge	Top Finish	~HPL/S
						FWP-S - Frosty White - [Solid Color]	Top Finish, HPL Solid Colors	FWP-S
						EY - Square	Edge	EY
						FW2-S - Frosty White - [Solid Color]	Edge Finish, TFL Solid Colors	FW2-S
						G1 - No Grommet	Grommet	G1
						G1 - No Grommet	Grommet Finish	G1
						A9F - No Cutout	Power Cutout	A9F
2	Feb 2026 Pricing (USD)	D3.1	OAC	15	PS-3CM	Boone, Power Supply with Clamp Mount, 2 AC Receptacles and 2 USB-A Ports or 1 AC Receptacle, 2 USB-A Ports and 1 USB-C Port, 10' Cords		
						1ASC - 1AC/2USBA/1AC	Configuration	1ASC
						CWHT - White	Finish	CWHT
						WHAT - White	AC Finish	WHAT
						WWHT - White 10'	Cord Finish	WWHT
3	Feb 2026 Pricing (USD)	D3.1	OAC	15	PS-77	Black Power Supply (6) 12 amp outlets		
4	Feb 2026 Pricing (USD)	D3.1	OAC	15	WBT45H	Wire basket manager Channel Silver 45.125W		
5	Feb 2026 Pricing (USD)	D3.1	OCT	15	HA30KCRE	3x26 Rect Electric Center Column Base Kit for 30"D Rectangular		
						TGK - Tubular Glide (standard)	Base Foot Style	TGK
						H7W - White	Base Finish	H7W
						K4S - Standard Switch	Control Panel	K4S
D5.1								
6	Feb 2026 Pricing (USD)	D5.1	FST	2	6-MCT-60/22	Staks, 60"W x 22"D x 1"H, Rectangular Worksurface		
						T - TFL/HPL-PP Edge	Material	T
						~HPL/S - HPL Solid Color with 2mm PP Edge	Top Finish	~HPL/S
						FWP-S - Frosty White - [Solid Color]	Top Finish, HPL Solid Colors	FWP-S
						EY - Square	Edge	EY
						FW2-S - Frosty White - [Solid Color]	Edge Finish, TFL Solid Colors	FW2-S
						G1 - No Grommet	Grommet	G1
						G1 - No Grommet	Grommet Finish	G1
						A9F - No Cutout	Power Cutout	A9F
7	Feb 2026 Pricing (USD)	D5.1	FST	2	HA22KCRE	Center Electric Rectangular Adjustable Height Base, Use with 22" deep rectangular top, (1-Kit)		
						TGK - Tubular Glide (23"- 49"h)	Base Foot Style	TGK
						H7W - White	Base Finish	H7W
						K4S - Standard Switch	Control Panel	K4S
8	Feb 2026 Pricing (USD)	D5.1	OAC	2	PS-3CM	Boone, Power Supply with Clamp Mount, 2 AC Receptacles and 2 USB-A Ports or 1 AC Receptacle, 2 USB-A Ports and 1 USB-C Port, 10' Cords		

Bill of Material

Project: SCF - SOUTHCENTRAL FOUNDATION P2 L1 021126

#	Pricelist	TAG2	Catalogue	Qty	Part Number	Description	Feature Description	Options
						1ASC - 1AC/2USBA/1AC	Configuration	1ASC
						CWHT - White	Finish	CWHT
						WHAT - White	AC Finish	WHAT
						WWHT - White 10'	Cord Finish	WWHT
9	Feb 2026 Pricing (USD)	D5.1	OAC	2	PS-77	Black Power Supply (6) 12 amp outlets		
10	Feb 2026 Pricing (USD)	D5.1	OAC	2	WBT45H	Wire basket manager Channel Silver 45.125W		
D8								
11	Feb 2026 Pricing (USD)	D8	FST	1	6-MCT-59/22	Staks, 59"W x 22"D x 1"H, Rectangular Worksurface		
						T - TFL/HPL-PP Edge	Material	T
						~HPL/S - HPL Solid Color with 2mm PP Edge	Top Finish	~HPL/S
						FWP-S - Frosty White - [Solid Color]	Top Finish, HPL Solid Colors	FWP-S
						EY - Square	Edge	EY
						FW2-S - Frosty White - [Solid Color]	Edge Finish, TFL Solid Colors	FW2-S
						G1 - No Grommet	Grommet	G1
						G1 - No Grommet	Grommet Finish	G1
						A9F - No Cutout	Power Cutout	A9F
12	Feb 2026 Pricing (USD)	D8	FST	1	HA22KCRE	Center Electric Rectangular Adjustable Height Base, Use with 22" deep rectangular top, (1-Kit)		
						TGK - Tubular Glide (23"- 49"h)	Base Foot Style	TGK
						H7W - White	Base Finish	H7W
						K4S - Standard Switch	Control Panel	K4S
13	Feb 2026 Pricing (USD)	D8	OAC	1	PS-3CM	Boone, Power Supply with Clamp Mount, 2 AC Receptacles and 2 USB-A Ports or 1 AC Receptacle, 2 USB-A Ports and 1 USB-C Port, 10' Cords		
						1ASC - 1AC/2USBA/1AC	Configuration	1ASC
						CWHT - White	Finish	CWHT
						WHAT - White	AC Finish	WHAT
						WWHT - White 10'	Cord Finish	WWHT
14	Feb 2026 Pricing (USD)	D8	OAC	1	PS-77	Black Power Supply (6) 12 amp outlets		
15	Feb 2026 Pricing (USD)	D8	OAC	1	WBT33H	Wire basket manager Channel Silver 33.125W		
D9								
16	Feb 2026 Pricing (USD)	D9	FST	14	6-1748SOSL1S	Staks, Left, 17"W x 22"D x 48"H, Slide Out Storage Tower w/ Coat Hook, 1 Three Section Felt Pocket, One Section Felt Pocket, One Stationary Shelf		
						T - TFL	Material	T
						BE2-F - Blonde - [Flat Grain]	Outer Chassis Finish	BE2-F
						FW2-S/X3 - Frosty White/Dry Erase	Inner Chassis Finish	FW2-S/X3
						BE2-F - Blonde - [Flat Grain]	Door Finish	BE2-F
						GSG - Stone Grey-Silverdale-Grey	Felt Pocket Finish	GSG
						B6S - Power (2 USB Ports)	USB Power	B6S
						X9 - None	Storage Drawer	X9

Bill of Material

Project: SCF - SOUTHCENTRAL FOUNDATION P2 L1 021126

#	Pricelist	TAG2	Catalogue	Qty	Part Number	Description	Feature Description	Options
						LCK1 - Requires 1 Lock Core - Specific Key (Lock Sets Ordered Separately)	Lock	LCK1
						PLCT - Center	Pull Location	PLCT
						Parallel - Parallel	Pull	Parallel
						BWT - Bone White	Pull Finish	BWT
17	Feb 2026 Pricing (USD)	D9	FST	3	6-1748SOSR1S	Staks, Right, 17"W x 22"D x 48"H, Slide Out Storage Tower w/ Coat Hook, 1 Three Section Felt Pocket, One Section Felt Pocket, One Stationary Shelf		
						T - TFL	Material	T
						BE2-F - Blonde - [Flat Grain]	Outer Chassis Finish	BE2-F
						FW2-S/X3 - Frosty White/Dry Erase	Inner Chassis Finish	FW2-S/X3
						BE2-F - Blonde - [Flat Grain]	Door Finish	BE2-F
						GSG - Stone Grey-Silverdale-Grey	Felt Pocket Finish	GSG
						B6S - Power (2 USB Ports)	USB Power	B6S
						FLD - Storage Drawer	Storage Drawer	FLD
						LCK1 - Requires 1 Lock Core - Specific Key (Lock Sets Ordered Separately)	Lock	LCK1
						PLCT - Center	Pull Location	PLCT
						Parallel - Parallel	Pull	Parallel
						BWT - Bone White	Pull Finish	BWT
18	Feb 2026 Pricing (USD)	D9	FST	6	6-2108SHLF	Staks, 21x8x0.75 Corner Shelf for Wall Panels		
						T - TFL	Material	T
						BE2-F - Blonde - [Flat Grain]	Finish, TFL	BE2-F
19	Feb 2026 Pricing (USD)	D9	FST	17	6-MCT-40/22	Staks, 40"W x 22"D x 1"H, Rectangular Worksurface		
						T - TFL/HPL-PP Edge	Material	T
						~HPL/S - HPL Solid Color with 2mm PP Edge	Top Finish	~HPL/S
						FWP-S - Frosty White - [Solid Color]	Top Finish, HPL Solid Colors	FWP-S
						EY - Square	Edge	EY
						FW2-S - Frosty White - [Solid Color]	Edge Finish, TFL Solid Colors	FW2-S
						G1 - No Grommet	Grommet	G1
						G1 - No Grommet	Grommet Finish	G1
						A9F - No Cutout	Power Cutout	A9F
20	Feb 2026 Pricing (USD)	D9	FST	1	6-PAN-48/49	Staks, 48" x 49" Spine or Divider Wall		
						T - TFL	Material	T
						BE2-F - Blonde - [Flat Grain]	Finish, TFL	BE2-F
						X9 - Square Corner	Corner Detail	X9
						X9 - Standard (no route)	Route	X9
						A - LEFT: No machining	Left End	A
						A - RIGHT: No machining	Right End	A
						B1 - FRONT: Center Shoulder Screw	Front Face	B1
						A - BACK: No machining	Back Face	A
21	Feb 2026 Pricing (USD)	D9	FST	1	6-PAN-48/59	Staks, 48" x 59" Spine or Divider Wall		
						T - TFL	Material	T
						BE2-F - Blonde - [Flat Grain]	Finish, TFL	BE2-F
						X9 - Square Corner	Corner Detail	X9

Bill of Material

Project: SCF - SOUTHCENTRAL FOUNDATION P2 L1 021126

#	Pricelist	TAG2	Catalogue	Qty	Part Number	Description	Feature Description	Options
						X9 - Standard (no route)	Route	X9
						A - LEFT: No machining	Left End	A
						B - RIGHT: 2-way Shallow Clip or Shoulder Screw	Right End	B
						A - FRONT: No machining	Front Face	A
						A - BACK: No machining	Back Face	A
22	Feb 2026 Pricing (USD)	D9	FST	2	6-PAN-48/59	Staks, 48" x 59" Spine or Divider Wall		
						T - TFL	Material	T
						BE2-F - Blonde - [Flat Grain]	Finish, TFL	BE2-F
						X9 - Square Corner	Corner Detail	X9
						X9 - Standard (no route)	Route	X9
						B - LEFT: 2-way Shallow Clip or Shoulder Screw	Left End	B
						B - RIGHT: 2-way Shallow Clip or Shoulder Screw	Right End	B
						A - FRONT: No machining	Front Face	A
						A - BACK: No machining	Back Face	A
23	Feb 2026 Pricing (USD)	D9	FST	6	FT30D	27 to 48.9375W Fabric Tackboard 18H		
						42 - 42 inches	Width	42
						.0 - none	plus Fraction	.0
						~MAH - Maharam	Fabric, Manufacturer	~MAH
						~MODE - Mode - Grade 4	Fabric Pattern, Maharam	~MODE
						3061892 - Intaglio	Fabric Color, Maharam Mode	3061892
24	Feb 2026 Pricing (USD)	D9	FST	17	HA22KCRE	Center Electric Rectangular Adjustable Height Base, Use with 22" deep rectangular top, (1-Kit)		
						TGK - Tubular Glide (23"- 49"h)	Base Foot Style	TGK
						H7W - White	Base Finish	H7W
						K4S - Standard Switch	Control Panel	K4S
25	Feb 2026 Pricing (USD)	D9	FST	1	PCK-13	T and L connector kit for (2) 42" or 48" tall spine or divider wall panels		
26	Feb 2026 Pricing (USD)	D9	FST	2	PCK-3	Inline panel to panel connector kit for 42" or 48" tall spine or divider wall panels		
27	Feb 2026 Pricing (USD)	D9	OAC	1	DPX8W1	Duplex Receptacles Circuit I		
28	Feb 2026 Pricing (USD)	D9	OAC	1	DPX8W2	Duplex Receptacles Circuit II		
29	Feb 2026 Pricing (USD)	D9	OAC	2	DPX8W3	Duplex Receptacles Circuit III		
30	Feb 2026 Pricing (USD)	D9	OAC	2	DPX8W4	Duplex Receptacles Circuit IV (isolated and dedicated)		
31	Feb 2026 Pricing (USD)	D9	OAC	4	MCJ8W54M	54" Multi Circuit Jumper for 8 Wire Metal Conduit		
32	Feb 2026 Pricing (USD)	D9	OAC	6	PHBS1	Single Half Power Block for Receptacles		
33	Feb 2026 Pricing (USD)	D9	OAC	17	PS-3CM	Boone, Power Supply with Clamp Mount, 2 AC Receptacles and 2 USB-A Ports or 1 AC Receptacle, 2 USB-A Ports and 1 USB-C Port, 10' Cords		
						1ASC - 1AC/2USBA/1AC	Configuration	1ASC
						CWHT - White	Finish	CWHT
						WHAT - White	AC Finish	WHAT
						WWHT - White 10'	Cord Finish	WWHT
34	Feb 2026 Pricing (USD)	D9	OAC	17	PS-77	Black Power Supply (6) 12 amp outlets		
35	Feb 2026 Pricing (USD)	D9	OAC	1	PWF3M120	8-wire electrical system, Power In-Feed, Metal Conduit		

Bill of Material

Project: SCF - SOUTHCENTRAL FOUNDATION P2 L1 021126

#	Pricelist	TAG2	Catalogue	Qty	Part Number	Description	Feature Description	Options
36	Feb 2026 Pricing (USD)	D9	OAC	17	WBT33H	Wire basket manager Channel Silver 33.125W		
37	Feb 2026 Pricing (USD)	D9	OAC	4	WM2-48	48" wire manager		
T10.4 & T10.5								
38	Feb 2026 Pricing (USD)	T10.4 & T10.5	APP	2	A2448H	Applause 24x48 Half Round Top		
						T - TFL Laminate, or HPL	Material	T
						~HPL - HPL w/ PP edge	Top Finish, Laminate	~HPL
						BEP-F - Blonde (Flat Grain)	Top Finish, HPL Solid/Wood Grain	BEP-F
						EY - Square	Edge, TFL/HPL	EY
						H5H - Matching Edge Finish	Edge Finish	H5H
						A9H - Power Cutout Center	Grommet/Power Location	A9H
						PS-85S - Cutout for PS-85S, (Power/Data Centers must be ordered separately)	Power Cutout	PS-85S
						A4W - Set of 2 Connector Brackets	Connector Bracket	A4W
						ANCAW - Deuce Center (15 deg foot) Flip & Nest Base W/ Wire Manager Cutout (set of 2)	Base	ANCAW
						A4H - White Caster (standard)	Glide/Caster	A4H
						BWT - Bone White	Column Finish	BWT
						BWT - Bone White	Foot Finish	BWT
39	Feb 2026 Pricing (USD)	T10.4 & T10.5	APP	2	A6024R	Applause 60x24 Rectangle Top		
						T - TFL Laminate, or HPL	Material	T
						~HPL - HPL	Top Finish, Laminate	~HPL
						BEP-F - Blonde (Flat Grain)	Top Finish, HPL Solid/Wood Grain	BEP-F
						EY - Square	Edge	EY
						H5H - Matching Edge Finish	Top Edge Finish	H5H
						~X9 - No Modesty	Modesty Finish	~X9
						X9 - No Modesty	Modesty Finish	X9
						X9 - No Modesty Edge Finish	Modesty Edge Finish	X9
						X9 - No Front Cap Finish	Front Cap	X9
						A9K - Power Location LH & RH	Grommet/Power Location	A9K
						PS-85S - Cutout for PS-85S, (Power/Data Centers must be ordered separately)	Power Cutout	PS-85S
						A4W - Set of 2 Connector Brackets	Connector Bracket	A4W
						ANCW - Deuce Center Flip & Nest Base W/ Wire Manager Cutout (set of 2)	Base	ANCW
						A4H - White Caster (standard)	Glide/Caster	A4H
						BWT - Bone White	Column Finish	BWT
						BWT - Bone White	Foot Finish	BWT
40	Feb 2026 Pricing (USD)	T10.4 & T10.5	APP	1	MCK60C1M	Multi Circuit Kit for 60"W Tables, Circuit I, with Metal Conduit		
41	Feb 2026 Pricing (USD)	T10.4 & T10.5	APP	1	MCK60C2M	Multi Circuit Kit for 60"W Tables, Circuit II, with Metal Conduit		
42	Feb 2026 Pricing (USD)	T10.4 & T10.5	OAC	2	DPLX2	Circuit II Duplex Receptacles		
43	Feb 2026 Pricing (USD)	T10.4 & T10.5	OAC	1	MCJ16M	Multi Circuit 16" Jumper with Metal Conduit		
44	Feb 2026 Pricing (USD)	T10.4 & T10.5	OAC	2	MCJ26M	26" Multi Circuit Jumper For 4-Wire Metal Conduit		
45	Feb 2026 Pricing (USD)	T10.4 & T10.5	OAC	6	PS-85S	Silver Power Supply (2) 15 amp outlets, USB A and USB C charging port, 10' Power Cord		
46	Feb 2026 Pricing (USD)	T10.4 & T10.5	OAC	1	PWF2M	4-wire electrical system Power In-Feed 6' Metal Conduit		

Bill of Material

Project: SCF - SOUTHCENTRAL FOUNDATION P2 L1 021126

#	Pricelist	TAG2	Catalogue	Qty	Part Number	Description	Feature Description	Options
47	Feb 2026 Pricing (USD)	T10.4 & T10.5	OAC	3	WM-V4	Velcro Wire Manager (set of 4)		
T10.4 & T10.6								
48	Feb 2026 Pricing (USD)	T10.4 & T10.6	APP	1	A2448H	Applause 24x48 Half Round Top		
						T - TFL Laminate, or HPL	Material	T
						~HPL - HPL w/ PP edge	Top Finish, Laminate	~HPL
						BEP-F - Blonde (Flat Grain)	Top Finish, HPL Solid/Wood Grain	BEP-F
						EY - Square	Edge, TFL/HPL	EY
						H5H - Matching Edge Finish	Edge Finish	H5H
						A9H - Power Cutout Center	Grommet/Power Location	A9H
						PS-85S - Cutout for PS-85S, (Power/Data Centers must be ordered separately)	Power Cutout	PS-85S
						A4W - Set of 2 Connector Brackets	Connector Bracket	A4W
						ANCAW - Deuce Center (15 deg foot) Flip & Nest Base W/ Wire Manager Cutout (set of 2)	Base	ANCAW
						A4H - White Caster (standard)	Glide/Caster	A4H
						BWT - Bone White	Column Finish	BWT
						BWT - Bone White	Foot Finish	BWT
49	Feb 2026 Pricing (USD)	T10.4 & T10.6	APP	2	A9624R	Applause 96x24 Rectangle Top		
						T - TFL Laminate, or HPL	Material	T
						~HPL - HPL	Top Finish, Laminate	~HPL
						BEP-F - Blonde (Flat Grain)	Top Finish, HPL Solid/Wood Grain	BEP-F
						EY - Square	Edge	EY
						H5H - Matching Edge Finish	Top Edge Finish	H5H
						~X9 - No Modesty	Modesty Finish	~X9
						X9 - No Modesty	Modesty Finish	X9
						X9 - No Modesty Edge Finish	Modesty Edge Finish	X9
						X9 - No Front Cap Finish	Front Cap	X9
						A9K - Power Location LH & RH	Grommet/Power Location	A9K
						PS-85S - Cutout for PS-85S, (Power/Data Centers must be ordered separately)	Power Cutout	PS-85S
						A4W - Set of 2 Connector Brackets	Connector Bracket	A4W
						ANCW - Deuce Center Flip & Nest Base W/ Wire Manager Cutout (set of 2)	Base	ANCW
						A4H - White Caster (standard)	Glide/Caster	A4H
						BWT - Bone White	Column Finish	BWT
						BWT - Bone White	Foot Finish	BWT
50	Feb 2026 Pricing (USD)	T10.4 & T10.6	APP	1	MCK96C1M	Multi Circuit Kit for 96"W Tables, Circuit I, with Metal Conduit		
51	Feb 2026 Pricing (USD)	T10.4 & T10.6	APP	1	MCK96C2M	Multi Circuit Kit for 96"W Tables, Circuit II, with Metal Conduit		
52	Feb 2026 Pricing (USD)	T10.4 & T10.6	OAC	1	DPLX2	Circuit II Duplex Receptacles		
53	Feb 2026 Pricing (USD)	T10.4 & T10.6	OAC	1	HCB	H Block Connector Allows junction of up to four jumpers		
54	Feb 2026 Pricing (USD)	T10.4 & T10.6	OAC	2	MCJ16M	Multi Circuit 16" Jumper with Metal Conduit		
55	Feb 2026 Pricing (USD)	T10.4 & T10.6	OAC	1	MCJ26M	26" Multi Circuit Jumper For 4-Wire Metal Conduit		
56	Feb 2026 Pricing (USD)	T10.4 & T10.6	OAC	5	PS-85S	Silver Power Supply (2) 15 amp outlets, USB A and USB C charging port, 10' Power Cord		
57	Feb 2026 Pricing (USD)	T10.4 & T10.6	OAC	1	PWF2M	4-wire electrical system Power In-Feed 6' Metal Conduit		

Bill of Material

Project: SCF - SOUTHCENTRAL FOUNDATION P2 L1 021126

#	Pricelist	TAG2	Catalogue	Qty	Part Number	Description	Feature Description	Options
T24								
58	Feb 2026 Pricing (USD)	T24	OFT	2	20-RA7836	Fleet, 78" X 36" Racetrack, Desk Height, Seats Six		
						T - TFL or HPL with PP Square Edge	Material	T
						X9 - Laminate	Grain Pattern	X9
						~HPL - HPL Top Finish	Top Finish	~HPL
						BEP-F - Blonde - [Flat Grain]	Top Finish, HPL	BEP-F
						EY - 2mm PP Square Edge	Edge	EY
						BE2-F - Blonde - [Solid Color]	Edge Finish	BE2-F
						QS - Center Cutout	Power Location	QS
						PS-102W-P - PS-102W-P- White	Power Supply	PS-102W-
						BWT - Bone White	Base Finish	BWT
						A4F - Glides	Glide/Caster	A4F

KB Architects

nbbj